


Superseded

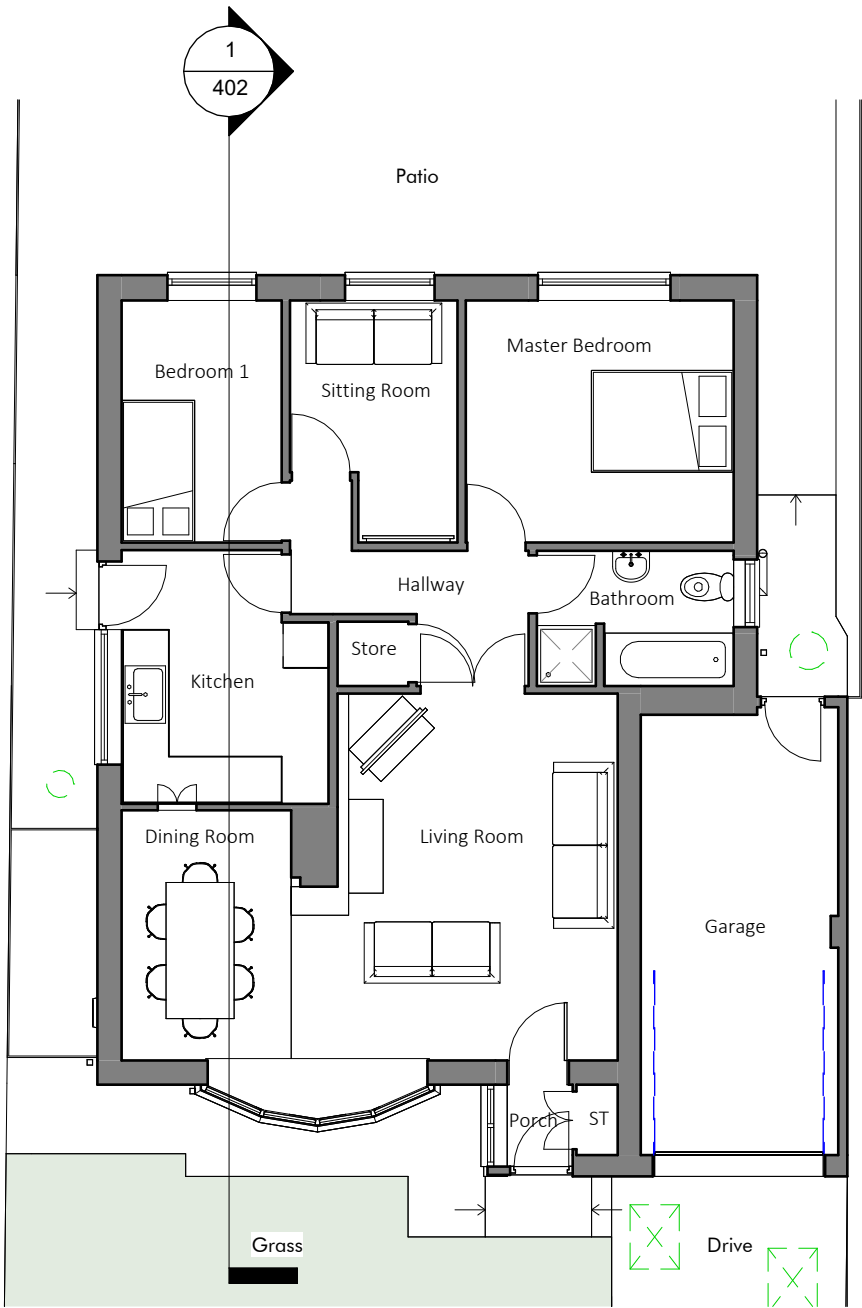

darkinarchitects drawing on experience www.darkinarchitects.com CARDIFF 02922 744 005 LLANELLI 01554 778 730 NEATH 01639 505 566 info@darkinarchitects.com RIBA Chartered Practice	NOTES				CLIENT Allan Edwards				
					PROJECT Internal Refurbishment				
					PROJECT ADDRESS 20 The Meadows, Cimla, SA11 3XF				
					DRAWING TITLE: Existing Floor Plan				
					DRAWN BY DKC		CHECKED BY TOM	© Copyright Darkin Architects 2023	
	No. Description By Date				PROJECT REF RH561		SCALE 1 : 100	PAPER SIZE A4	
	A	Boiler Removed	DKC	18.07.23			DRAWING 101	REVISION B	DATE 13/07/23
	B	Existing Drainage Shown	DKC	14.09.23					
THIS DRAWING IS THE COPYRIGHT OF DARKIN ARCHITECTS AND MAY NOT BE COPIED, ALTERED OR REPRODUCED IN ANY FORM OR PASSED TO A THIRD PARTY WITHOUT THEIR CONSENT. DIMENSIONS MUST BE CHECKED AND VERIFIED ON SITE AND ANY DISCREPANCIES SHOULD BE REPORTED TO THE ARCHITECT. THIS DRAWING MUST NOT BE SCALED AND SHOULD BE READ IN CONJUNCTION WITH ALL OTHER CONSULTANT'S DRAWINGS. IF IN DOUBT ASK FOR CONFIRMATION.									