


Superseded

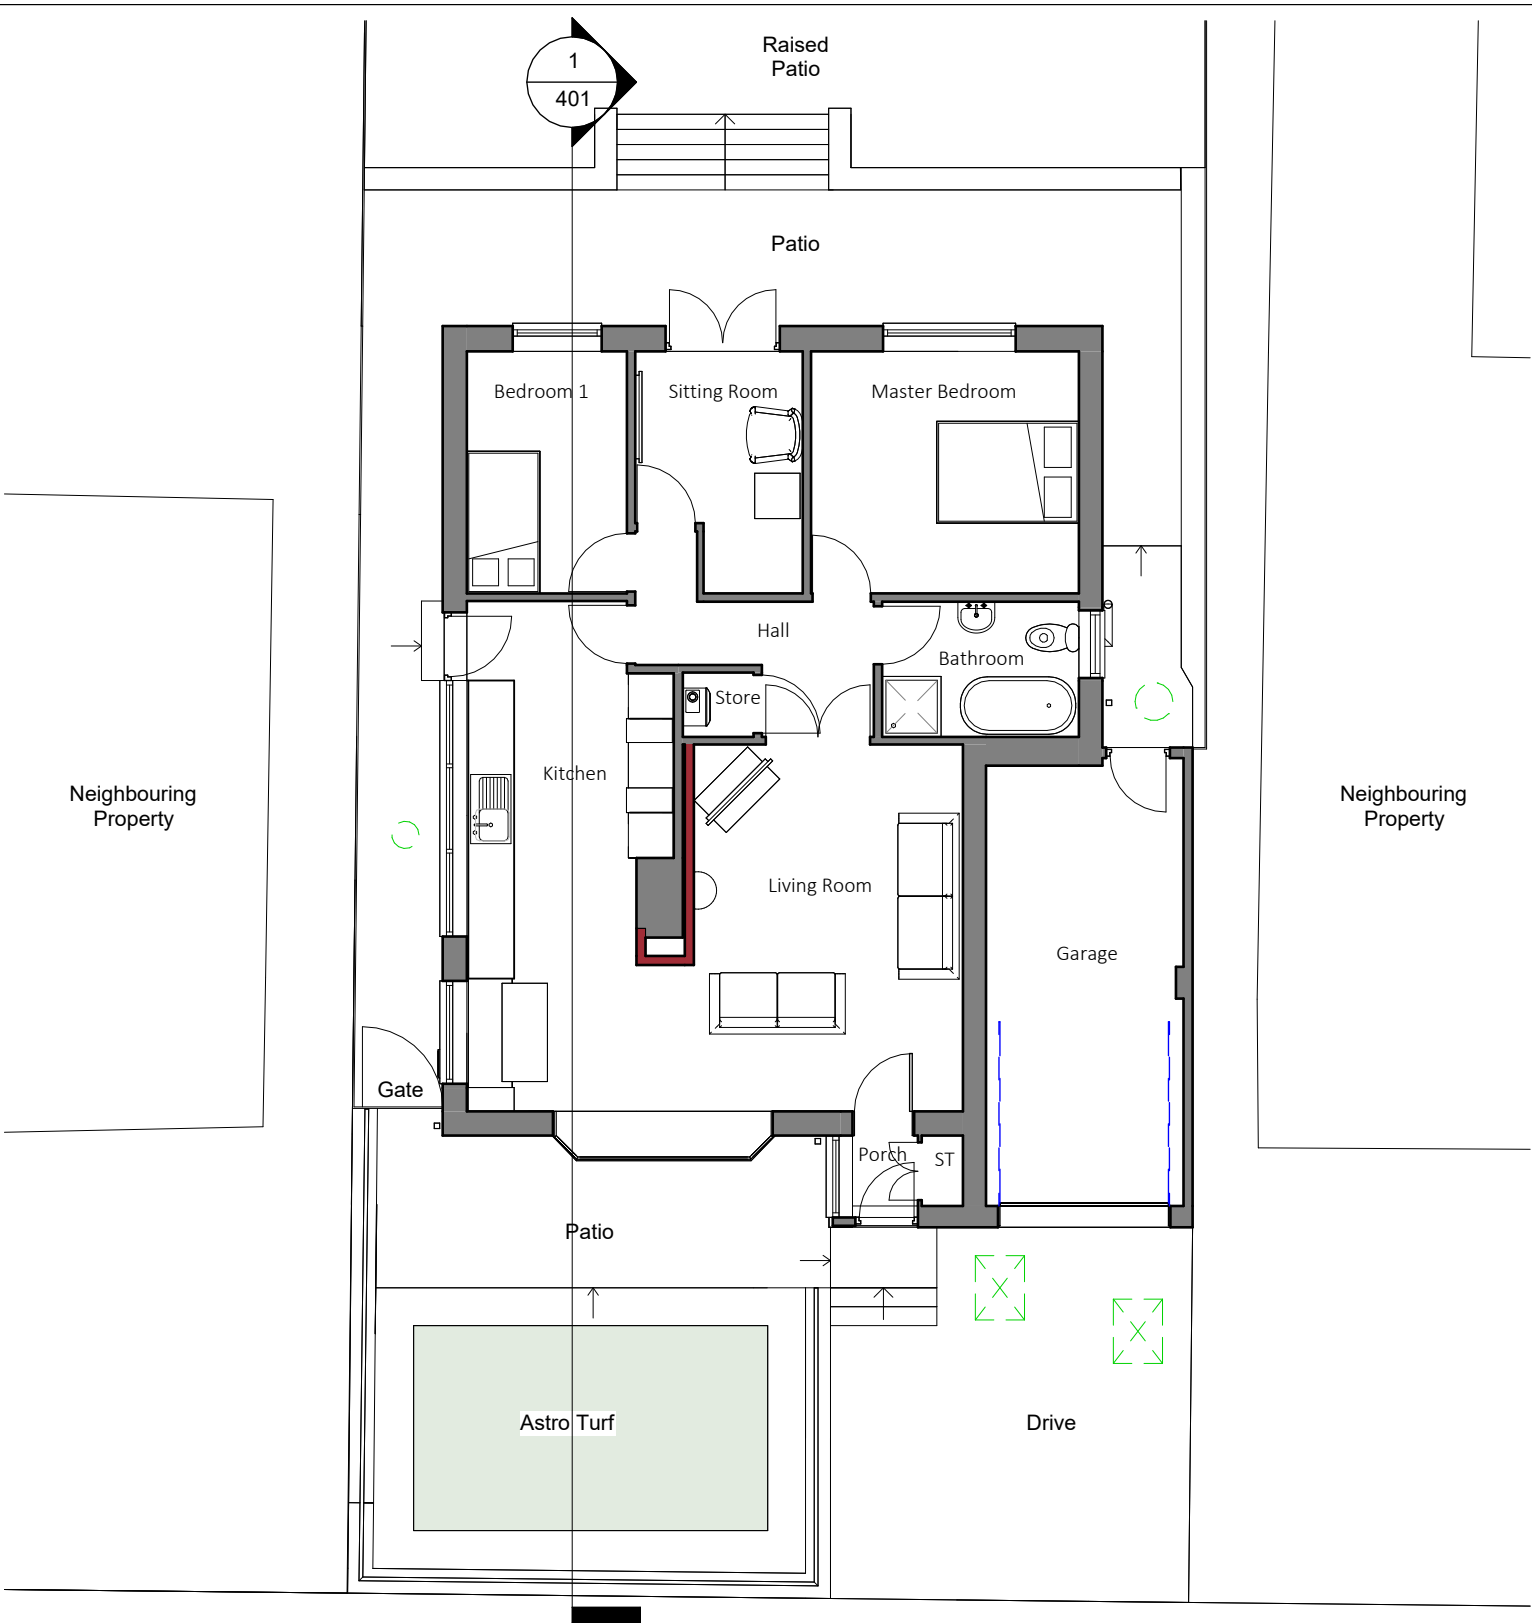

darkinarchitects drawing on experience www.darkinarchitects.com CARDIFF 02922 744 005 LLANELLI 01554 778 730 NEATH 01639 505 566 info@darkinarchitects.com RIBA Chartered Practice	NOTES				CLIENT	Allan Edwards		
					PROJECT	Internal Refurbishment		
					PROJECT ADDRESS	20 The Meadows, Cimla, SA11 3XF		
					DRAWING TITLE: Proposed Floor Plan			
	No.	Description	By	Date	DRAWN BY		CHECKED BY	© Copyright
	B	Layout Amended	DKC	31.07.23	DKC	TOM		Darkin Architects 2023
	C	Layout Amended	DKC	07.08.23				
	D	Kitchen Layout Amended	DKC	16.08.23	PROJECT REF	SCALE	PAPER SIZE	
	E	Layout Amended	DKC	24.08.23				
	F	Rear Patio Extended	DKC	06.09.23				
G	Existing Drainage Shown	DKC	14.09.23	RH561	1 : 100	A4		
THIS DRAWING IS THE COPYRIGHT OF DARKIN ARCHITECTS AND MAY NOT BE COPIED, ALTERED OR REPRODUCED IN ANY FORM OR PASSED TO A THIRD PARTY WITHOUT THEIR CONSENT. DIMENSIONS MUST BE CHECKED AND VERIFIED ON SITE AND ANY DISCREPANCIES SHOULD BE REPORTED TO THE ARCHITECT. THIS DRAWING MUST NOT BE SCALED AND SHOULD BE READ IN CONJUNCTION WITH ALL OTHER CONSULTANT'S DRAWINGS. IF IN DOUBT ASK FOR CONFIRMATION.				DRAWING	REVISION	DATE		
				102	G	18/07/23		