




Reproduced from an Ordnance Survey map with the permission of the
Controller of Her Majesty's Stationary Office.
©Crown Copyright. All rights reserved.



SITE LOCATION PLAN
Scale 1:1250

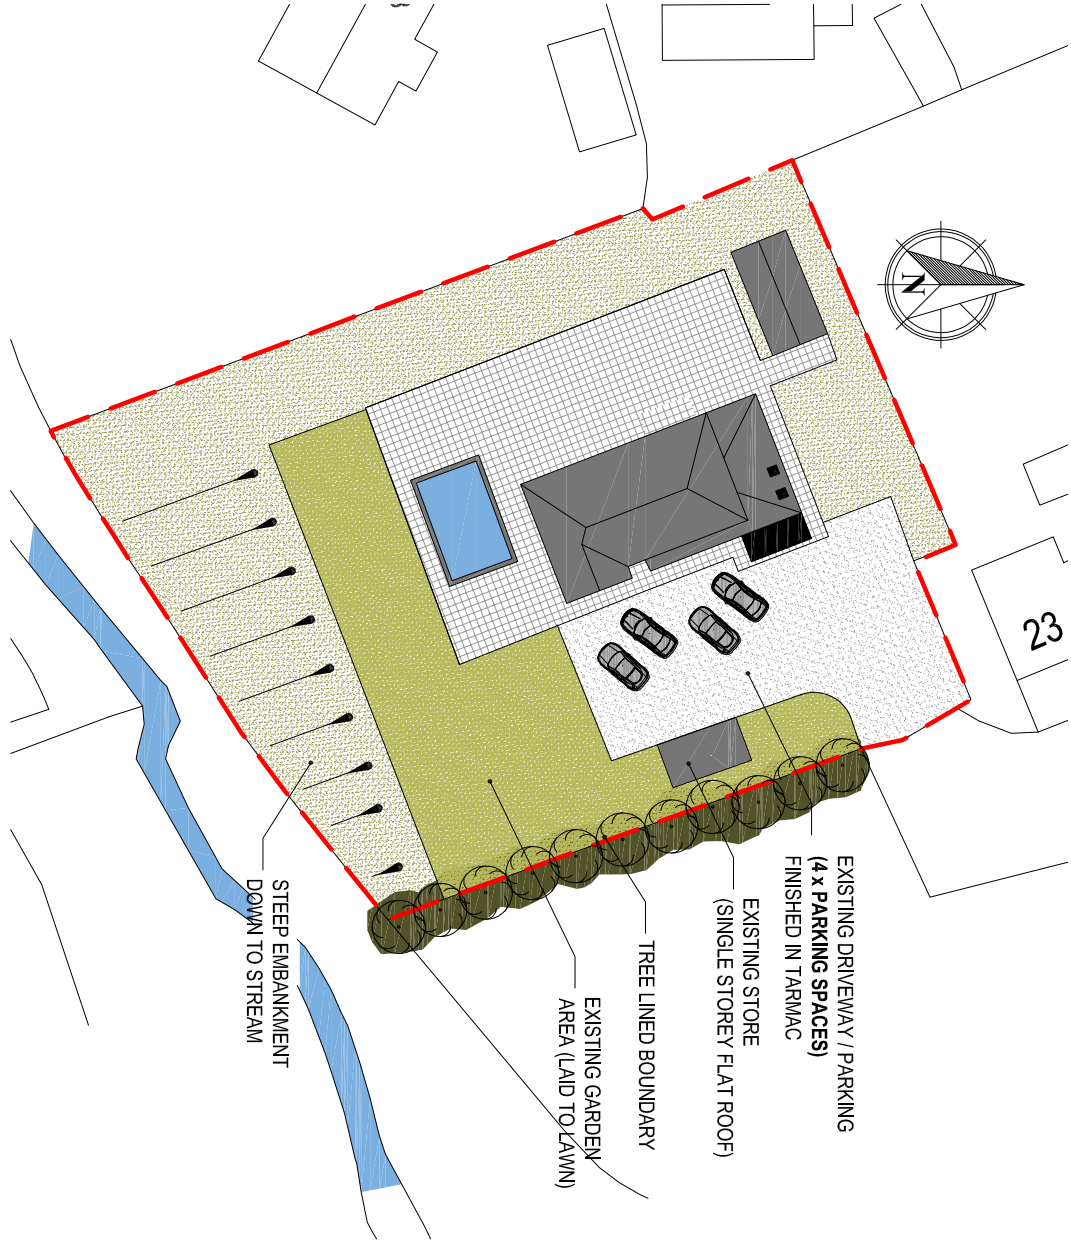

EXISTING SITE BLOCK PLAN
Scale 1:500

Client:

Mr. C. Phillips
Llygad yr Haul
27 Cefn Road
Gwaun Cae Gurwen

Project Title:

PROPOSED DETACHED
GARDEN ROOM
(comp. GYM AND OFFICE)

General Notes:
1. Do not scale from this drawing. Take figures dimensions only.
2. Dimensions are in millimeters unless otherwise stated.

Drawing Issue:

PLANNING

Drawing Title:

EXISTING SITE PLANS

Drawing No:	001	Revision:	A
Date:	28-08-2023	Revised:	20-09-2023
Scale(s):	1:1250 / 1:500	Paper Size:	A3



Cwm Planning & Design Ltd.
(Civil, Structural & Architectural)