




Reproduced from an Ordnance Survey map with the permission of the
Controller of Her Majesty's Stationary Office.
©Crown Copyright. All rights reserved.



WOODSTONE HOUSE
SPARROW NEST BOX

NOTE:
IMPLEMENTATION OF PROPOSED ECOLOGICAL ENHANCEMENT
(INSTALLATION OF THE BIRD BOX) WILL BE CARRIED OUT WITHIN
1 month OF BENEFICIAL OCCUPATION

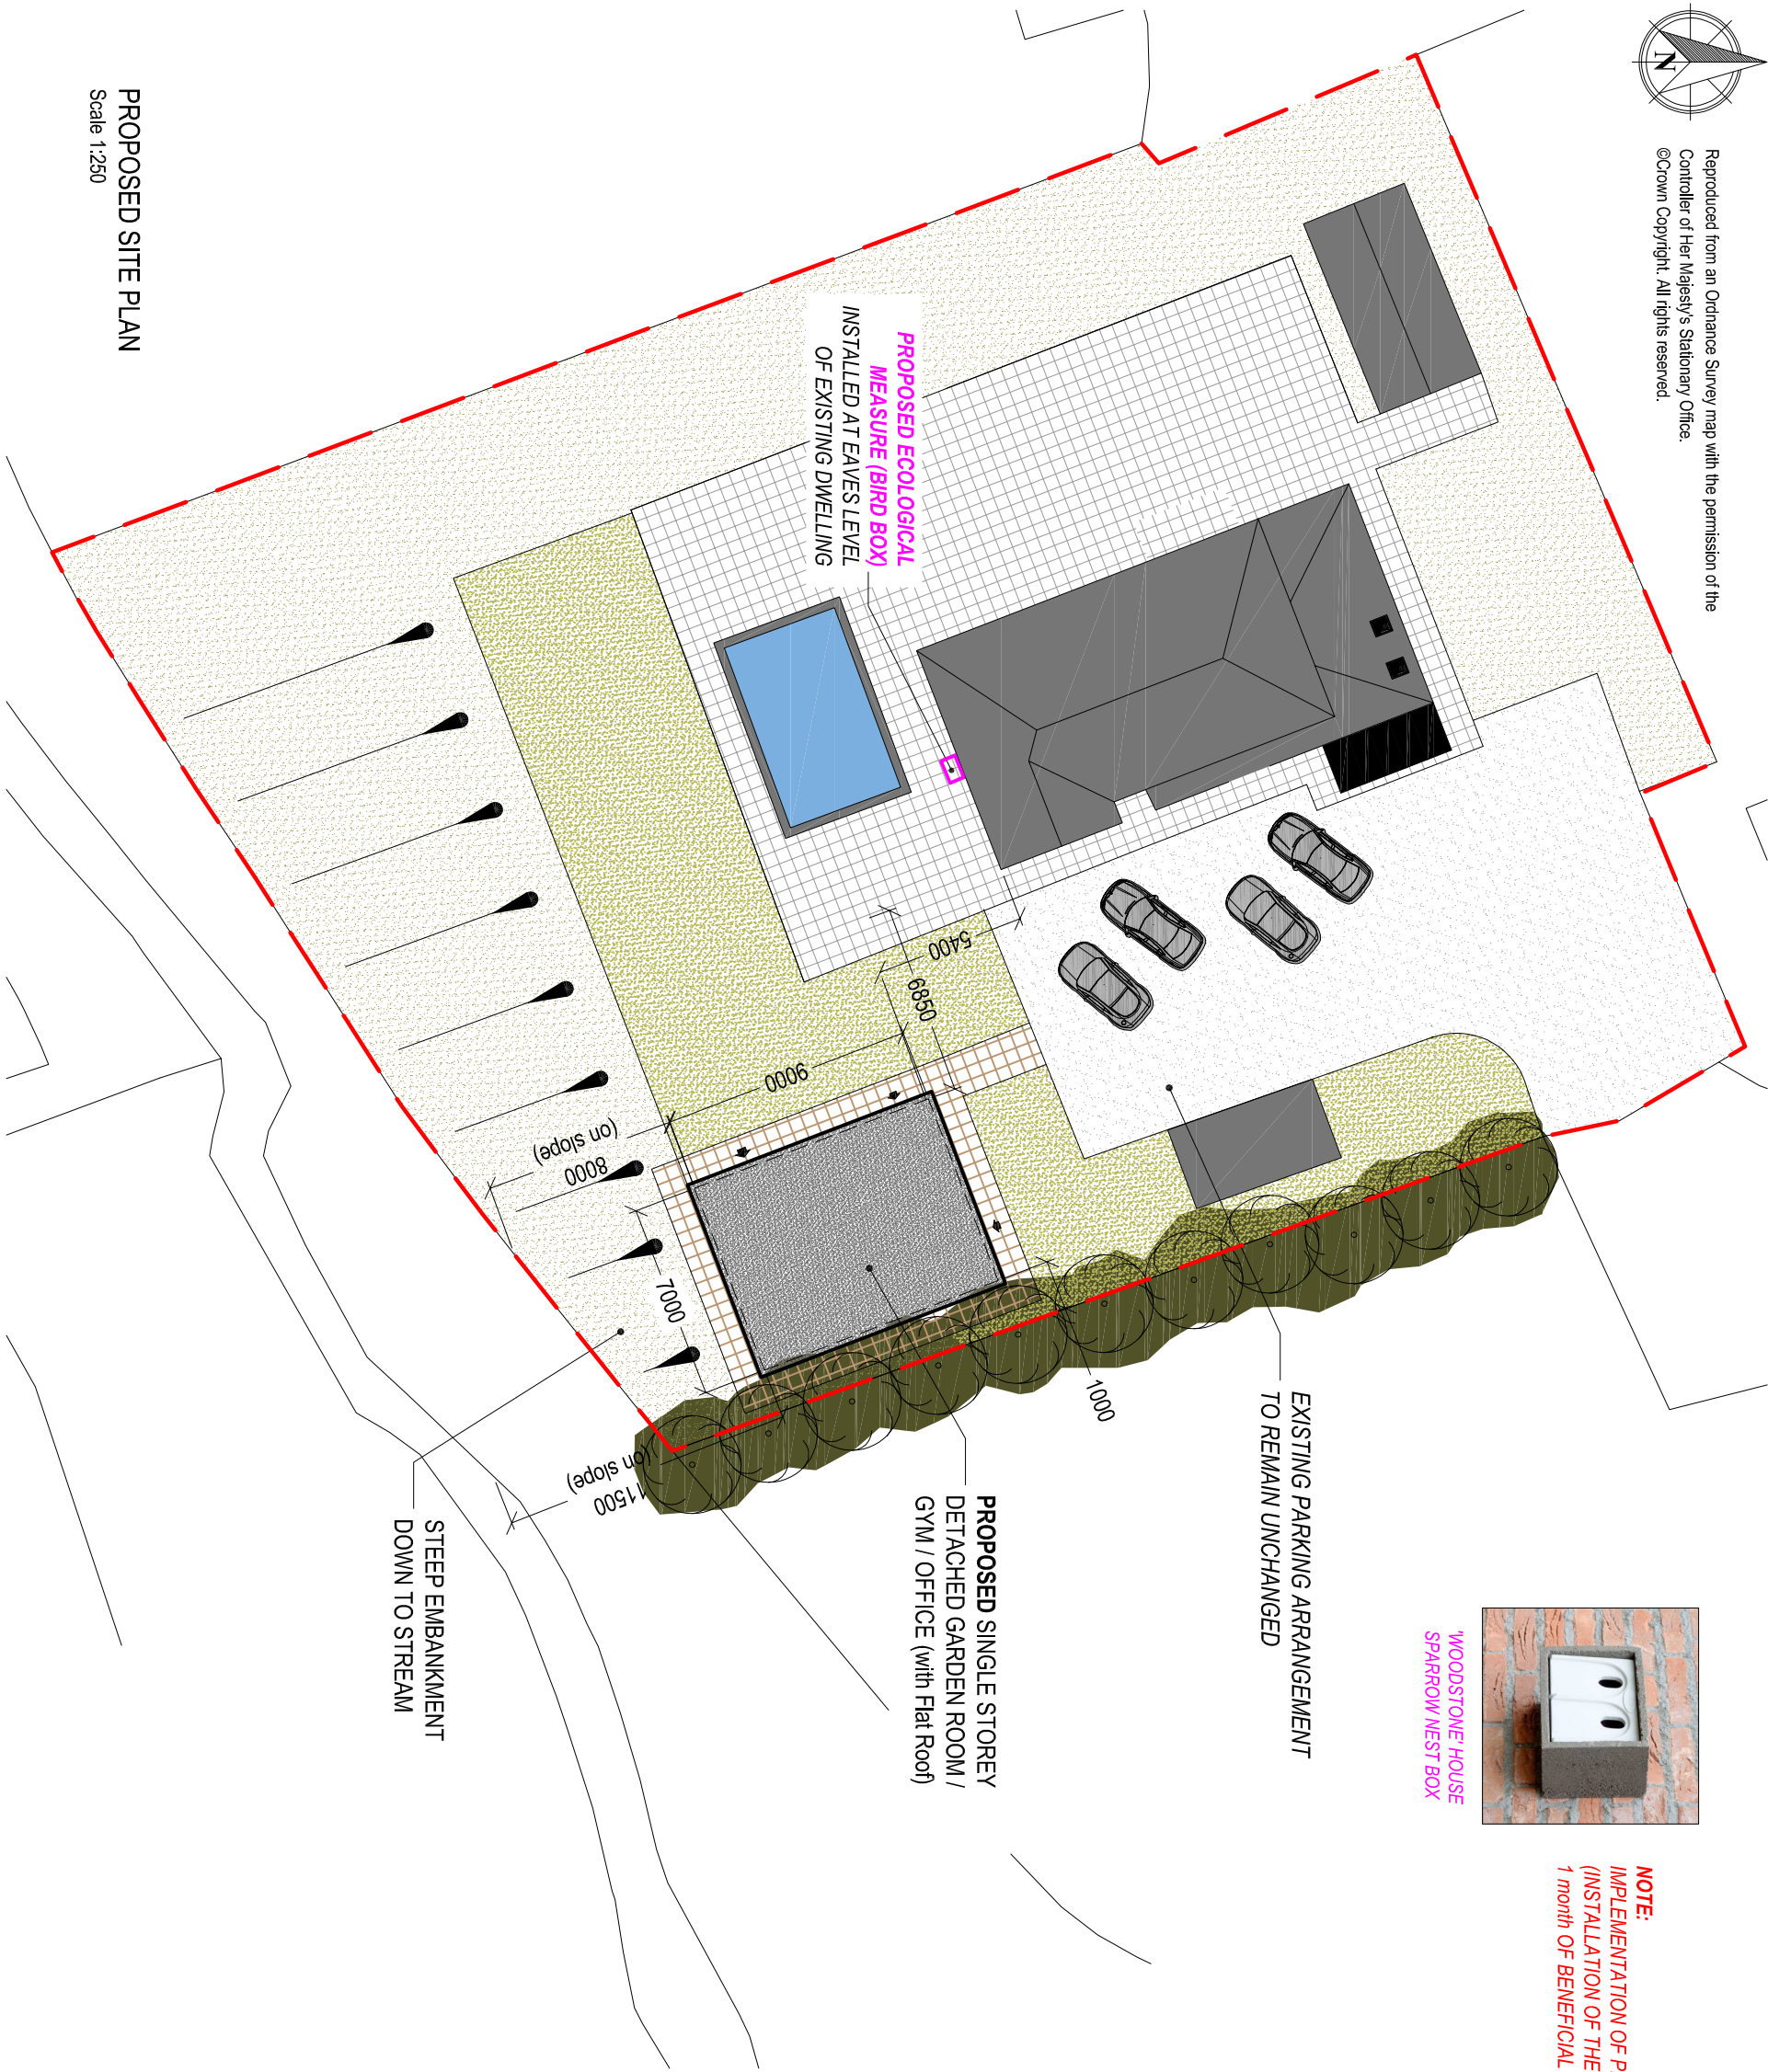

Client:

Mr. C. Phillips
Llygad yr Haul
27 Ceŷn Road
Gwaun Cae Gurwen

Project Title:

PROPOSED DETACHED
GARDEN ROOM
(comp. GYM AND OFFICE)

General Notes:
1. Do not scale from this drawing. Take figures dimensions only.
2. Dimensions are in millimeters unless otherwise stated.

Drawing Issue:

PLANNING

Drawing Title:

PROPOSED ELEVATIONS & FLOOR PLAN

Drawing No:

002

Revision: A

Date:

29-08-2023

Revised: 20-09-2023

Scale(s):

1:250

Paper Size: A3

PROPOSED SITE PLAN

Scale 1:250



Cwm Planning & Design Ltd.
(Civil, Structural & Architectural)