





Reproduced from an Ordnance Survey map with the permission of the
Controller of Her Majesty's Stationary Office.
©Crown Copyright. All rights reserved.



Reproduced from an Ordnance Survey map with the permission of the
Controller of Her Majesty's Stationary Office.
©Crown Copyright. All rights reserved.

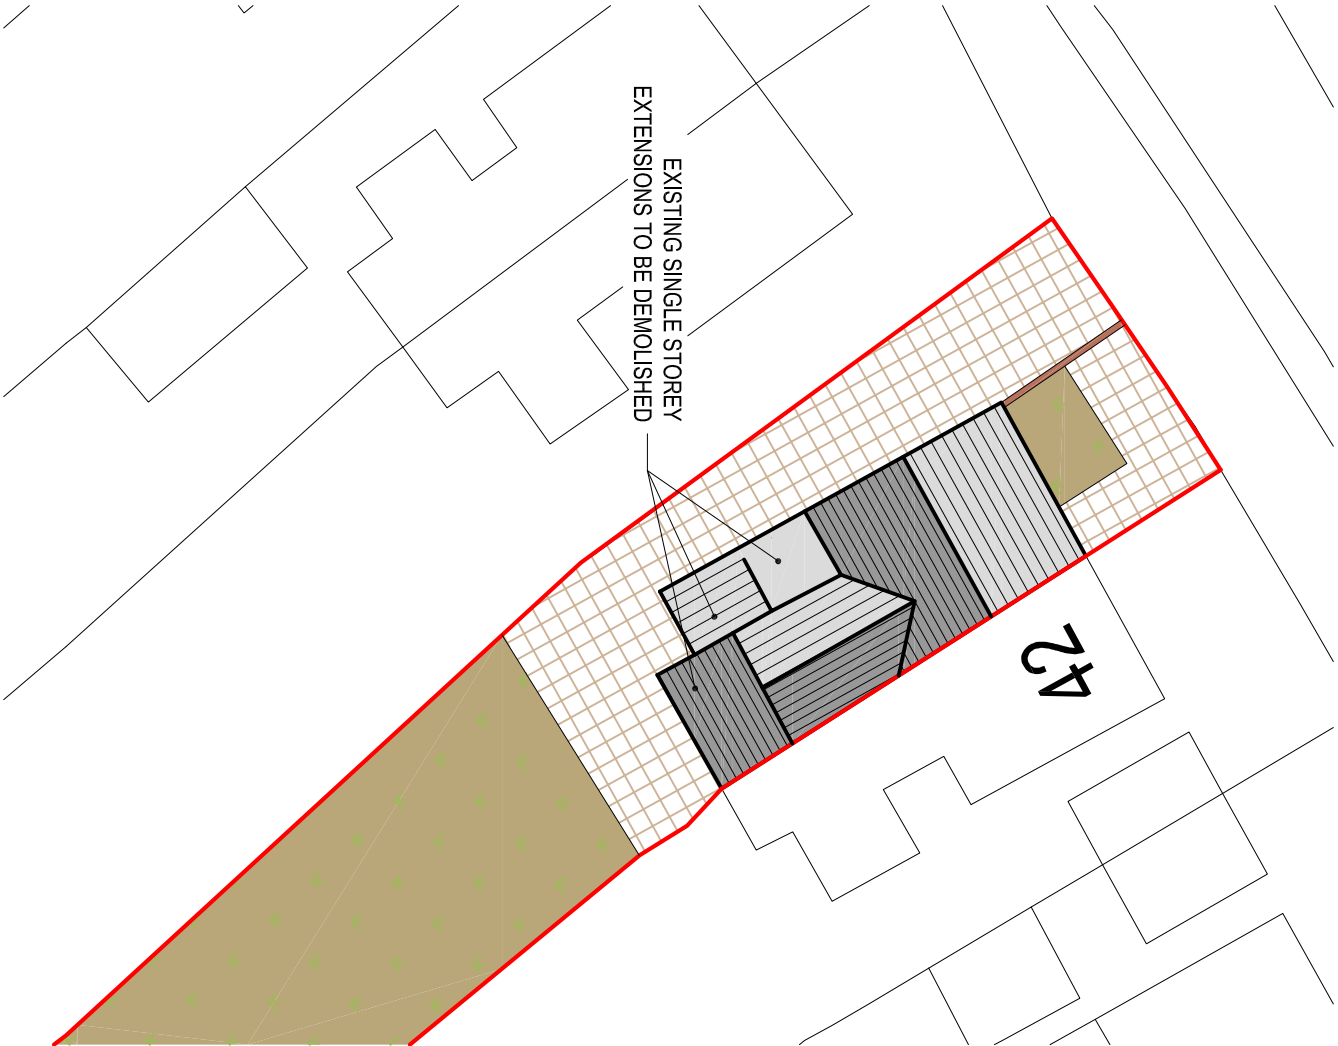

EXISTING SITE PLAN
Scale 1:250

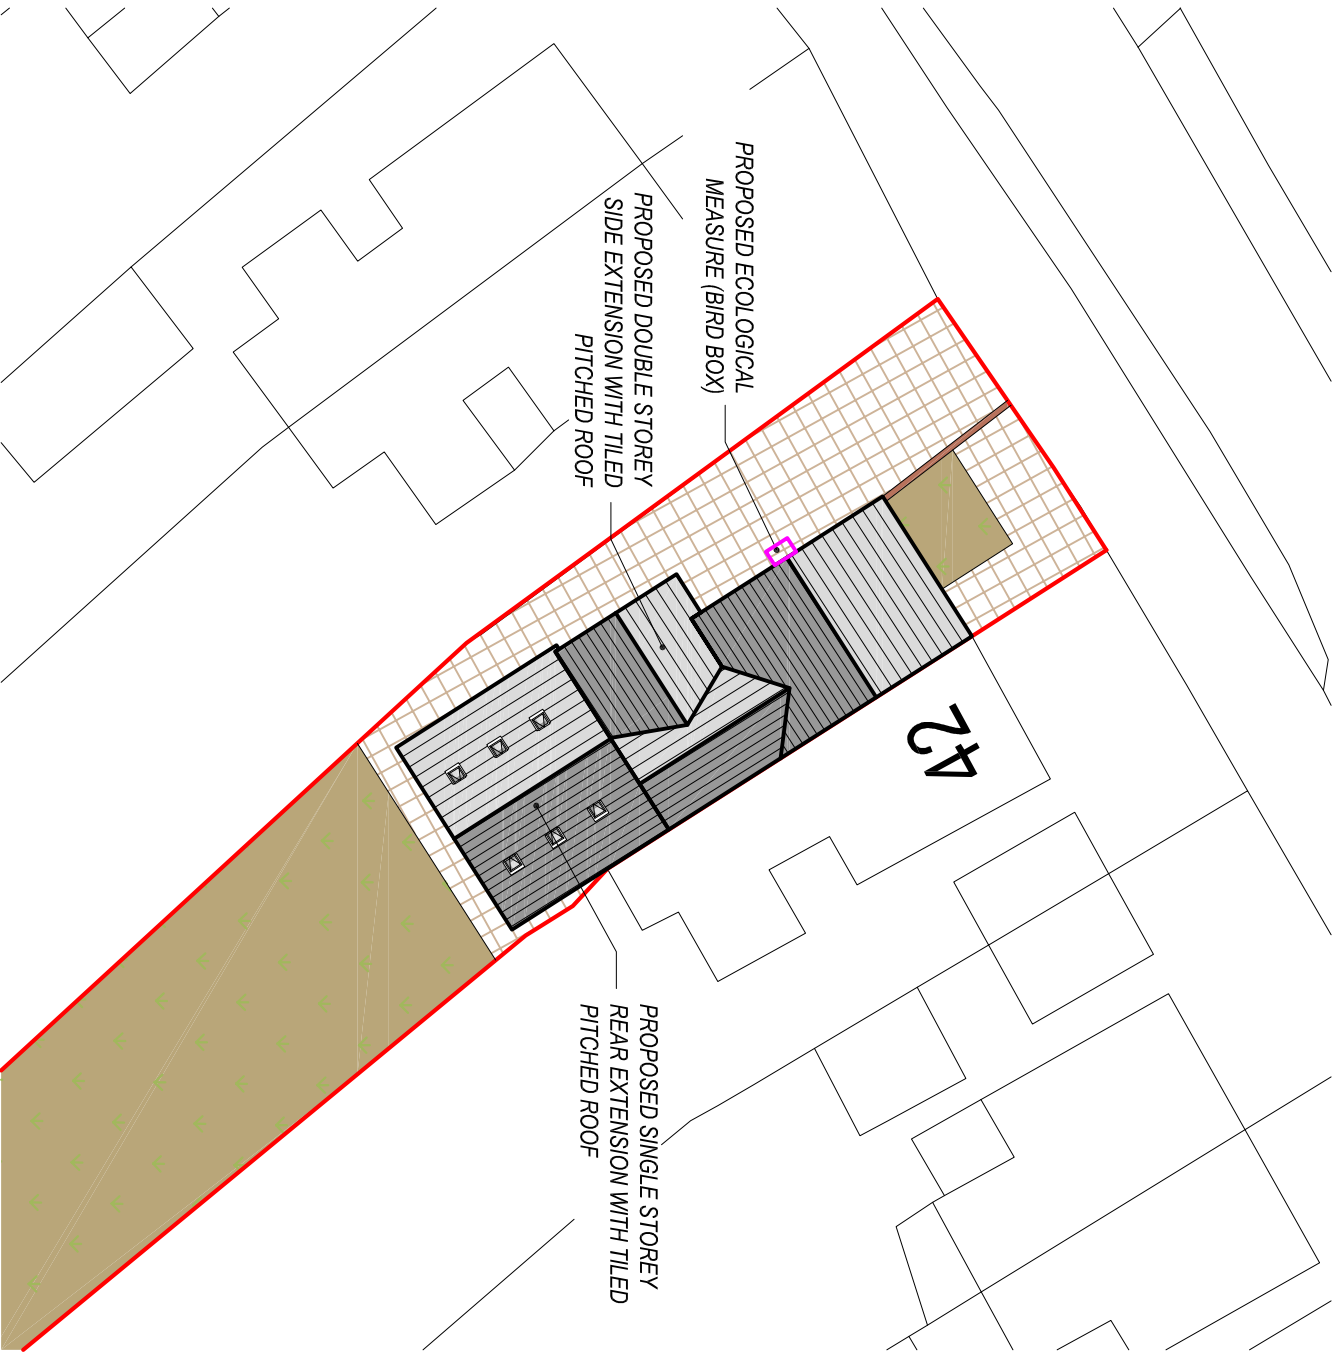

PROPOSED SITE PLAN
Scale 1:250

Client:

Mr. D. Thomas
41 Golwg Y Bryn
Seven Sisters
SA10 9BY

Project Title:

PART DOUBLE / PART SINGLE
STOREY REAR AND
SIDE EXTENSIONS

General Notes:

1. Draw and scale from this drawing. Take linear dimensions only.
2. Dimensions are in millimetres unless otherwise stated.

Drawing Issue:

PLANNING

Drawing Title:

EXISTING & PROPOSED SITE PLANS

Drawing No:

002

Revision:

Date:

19-09-2023

Revised:

Scale(s):

1:250

Paper Size:

A3



Cwm Planning & Design Ltd.
(architectural and draughting services)