




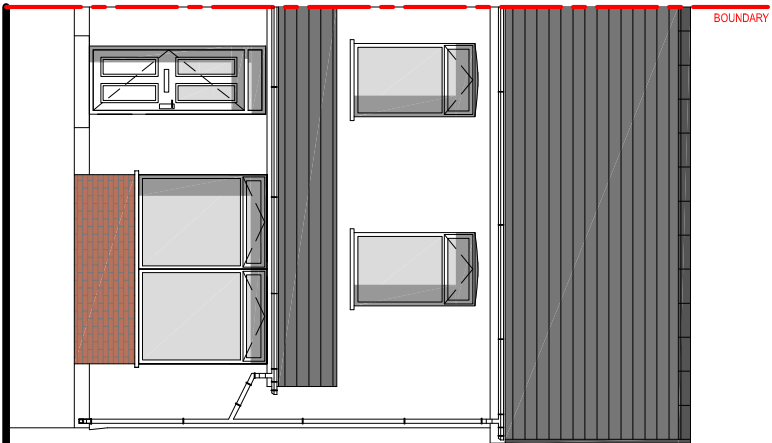

EXISTING FRONT EXTENSION
Scale 1:100

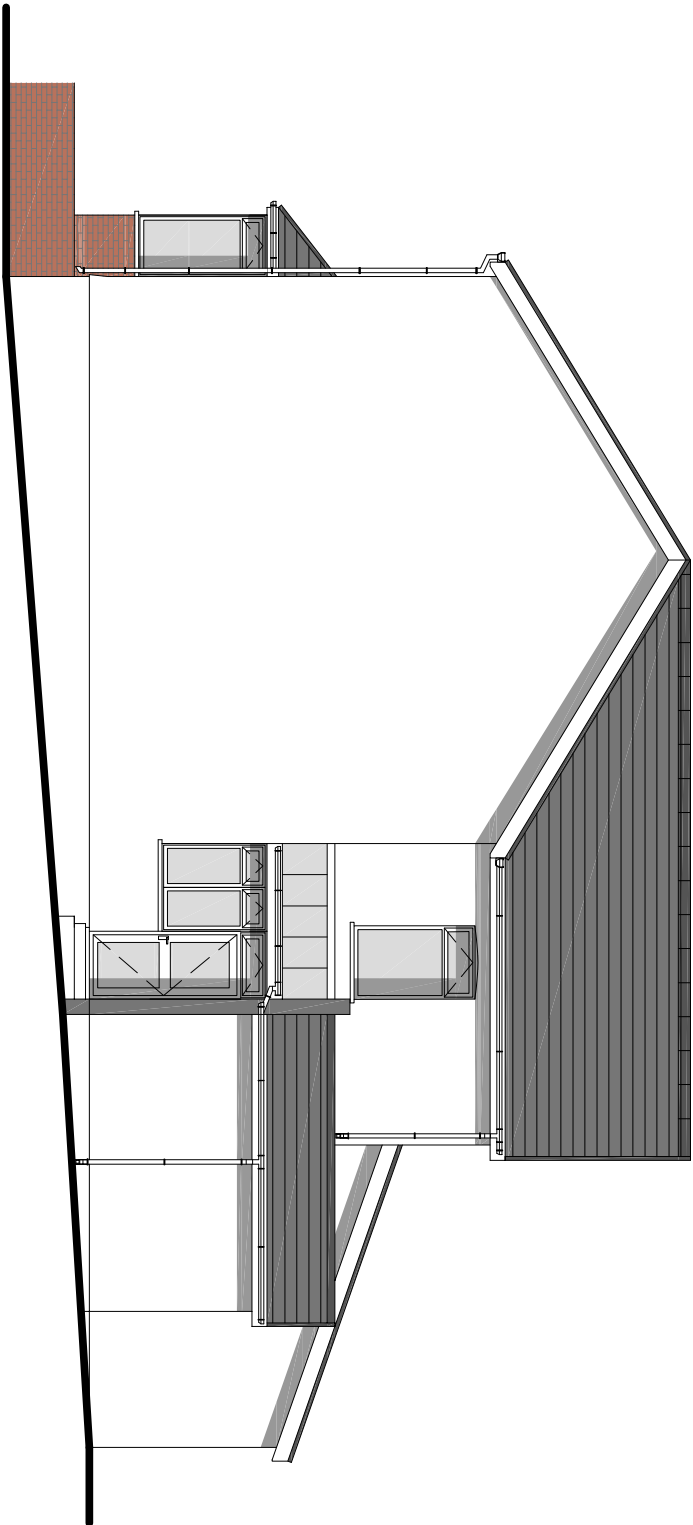


EXISTING SIDE EXTENSION
Scale 1:100

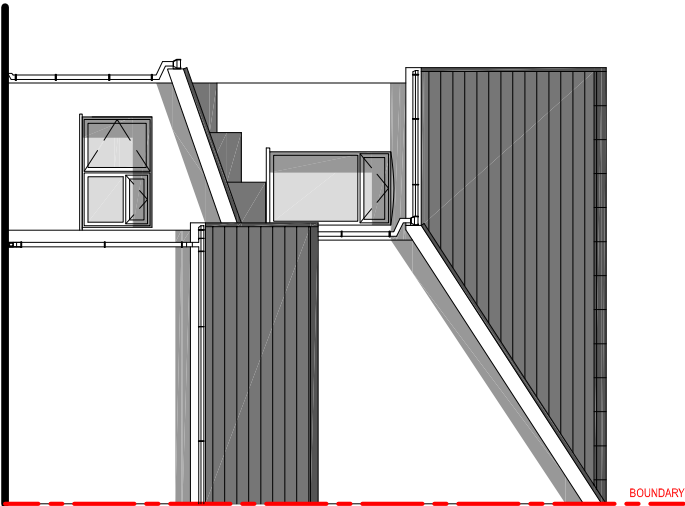


EXISTING REAR EXTENSION
Scale 1:100

EXISTING GROUND FLOOR PLAN
Scale 1:100

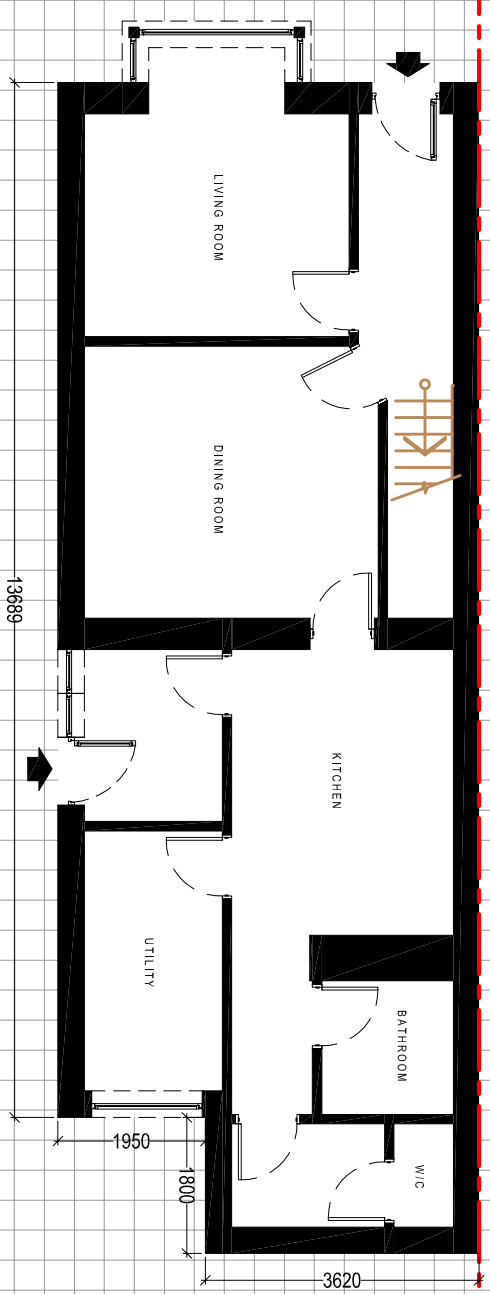

EXISTING FIRST FLOOR PLAN
Scale 1:100

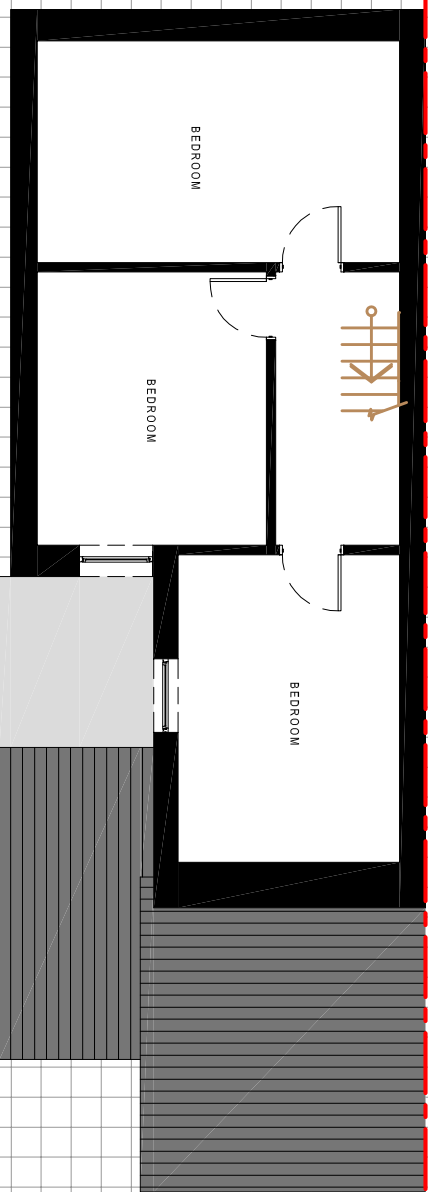

EXISTING MATERIAL FINISHES:

Roof Covering:

Concrete interlocking tile
Concrete ridge tile

Wall Covering:

Rendered Masonry

Windows & Doors:

uPVC Double Glazed.
Colour: White

Weather boarding:

uPVC bullnosed
Colour: White

Rainwater goods:

Plastic, universal
Colour: White

Client:

Mr. D. Thomas
41 Golwg Y Bryn
Seven Sisters
SA10 9BY

Project Title:

**PART DOUBLE / PART SINGLE
STOREY REAR AND
SIDE EXTENSIONS**

General Notes:

1. Do not scale from this drawing. Take figures from notes only.

2. Dimensions are in millimetres unless otherwise stated.

Drawing Issue:

PLANNING

Drawing Title:
EXISTING ELEVATIONS & FLOOR PLANS

Drawing No:	003	Revision:	
Date:	13-09-2023	Revised:	
Scale(s):	1:100	Paper Size:	A3



Cwm Planning & Design Ltd.
(architectural and Draughting Services)