



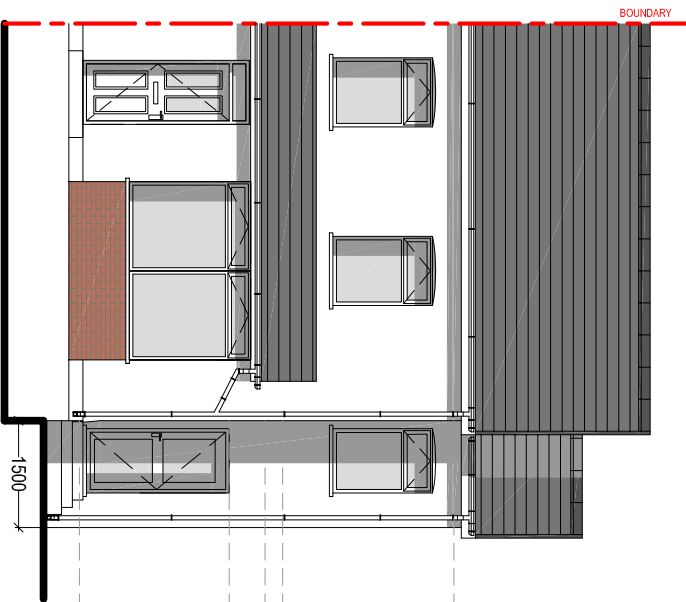

PROPOSED FRONT EXTENSION
Scale 1:100

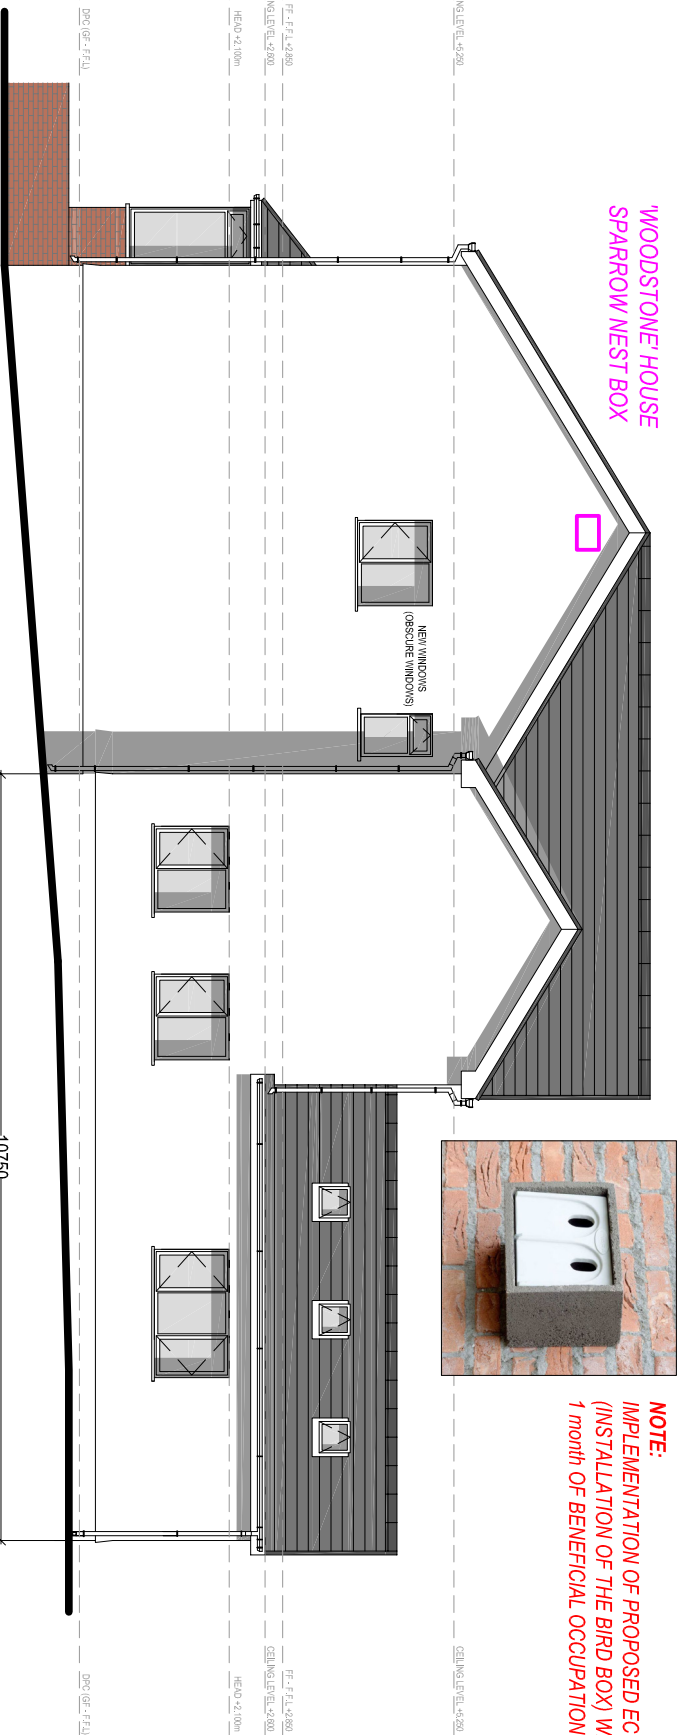

PROPOSED SIDE EXTENSION
Scale 1:100



NOTE:
IMPLEMENTATION OF PROPOSED ECOLOGICAL ENHANCEMENT
(INSTALLATION OF THE BIRD BOX) WILL BE CARRIED OUT WITHIN
1 month OF BENEFICIAL OCCUPATION

EXISTING MATERIAL FINISHES:

Roof Covering:

Concrete interlocking tile
Concrete ridge tile

Wall Covering:

Rendered Masonry (to match)

Windows & Doors:


uPVC Double Glazed.
Colour: TBC (all windows to be changed)

Weather boarding:


uPVC bullnosed
Colour: TBC (all to be changed)

Rainwater goods:


Plastic, universal
Colour: TBC (all to be changed)

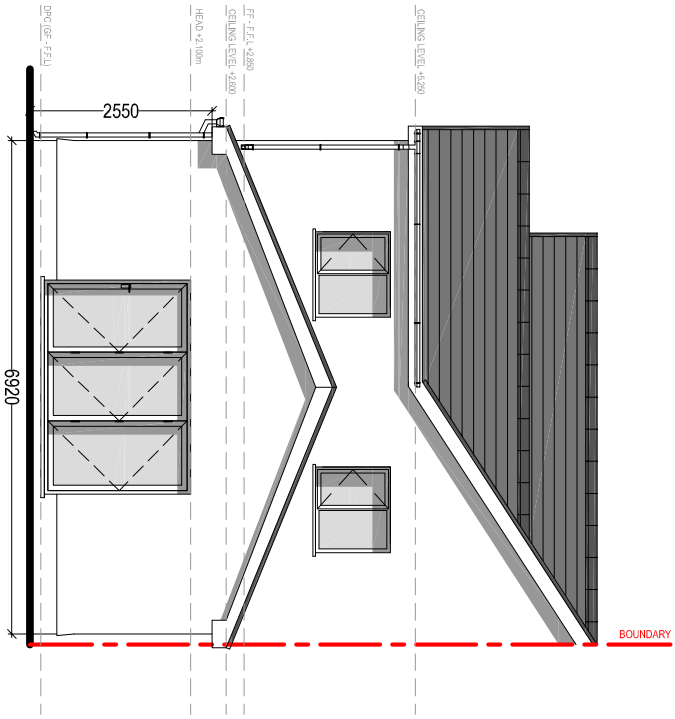

PROPOSED REAR EXTENSION
Scale 1:100

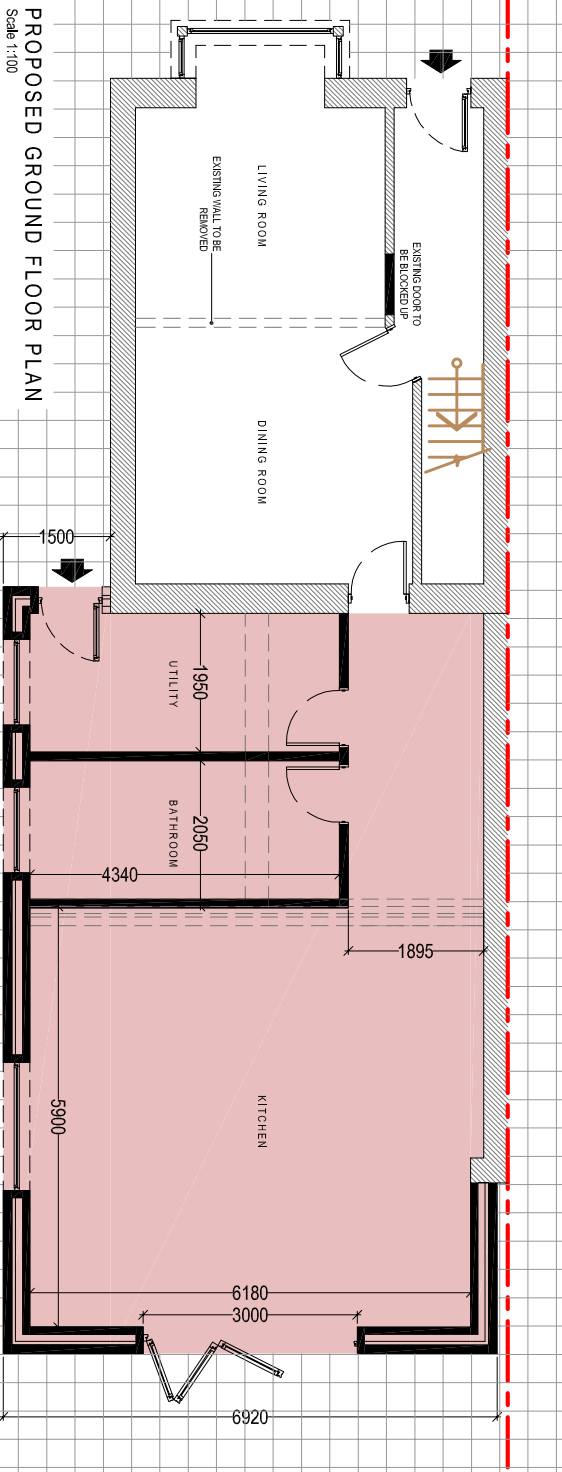

PROPOSED FIRST FLOOR PLAN
Scale 1:100

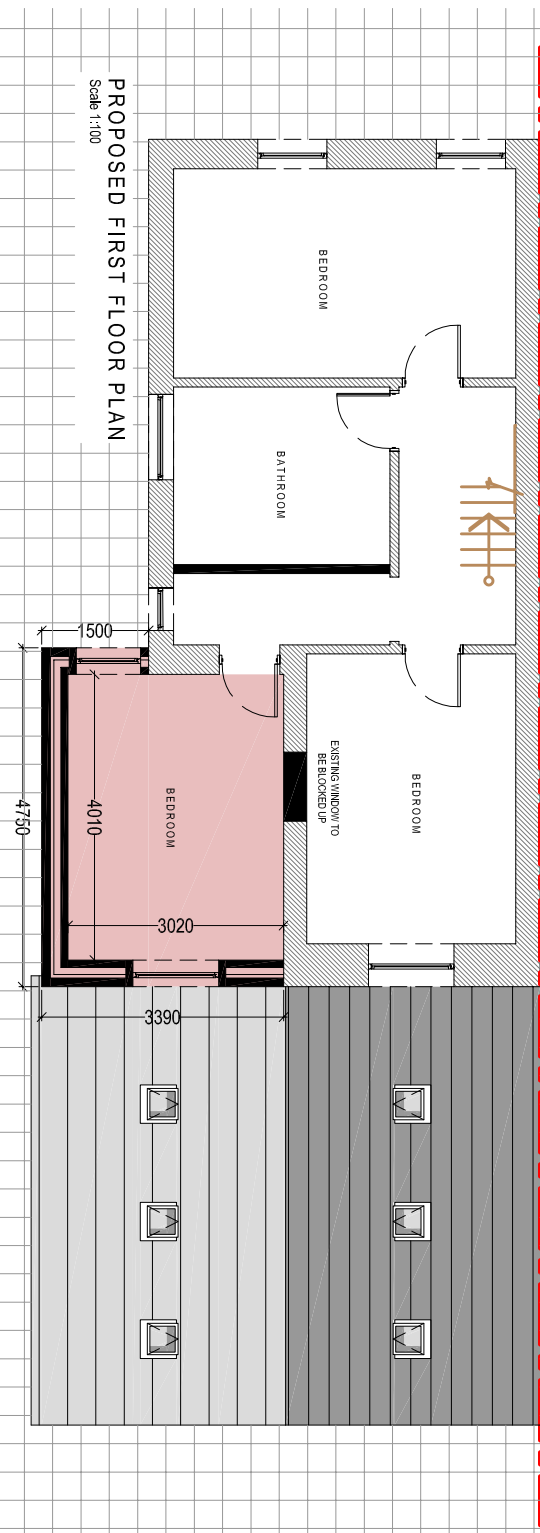

General Notes:
1. Do not scale from this drawing. Take figures from notes only.
2. Dimensions are in millimetres unless otherwise stated.

Drawing Issue:

PLANNING

Drawing Title:
PROPOSED ELEVATIONS & FLOOR PLANS

Drawing No: 004

Date: 13-09-2023

Scale(s): 1:100



Cwm Planning & Design Ltd.
(architectural and draughting services)