

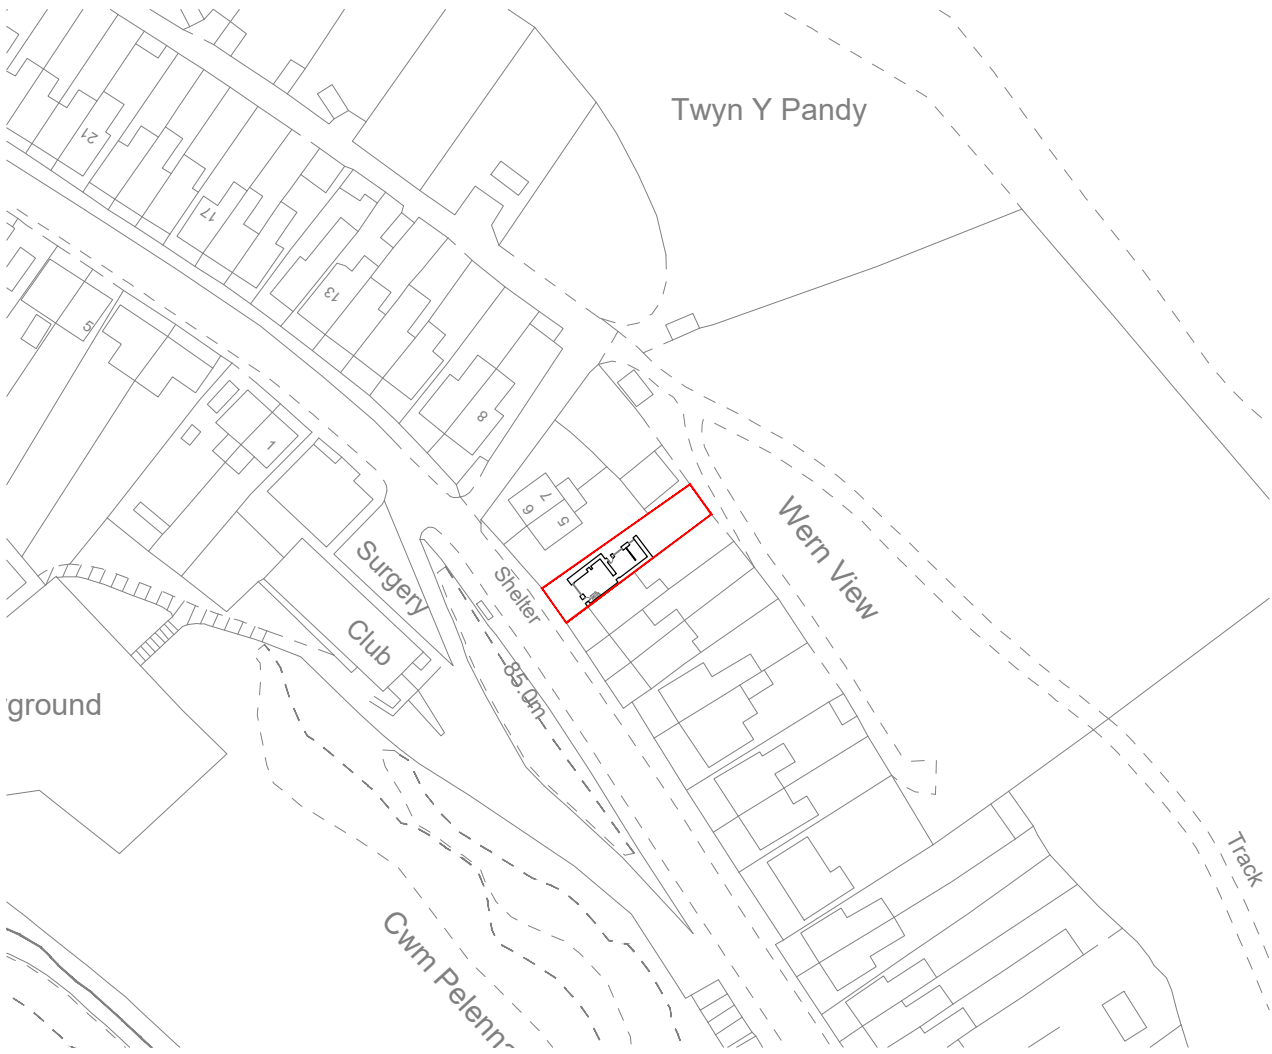
 



NO.	NOTES
1	All dimensions in millimetres unless otherwise stated.
2	Do not scale off drawing. All dimensions to be checked on site by contractor.
3	Drawings to be used for purposes of Planning Application only.
4	These are not Construction Drawings.
5	The contractor is to set out, check and co-ordinate all dimensions on site during the course of works.

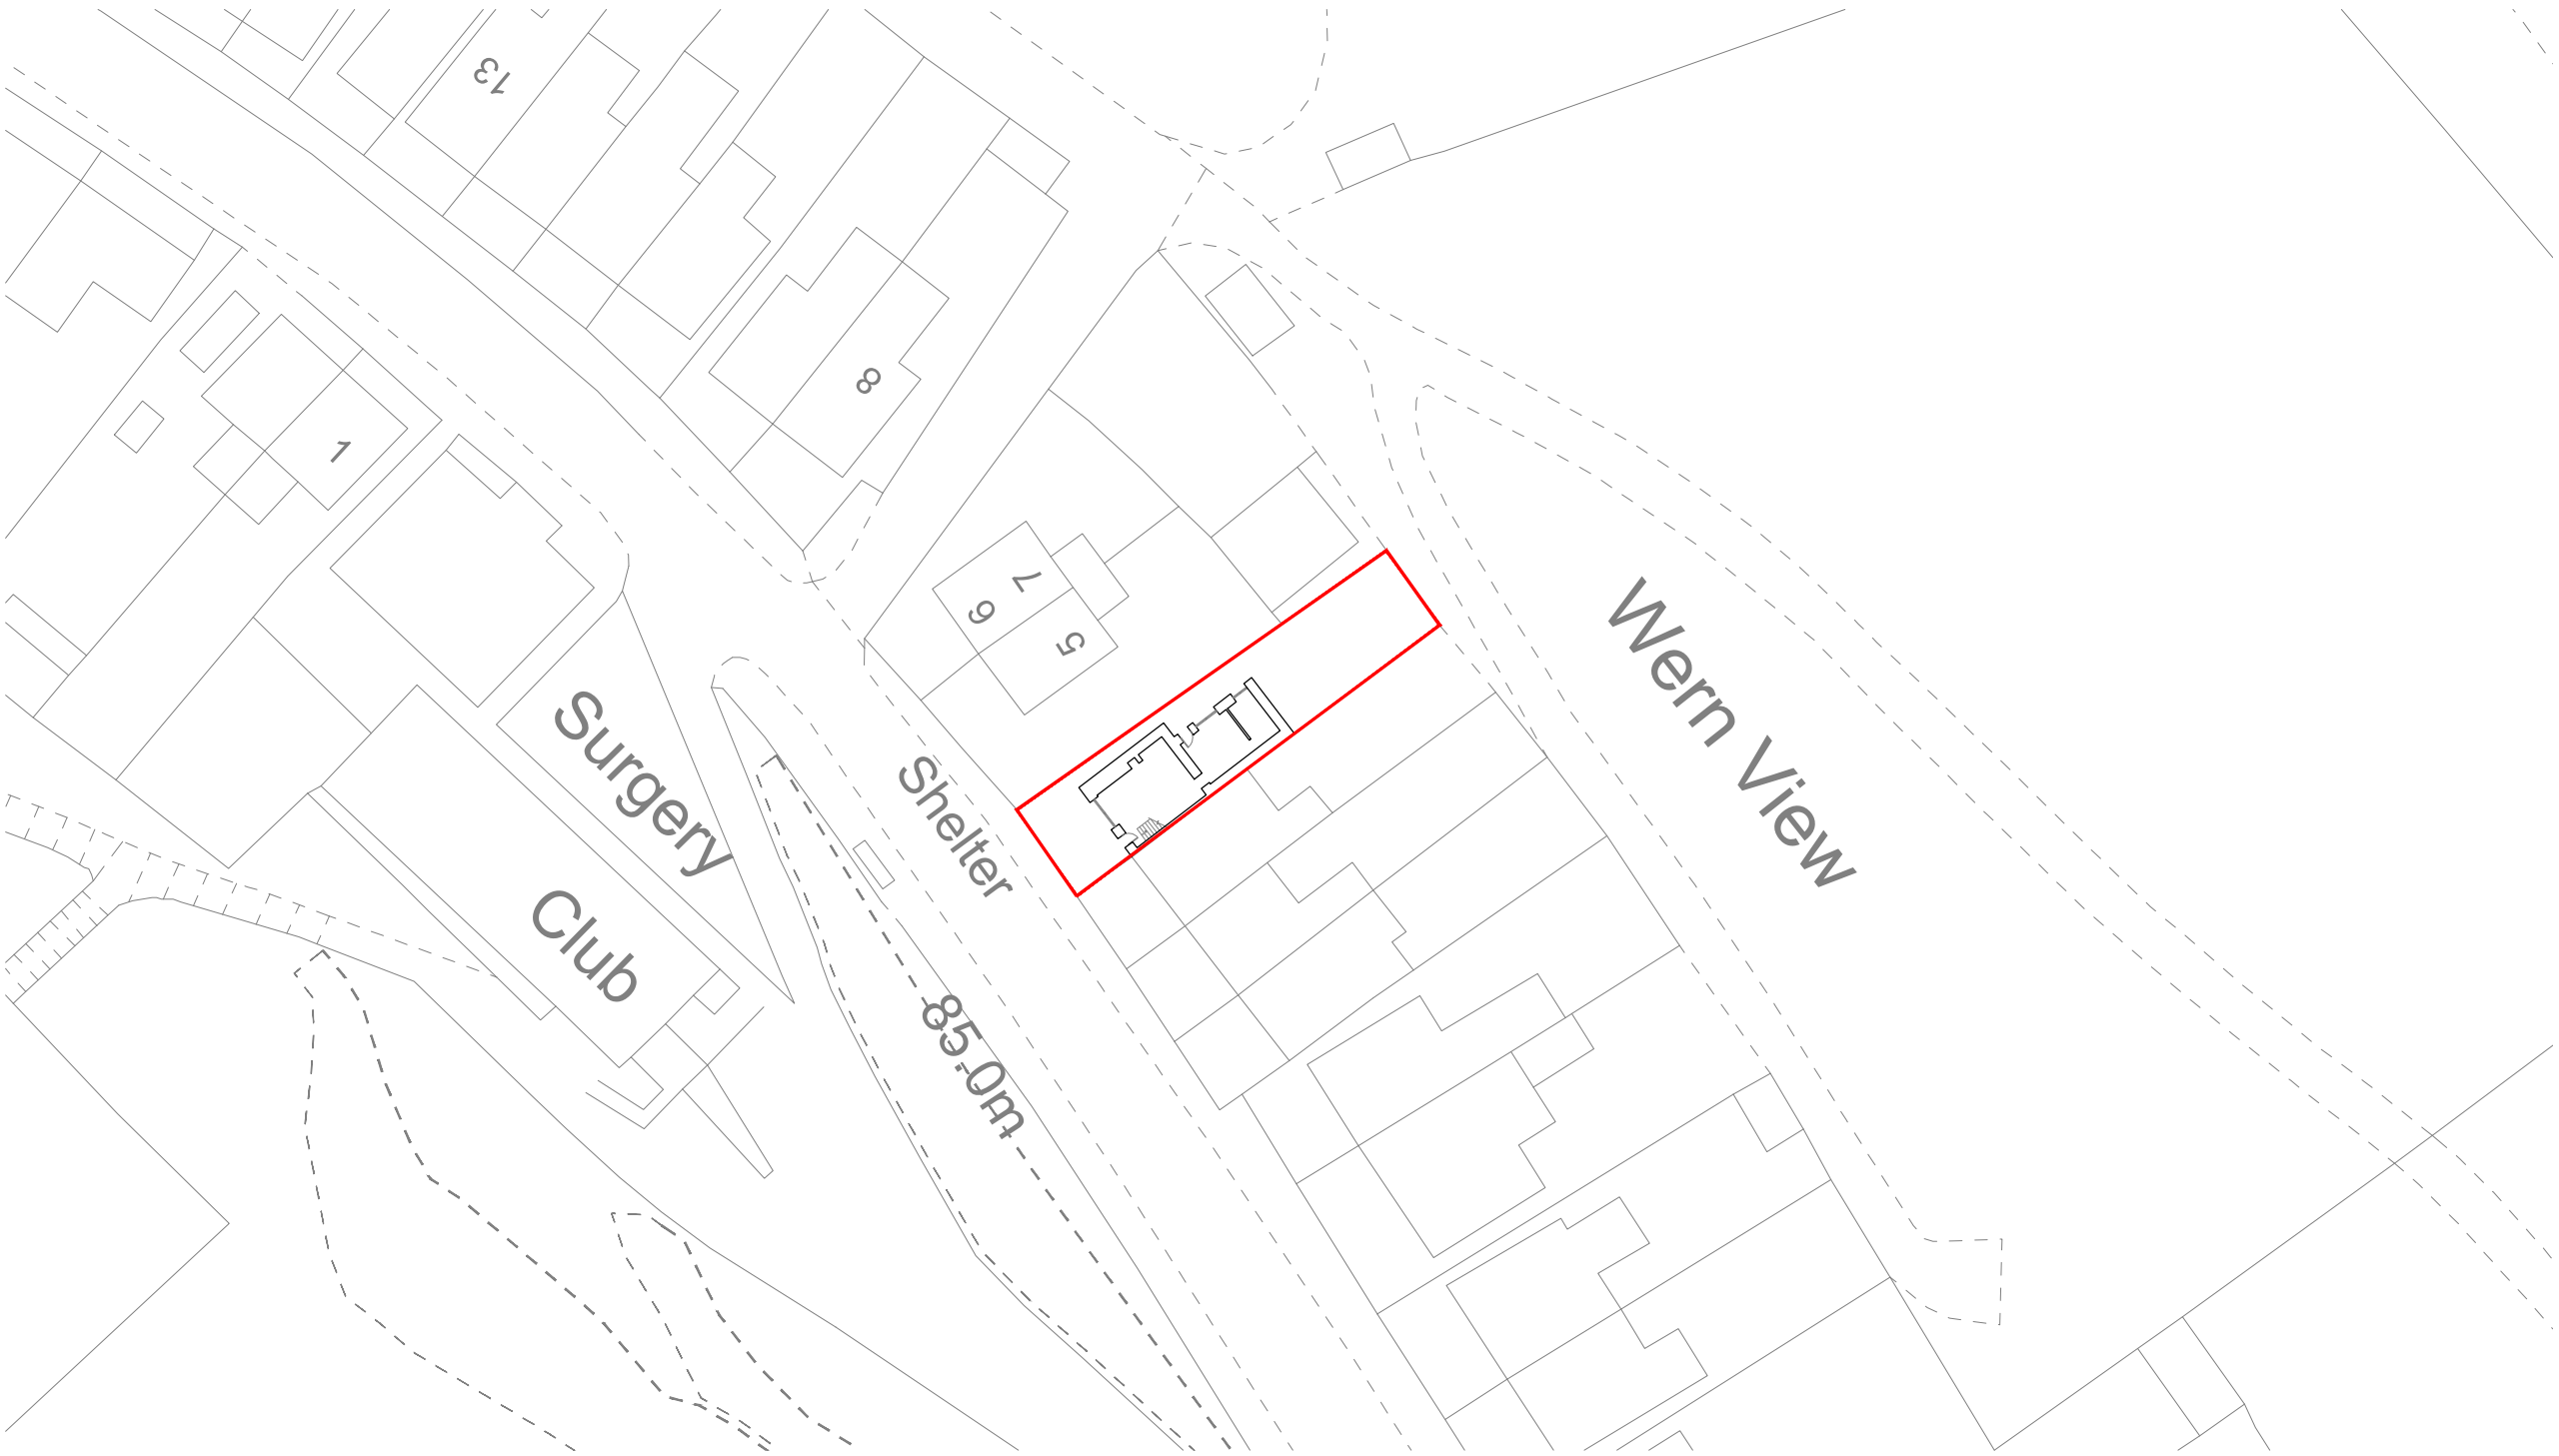

PROPOSED SITE PLAN
SCALE 1:1250

 

PROPOSED LOCATION PLAN
SCALE 1:500

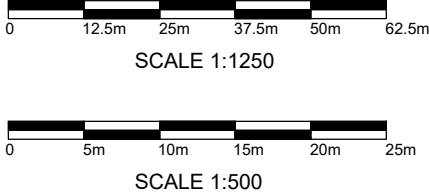

REVISIONS:
A

SHEET TITLE:
PROPOSED SITE &
LOCATION PLANS

PROJECT DESCRIPTION:
PROJECT: FIRST FLOOR REDUCTION
SITE: 4 MAIN ROAD, PONTRHYDYFEN, SA12 9TL
CLIENT:

DATE:
Aug 2023

SCALE:
AS SHOWN

SHEET:
A-2