




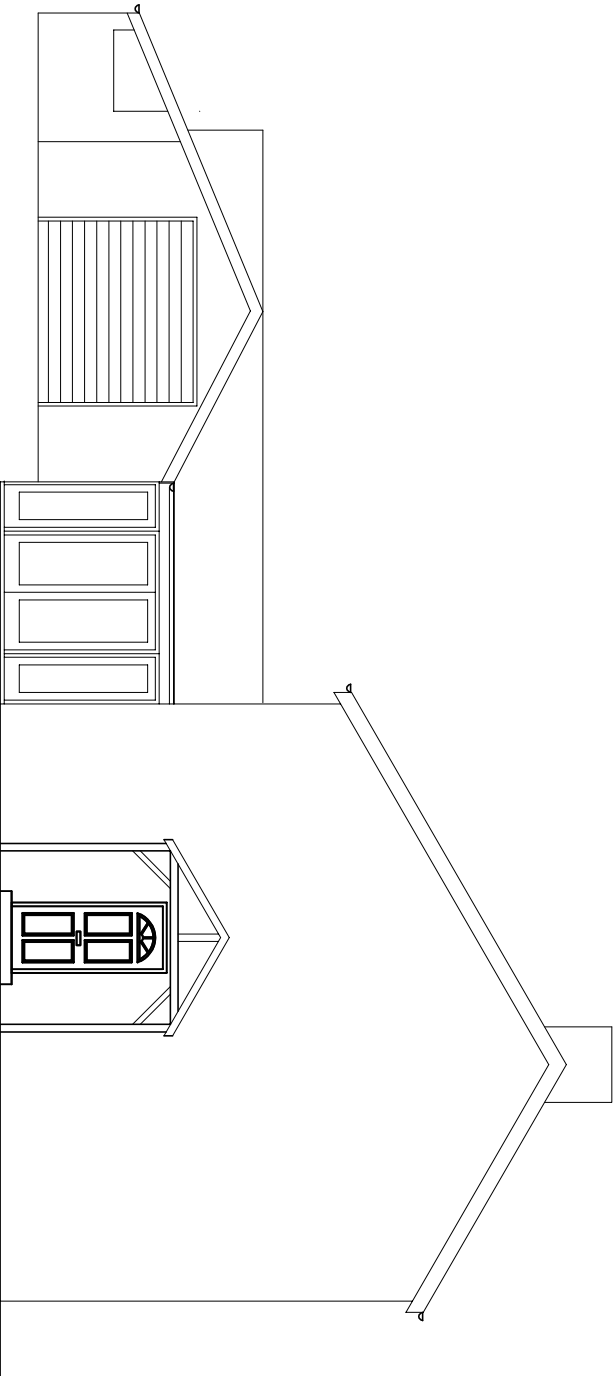


EXISTING NORTH ELEVATION

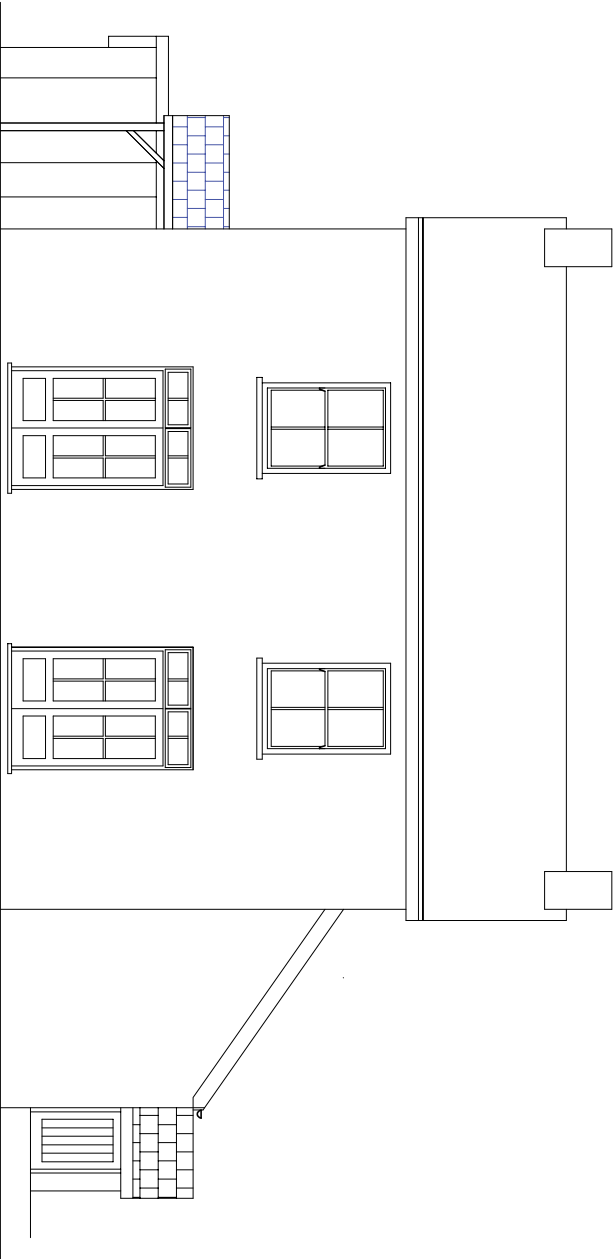

EXISTING WEST ELEVATION

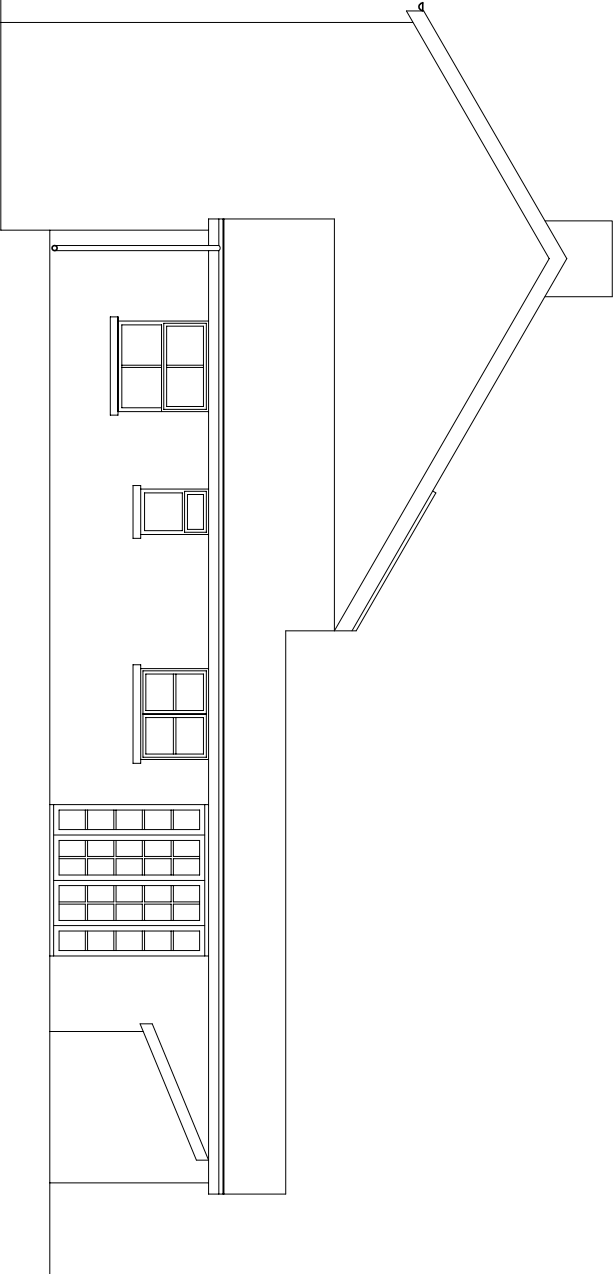

EXISTING SOUTH ELEVATION

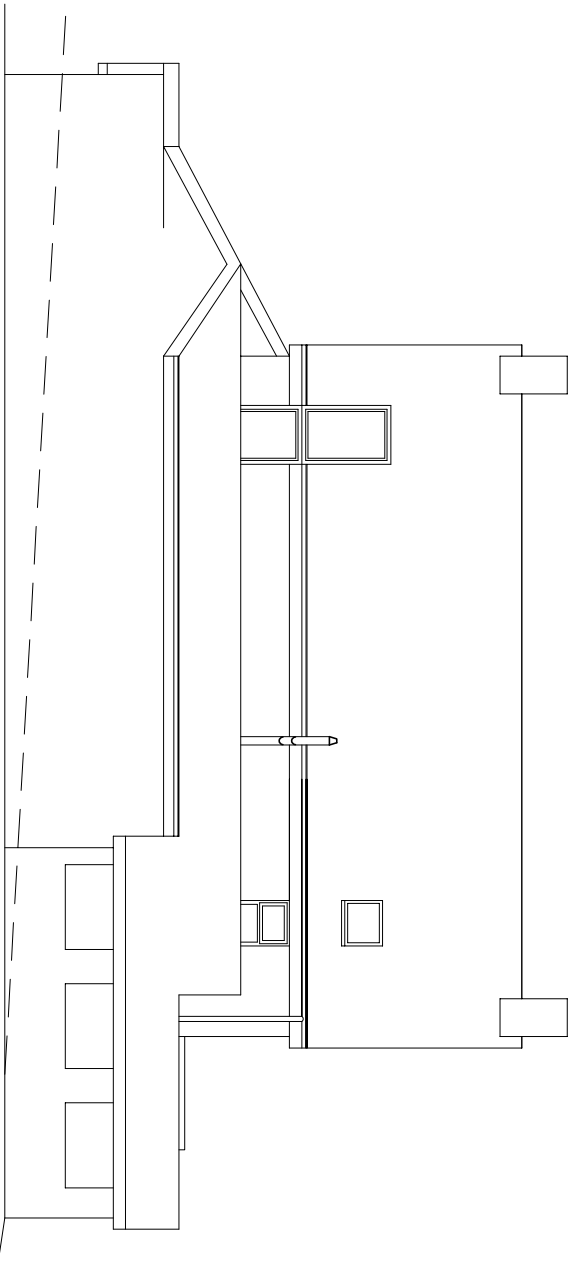

EXISTING EAST ELEVATION

Site Address	Title	Notes	Date 01.04.23	Scale 1 : 100 on A3			
PROPOSED EXTENSION AND ALTERATIONS AT 17 GRAIG GELLINUDD GELLINUDD PONTARDAWE.	EXISTING ELEVATIONS	Dimensions are in millimetres unless otherwise stated.	Drawn By	Checked by			
			DD				
			Drawing No	Rev.			
			Gellinudd 2	Date			