





LANDMARK SURVEYS WALES THE SURVEY PEOPLE ~www.sml-group.co.uk~enquiries@lmswales.co.uk~ Tel: 01554 821 590 JOB TITLE BASEMENT Gnoll Park - Ruins CLIENT Andrew Scott DRAWING NUMBER 6571-MBS DRAWN BY GC/RR	SHEET SIZE & SCALE A0 @ 1:50		DATE SURVEYED 04/23	
	REVISIONS/UPDATES & ASSOCIATED DETAILS			
	Dwg No	Details	By	Date
	-	-	-	-
SECTION A-A SECTION B-B SECTION C-C SECTION D-D SECTION E-E SECTION F-F LOCATION MAP NORTH ELEVATION SOUTH ELEVATION				

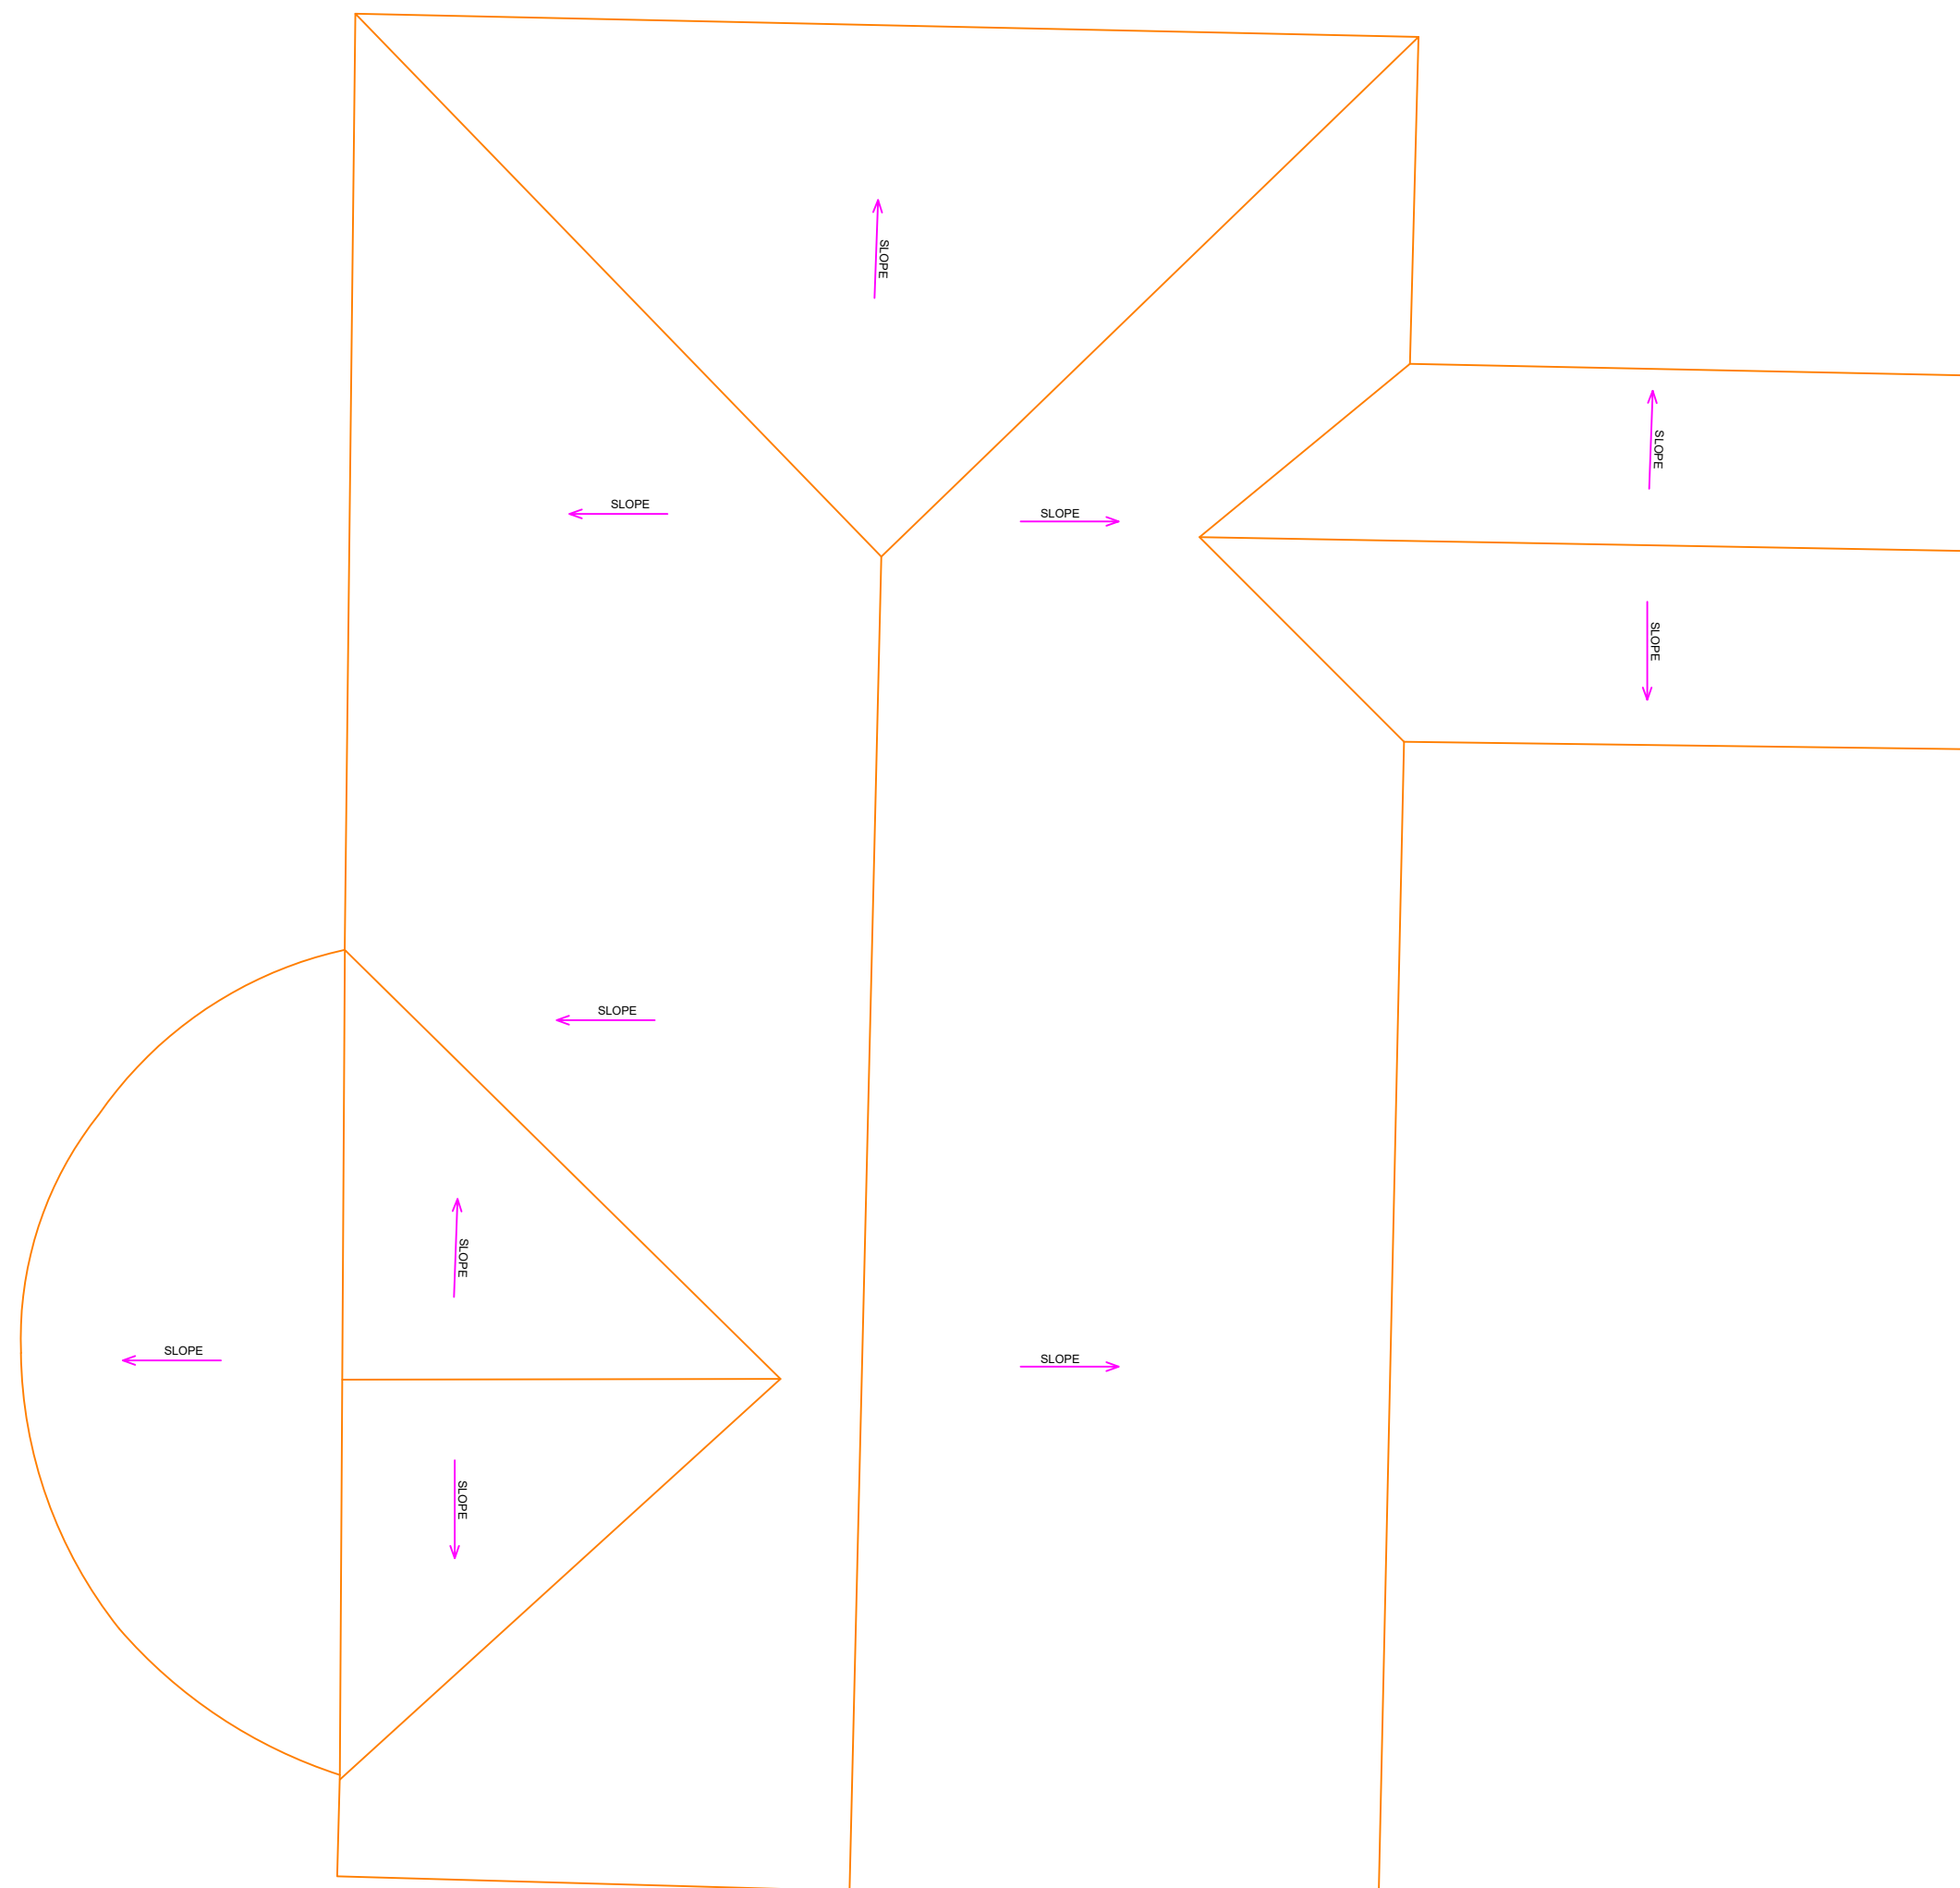

ROOF PLAN



SCALE BAR

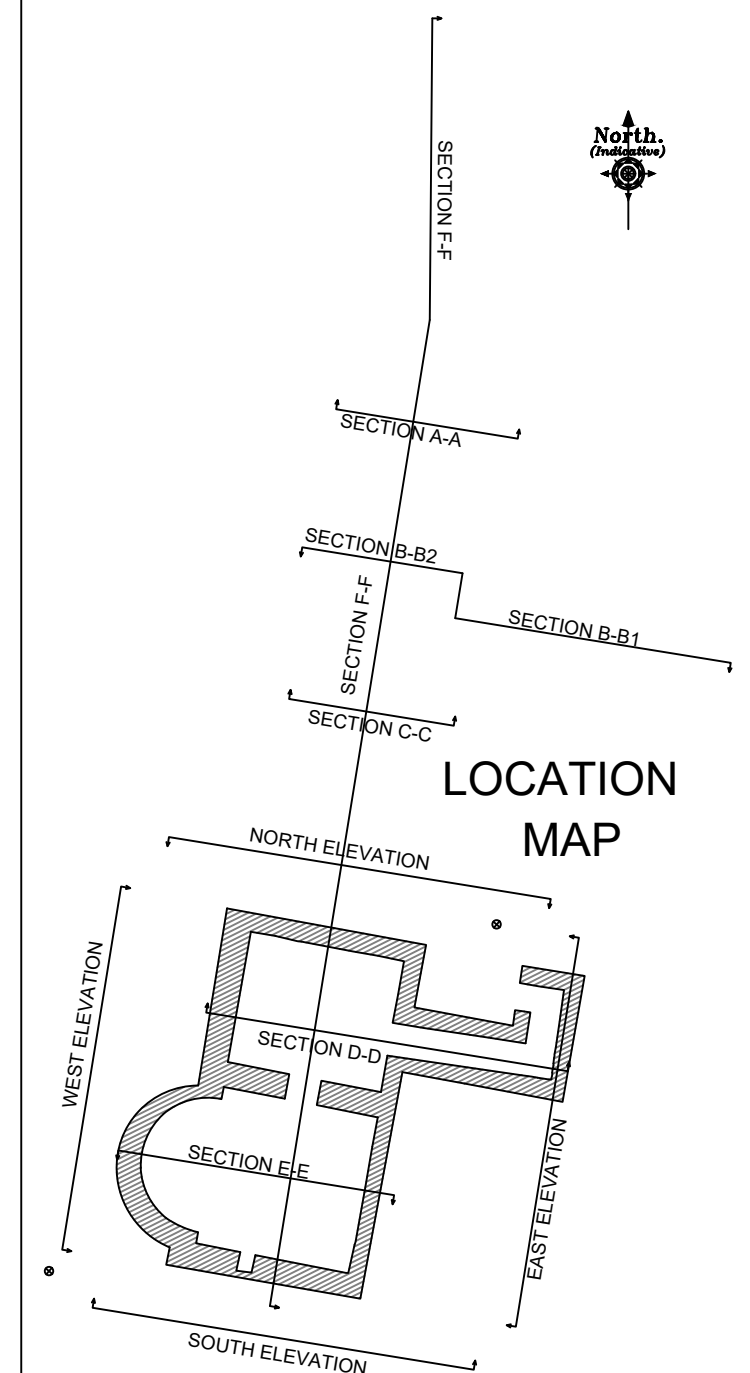

 **LANDMARK**
SURVEYS WALES
THE SURVEY PEOPLE


~www.sml-group.co.uk~enquiries@lmswales.co.uk~
Tel: 01554 821 590

JOB TITLE
ROOF PLAN
Gnoll Park - Ruins

SHEET SIZE & SCALE A2 @ 1:50	DATE SURVEYED 04/23	DRAWN BY GC/RR
--	-------------------------------	--------------------------

DRAWING NUMBER
6571-MBS

CLIENT
Andrew Scott

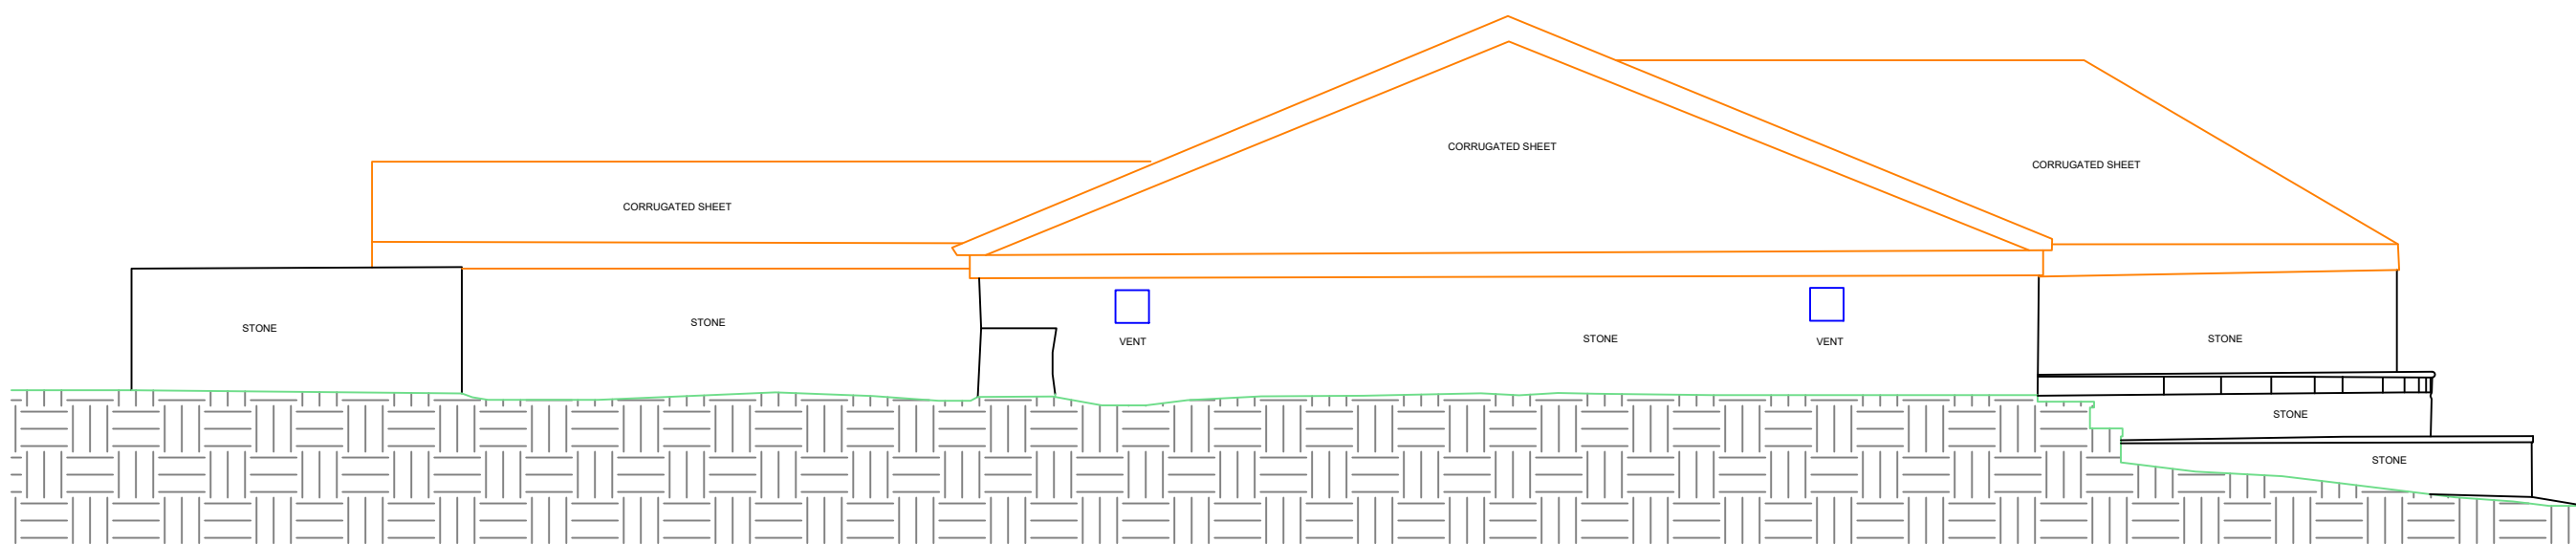


DATUM
63.00M

NORTH ELEVATION

DRAWING KEY	
	SENSOR
	FIRE ALARM POINT
	SOCKET
	DETECTOR
	ELEC
	VENT
	EMERGENCY EXIT LIGHT
	RADIATOR
	LIGHT



SCALE BAR

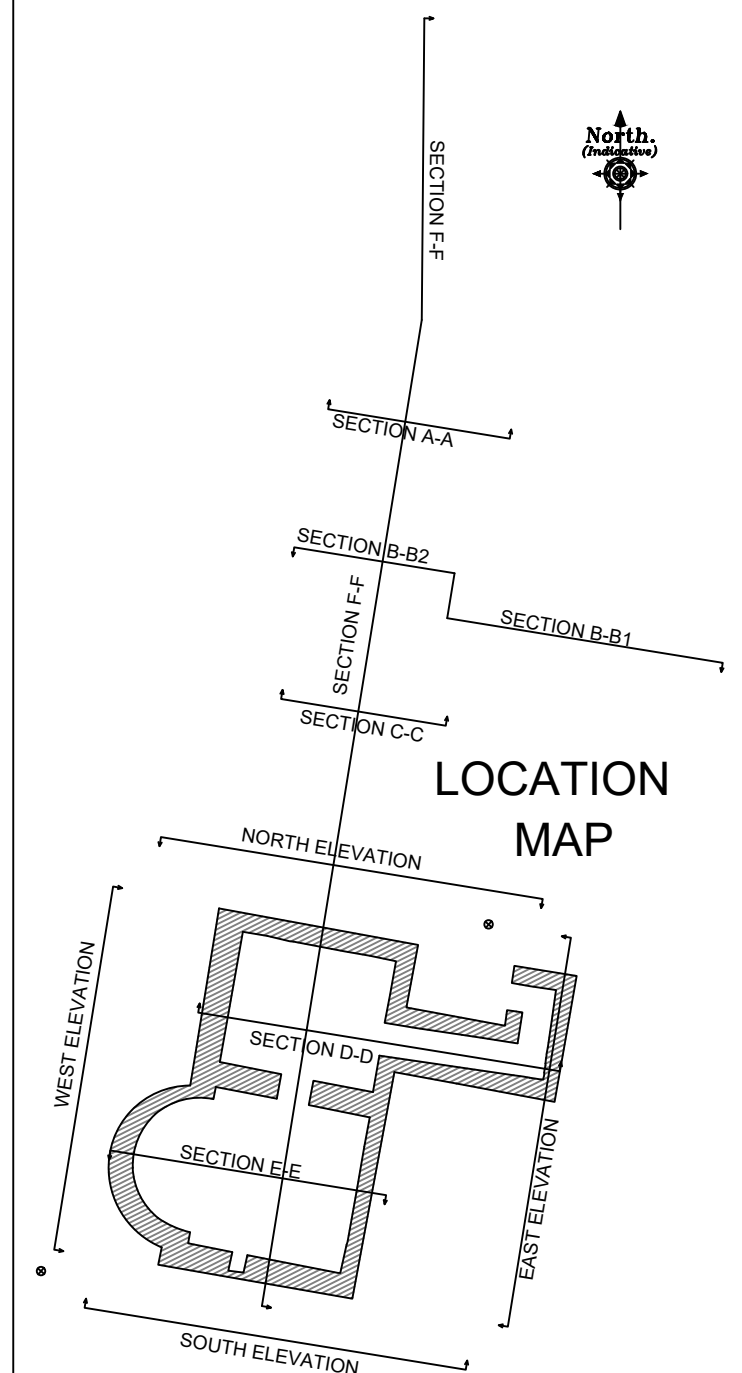

 **LANDMARK**
SURVEYS WALES
THE SURVEY PEOPLE

~www.sml-group.co.uk~enquiries@lmswales.co.uk~
Tel: 01554 821 590

JOB TITLE

NORTH ELEVATION
Gnoll Park - Ruins

SHEET SIZE & SCALE
A2 @ 1:50


DATE SURVEYED
04/23

DRAWN BY
GC/RR

DRAWING NUMBER
6571-MBS

CLIENT

Andrew Scott

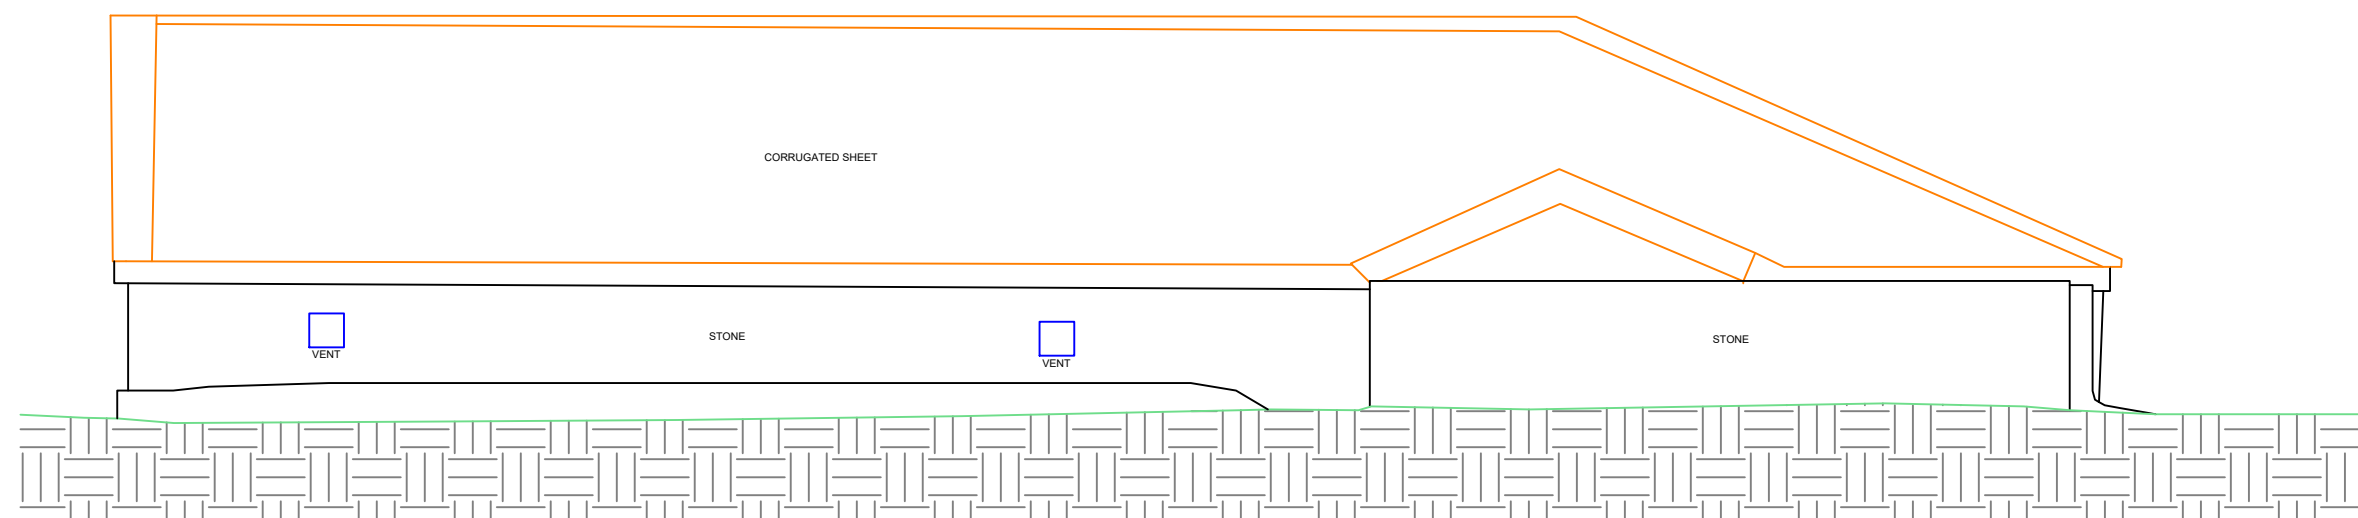



DATUM
63.00M

EAST ELEVATION

DRAWING KEY	
	SENSOR
	FIRE ALARM POINT
	SOCKET
	DETECTOR
	ELEC
	VENT
	EMERGENCY EXIT LIGHT
	RADIATOR
	LIGHT

0m 1 2 3 4 5 10m

SCALE BAR

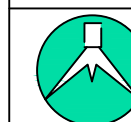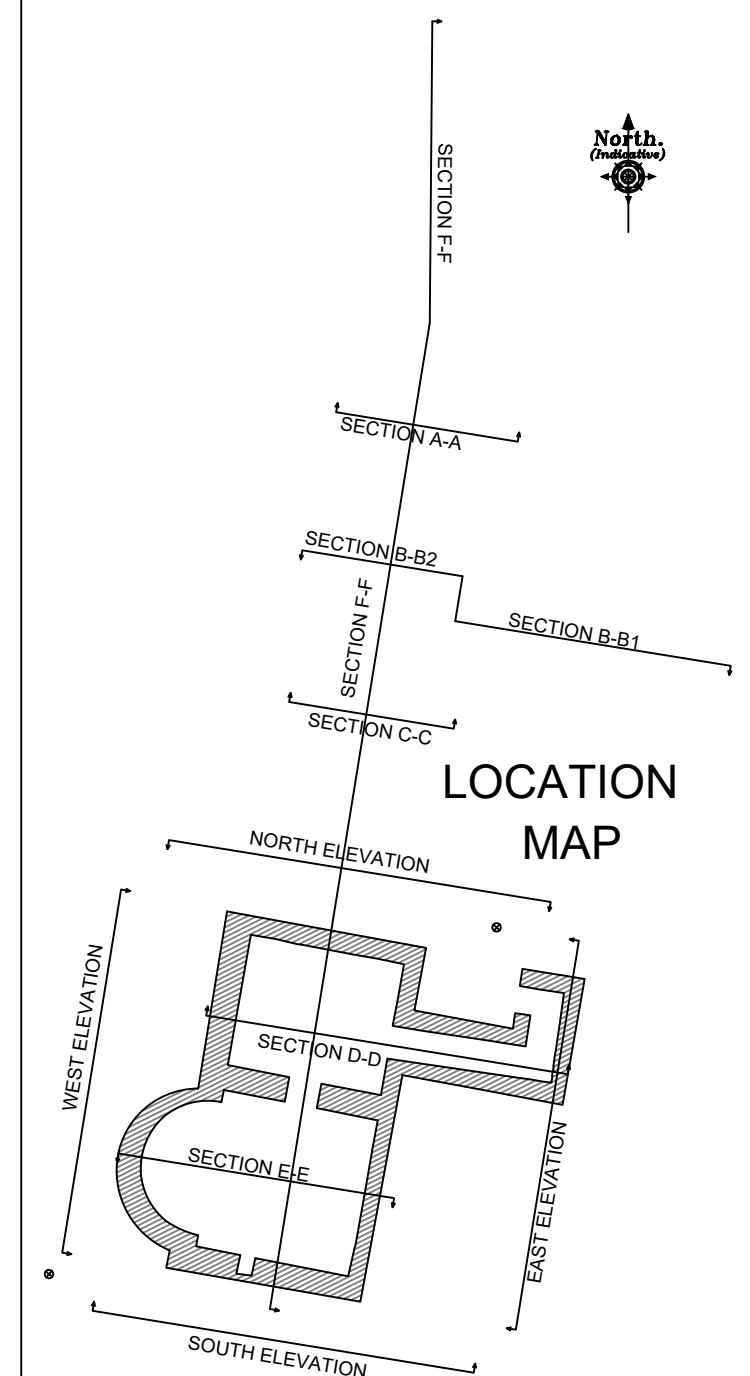

LANDMARK
SURVEYS WALES
THE SURVEY PEOPLE

~www.sml-group.co.uk~enquiries@lmswales.co.uk~
Tel: 01554 821 590

JOB TITLE

EAST ELEVATION
Gnoll Park - Ruins

SHEET SIZE & SCALE
A2 @ 1:50


DATE SURVEYED
04/23

DRAWN BY
GC/RR

DRAWING NUMBER
6571-MBS

CLIENT

Andrew Scott

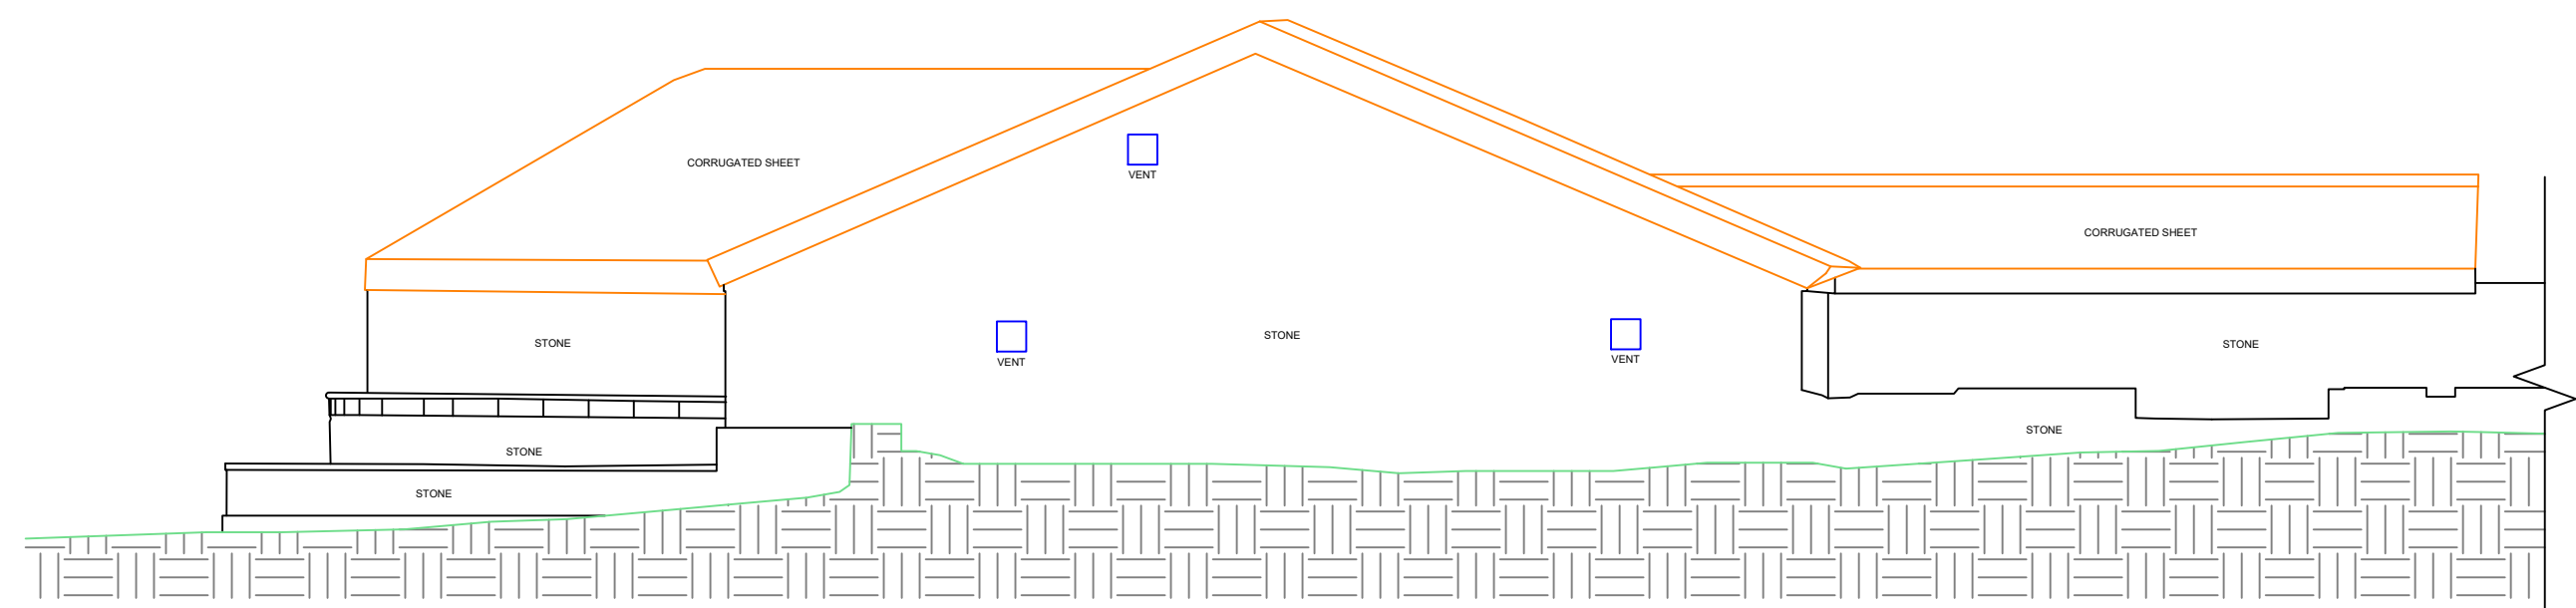


DATUM
63.00M

SOUTH ELEVATION



SCALE BAR

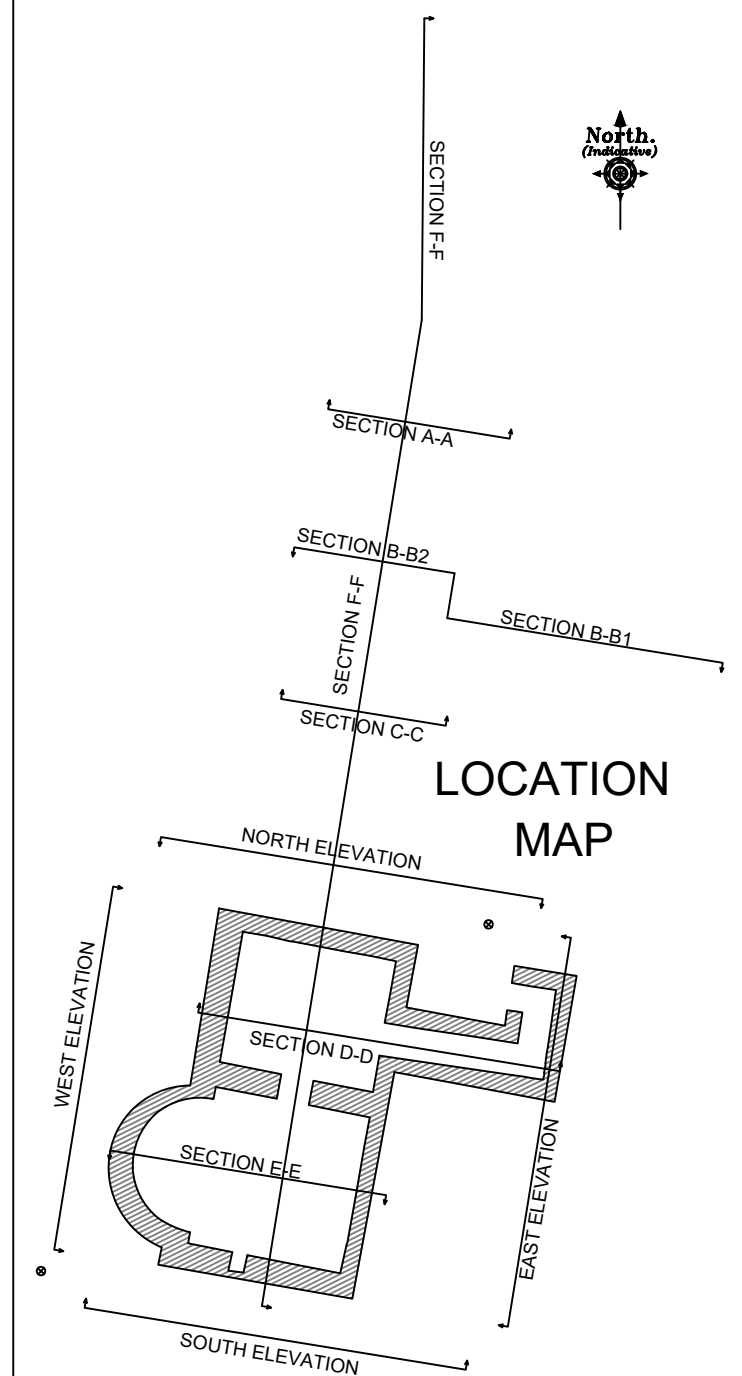

 **LANDMARK**
SURVEYS WALES
THE SURVEY PEOPLE

~www.sml-group.co.uk~enquiries@lmswales.co.uk~
Tel: 01554 821 590

JOB TITLE

SOUTH ELEVATION
Gnoll Park - Ruins

SHEET SIZE & SCALE
A2 @ 1:50


DATE SURVEYED
04/23

DRAWN BY
GC/RR

DRAWING NUMBER
6571-MBS

CLIENT

Andrew Scott

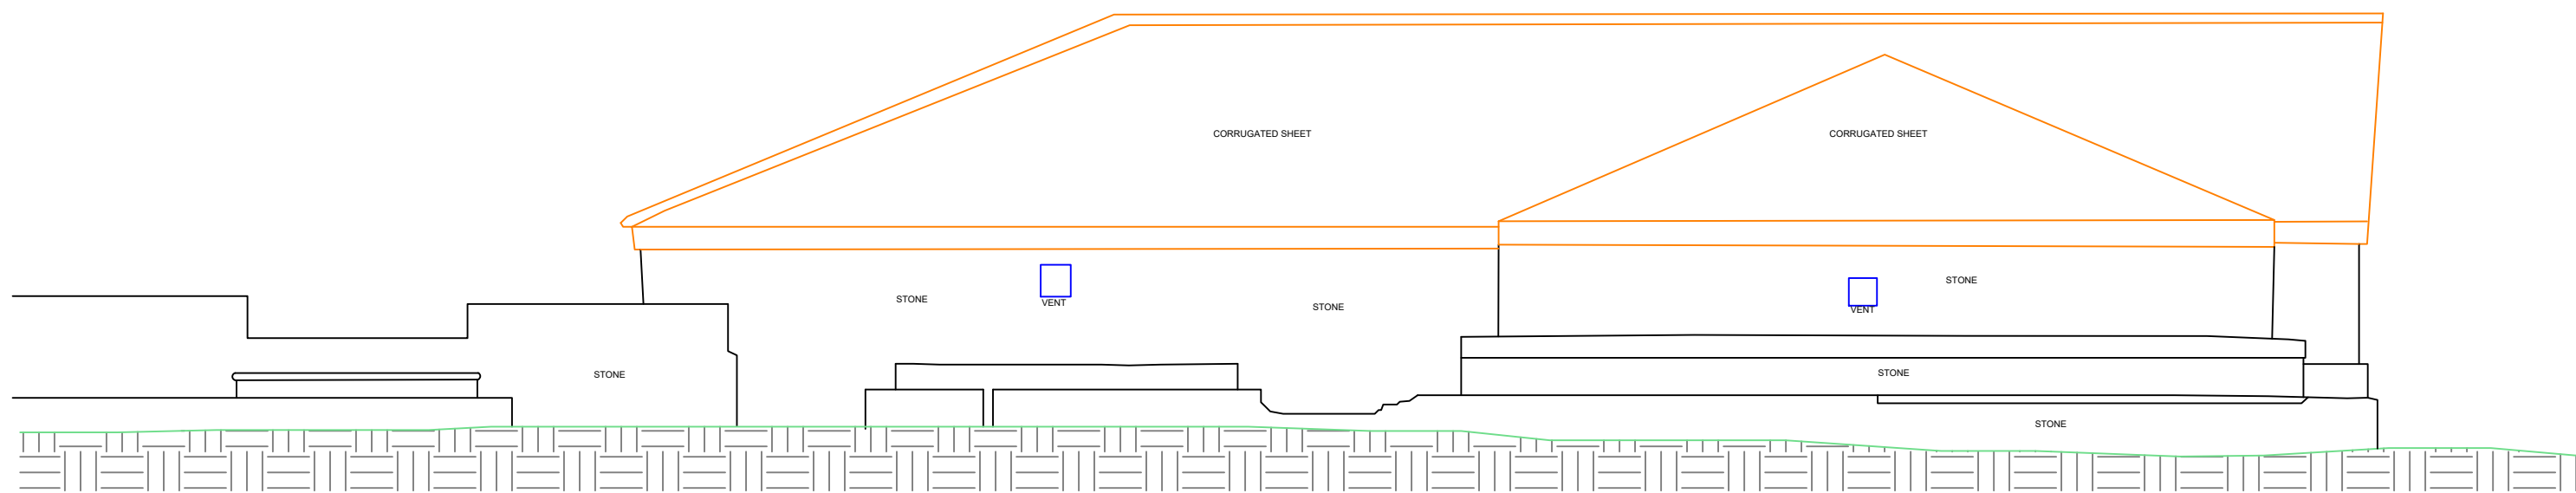


DATUM
63.00M

WEST ELEVATION

DRAWING KEY	
	SENSOR
	FIRE ALARM POINT
	SOCKET
	DETECTOR
	ELEC
	VENT
	EMERGENCY EXIT LIGHT
	RADIATOR
	LIGHT



SCALE BAR

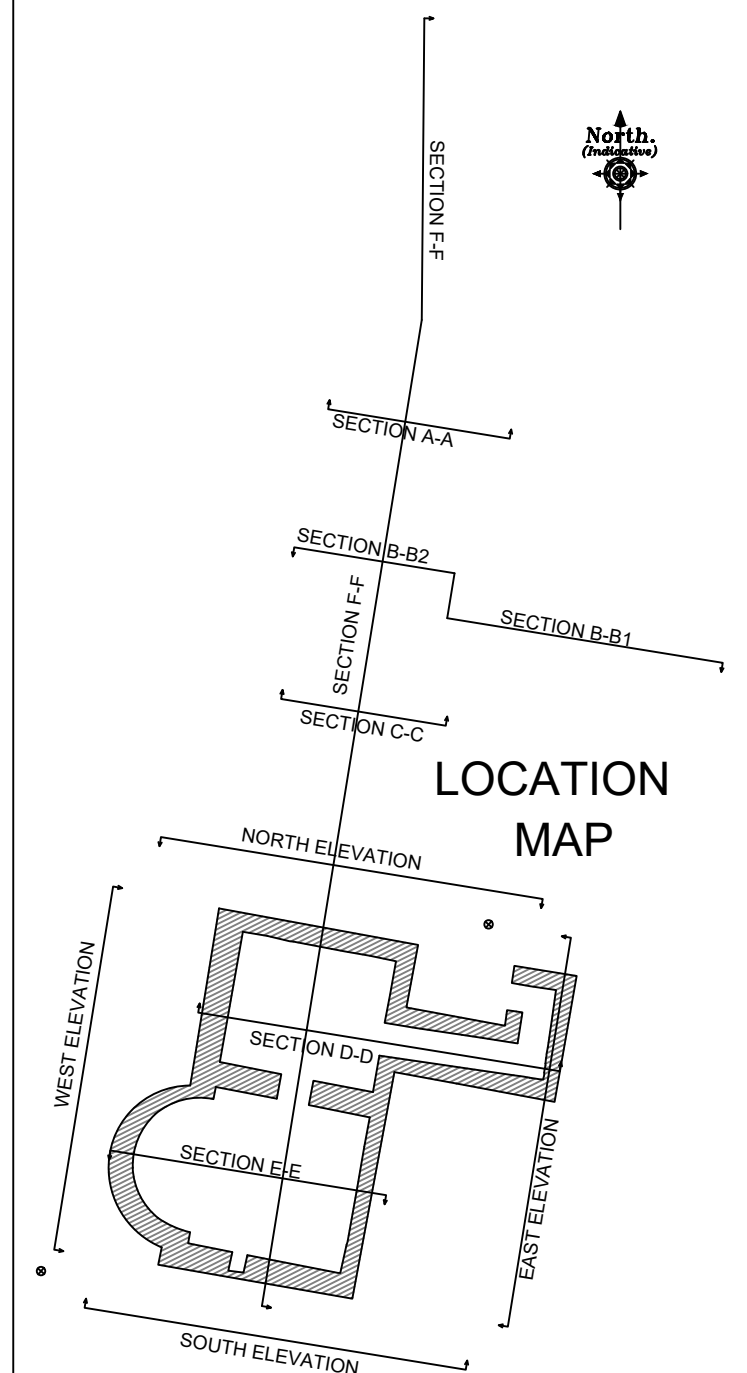

 **LANDMARK**
SURVEYS WALES
THE SURVEY PEOPLE


~www.sml-group.co.uk~enquiries@lmswales.co.uk~
Tel: 01554 821 590

JOB TITLE
WEST ELEVATION
Gnoll Park - Ruins


SHEET SIZE & SCALE A2 @ 1:50	DATE SURVEYED 04/23	DRAWN BY GC/RR
--	-------------------------------	--------------------------

DRAWING NUMBER
6571-MBS

CLIENT
Andrew Scott

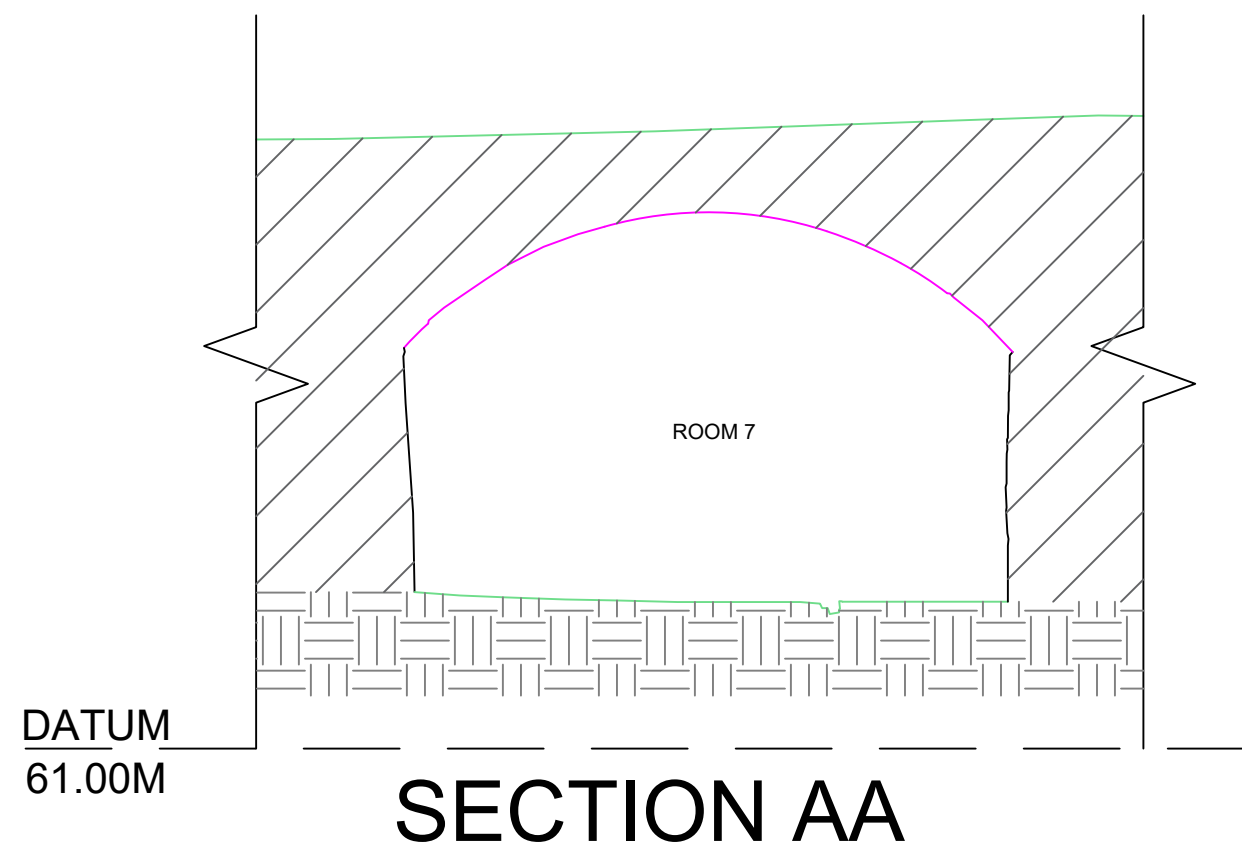

DRAWING KEY	
	SENSOR
	FIRE ALARM POINT
	SOCKET
	DETECTOR
	ELC
	VENT
	EMERGENCY EXIT LIGHT
	RADIATOR
	LIGHT

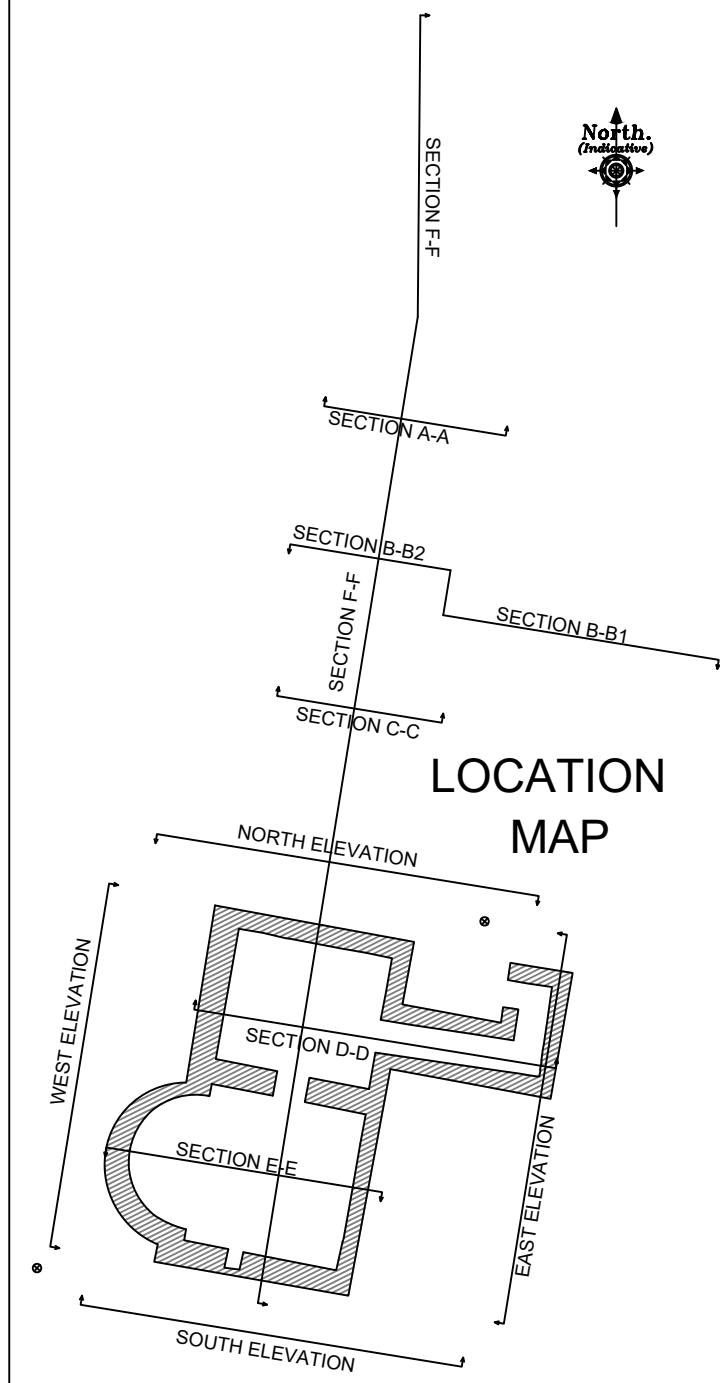



LANDMARK

SURVEYS WALES

THE SURVEY PEOPLE

~www.sml-group.co.uk~enquiries@lmswales.co.uk~

Tel: 01554 821 590


JOB TITLE		
SECTION AA Gnoll Park - Ruins		
SHEET SIZE & SCALE A2 @ 1:50	DATE SURVEYED 04/23	DRAWN BY GC/RR
DRAWING NUMBER 6571-MBS		
CLIENT Andrew Scott		

DATUM
61.00M

SECTION BB1

PASSAGE

DRAWING KEY	
	SENSOR
	FIRE ALARM POINT
	SOCKET
	DETECTOR
	ELEC
	VENT
	EMERGENCY EXIT LIGHT
	RADIATOR
	LIGHT

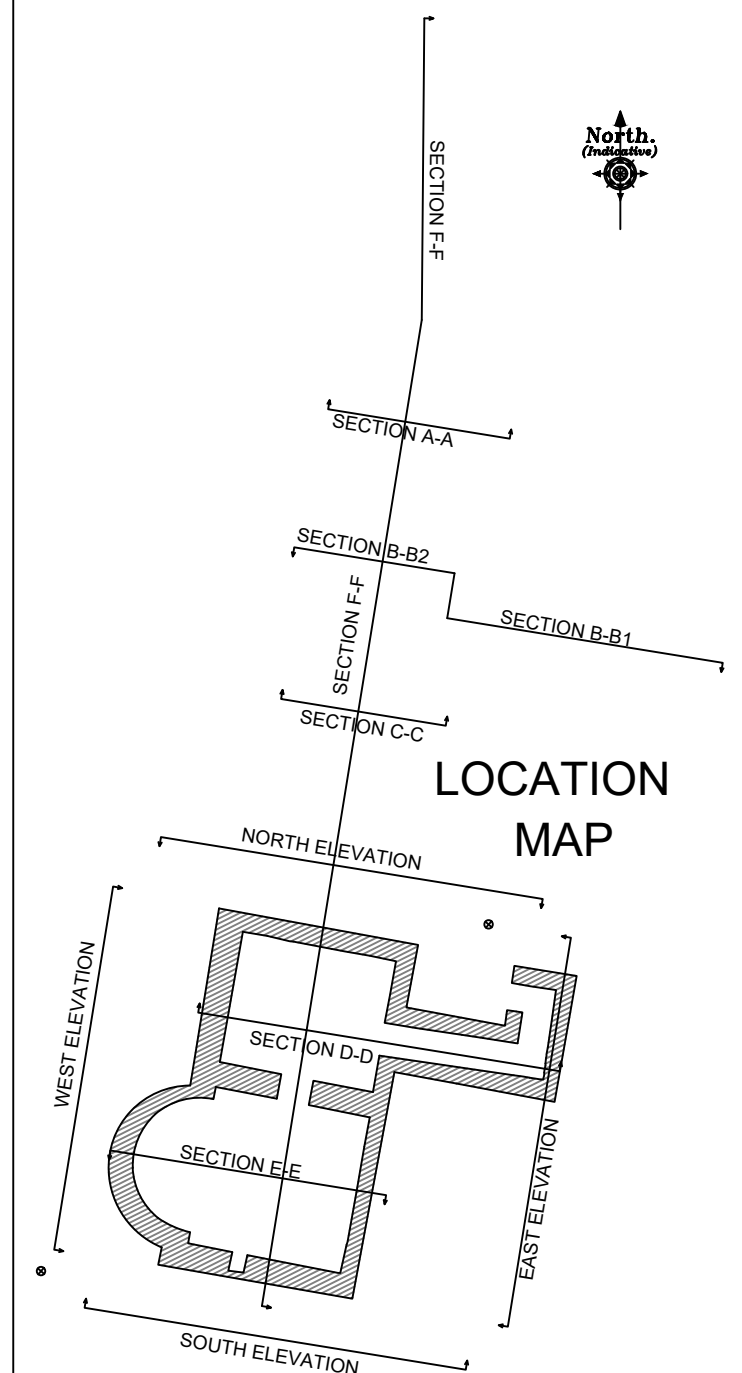

 **LANDMARK**
SURVEYS WALES
THE SURVEY PEOPLE


~www.sml-group.co.uk~enquiries@lmswales.co.uk~
Tel: 01554 821 590

JOB TITLE
SECTION BB1
Gnoll Park - Ruins

SHEET SIZE & SCALE A2 @ 1:50	DATE SURVEYED 04/23	DRAWN BY GC/RR
--	-------------------------------	--------------------------

DRAWING NUMBER
6571-MBS

CLIENT
Andrew Scott

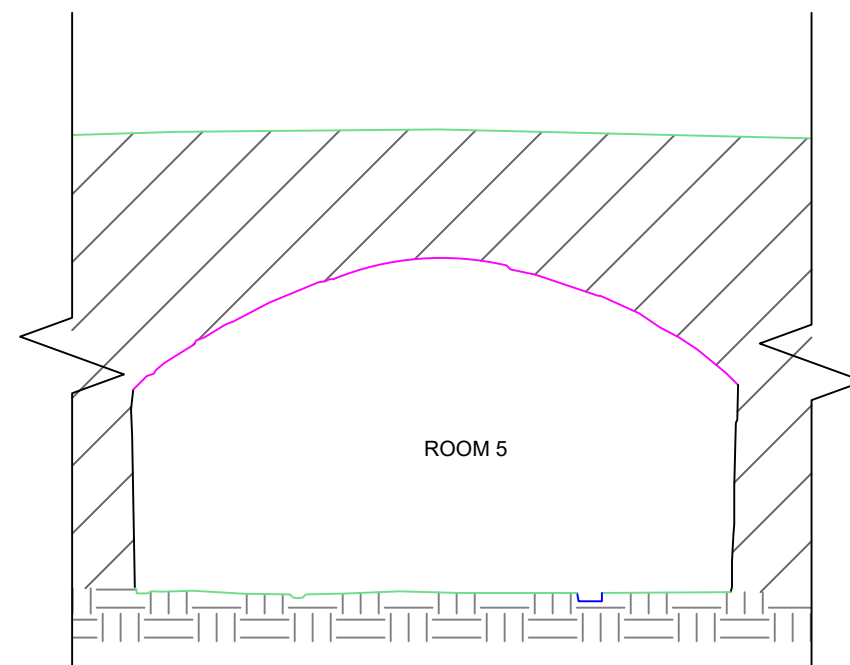



DATUM
61.00M

SECTION BB2

DRAWING KEY	
	SENSOR
	FIRE ALARM POINT
	SOCKET
	DETECTOR
	ELEC
	VENT
	EMERGENCY EXIT LIGHT
	RADIATOR
	LIGHT



SCALE BAR

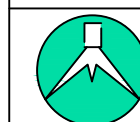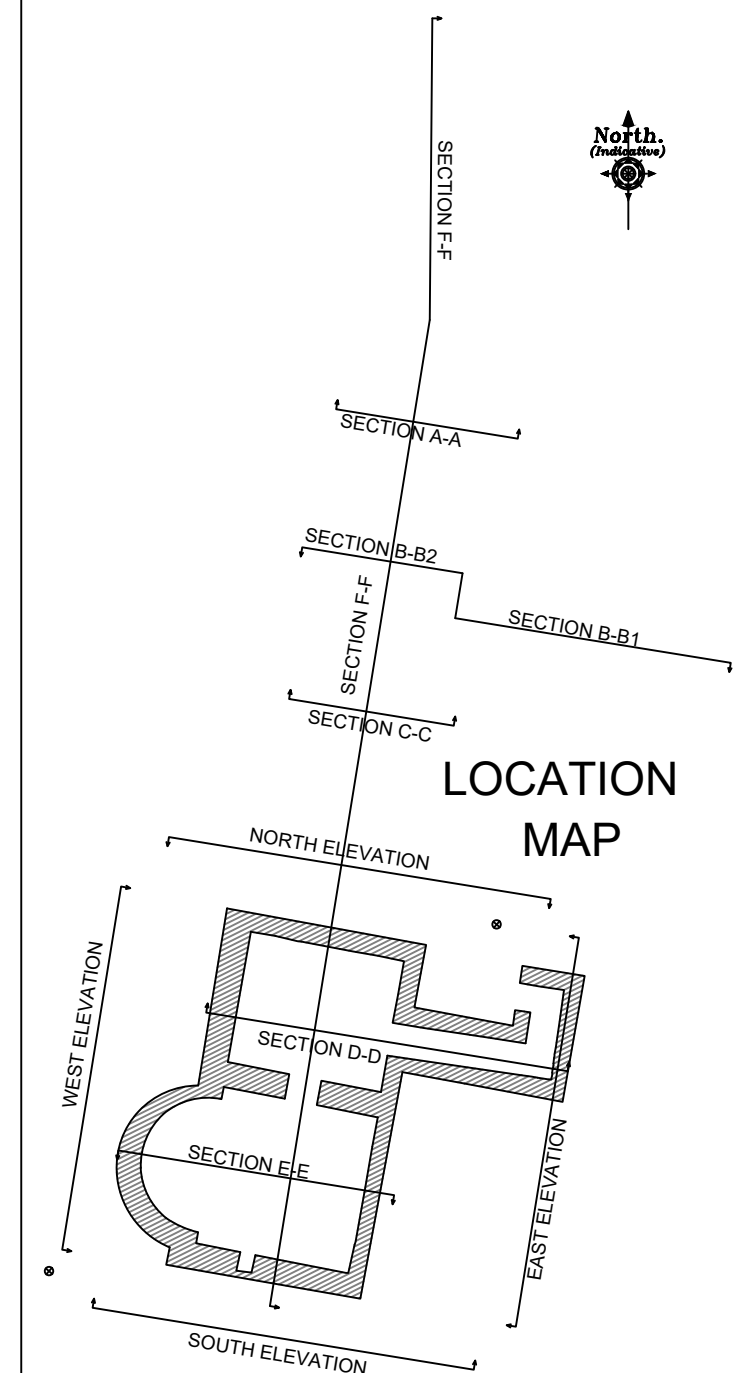

LANDMARK
SURVEYS WALES
THE SURVEY PEOPLE

~www.sml-group.co.uk~enquiries@lmswales.co.uk~
Tel: 01554 821 590

JOB TITLE

SECTION BB2
Gnoll Park - Ruins

SHEET SIZE & SCALE
A2 @ 1:50

DATE SURVEYED
04/23

DRAWN BY
GC/RR

DRAWING NUMBER
6571-MBS

CLIENT



Andrew Scott




DRAWING KEY	
	SENSOR
	FIRE ALARM POINT
	SOCKET
	DETECTOR
	ELEC
	VENT
	EMERGENCY EXIT LIGHT
	RADIATOR
	LIGHT

DATUM
61.00M

SECTION CC

 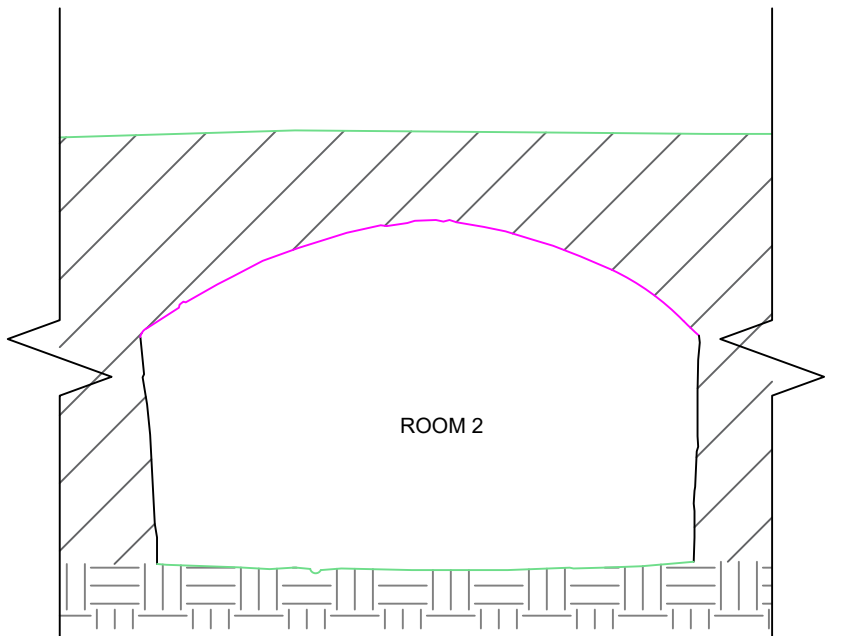

SCALE BAR

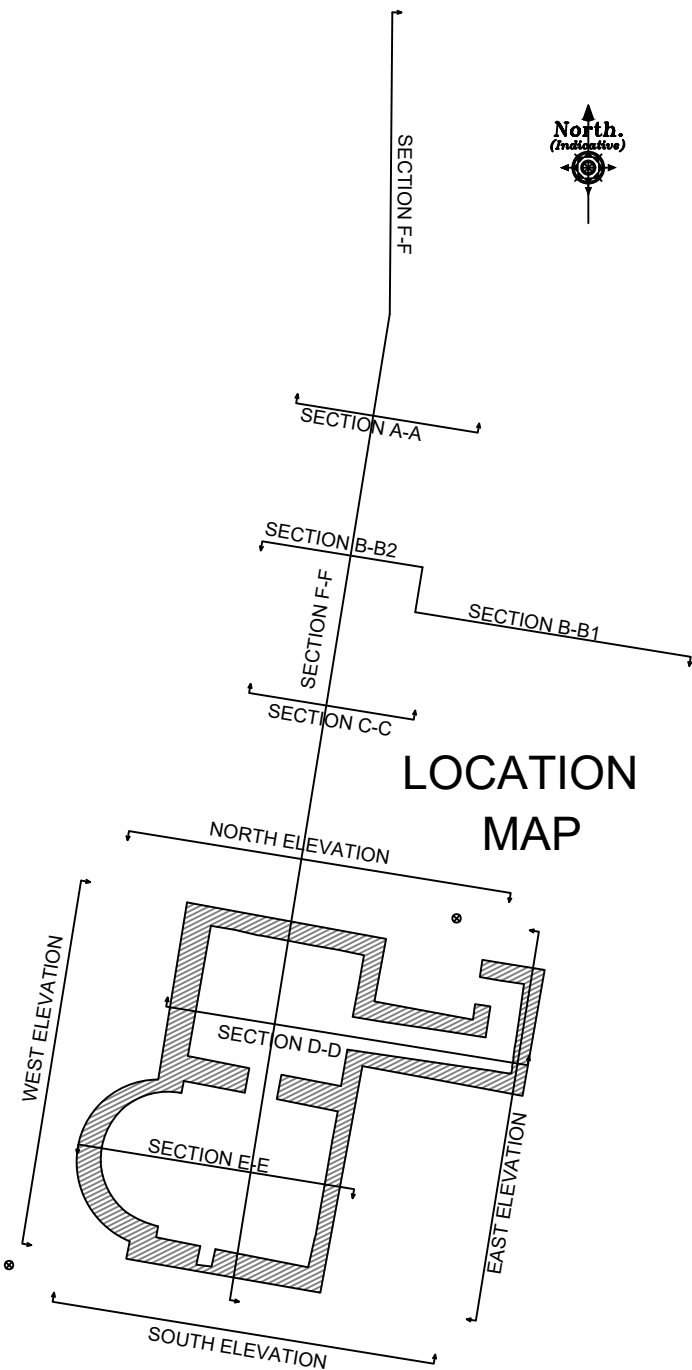



LANDMARK

SURVEYS WALES

THE SURVEY PEOPLE


~www.sml-group.co.uk~enquiries@lmswales.co.uk~
Tel: 01554 821 590

JOB TITLE		
SECTION CC Gnoll Park - Ruins		

SHEET SIZE & SCALE	DATE SURVEYED	DRAWN BY
A2 @ 1:50	04/23	GC/RR

DRAWING NUMBER
6571-MBS

CLIENT
Andrew Scott

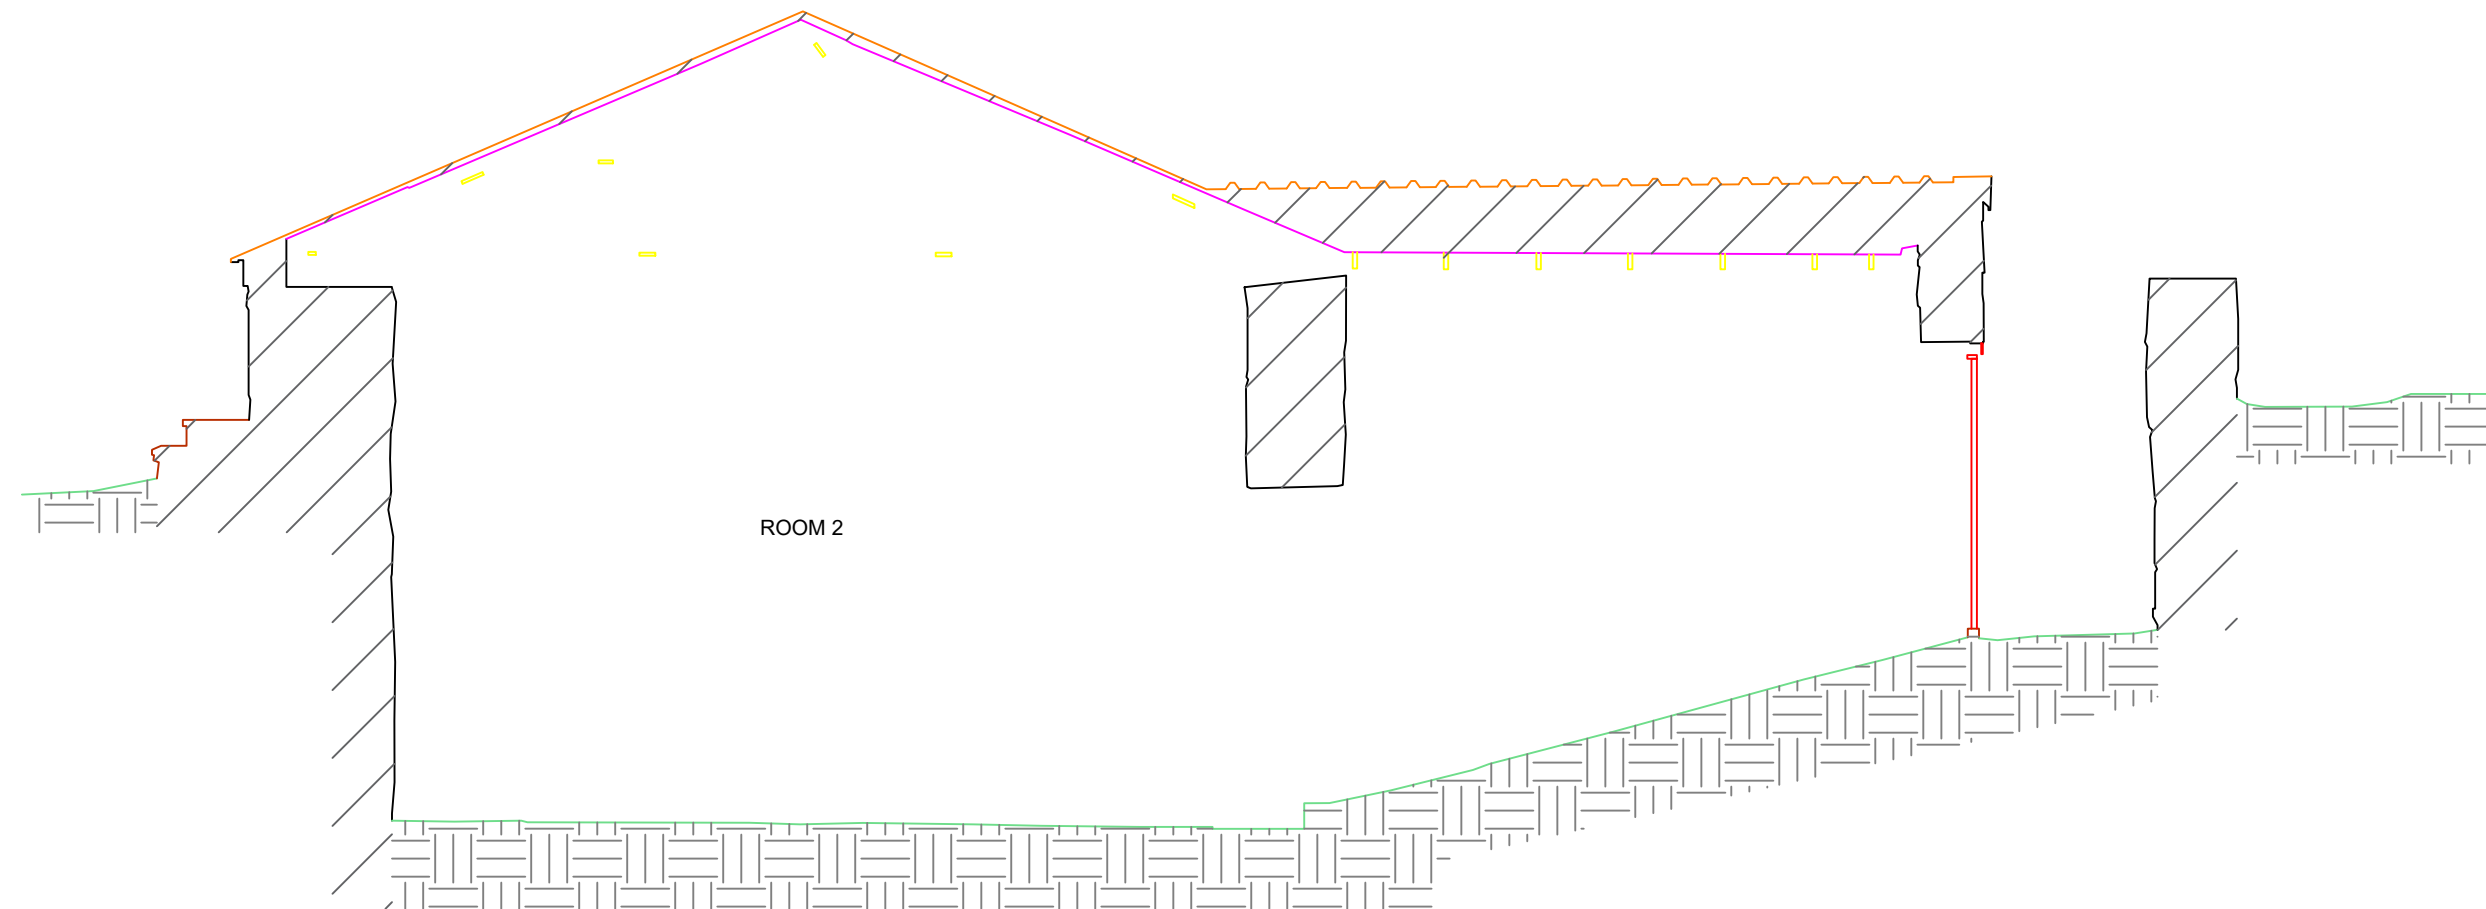


DATUM
61.00M

SECTION DD

DRAWING KEY	
	SENSOR
	FIRE ALARM POINT
	SOCKET
	DETECTOR
	EMERGENCY EXIT LIGHT
	VENT
	RADIATOR
	LIGHT



SCALE BAR

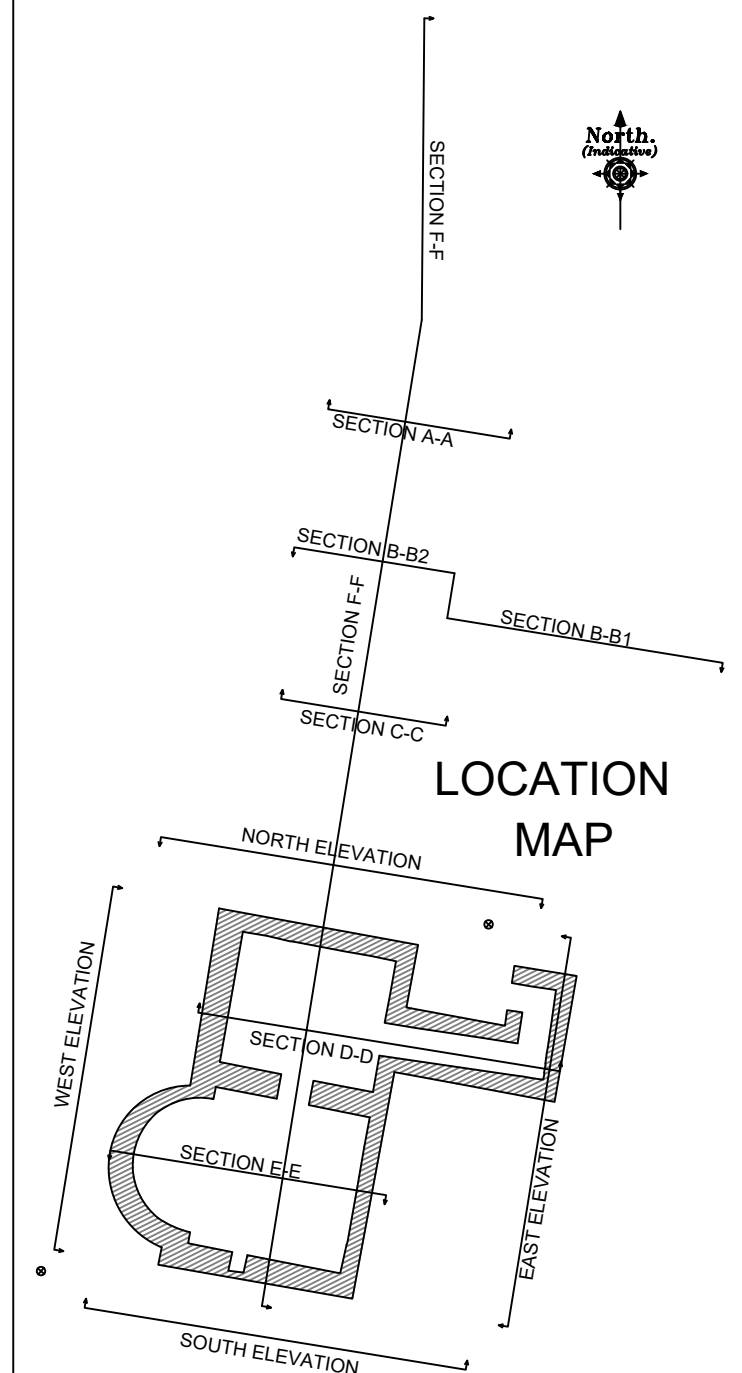

 **LANDMARK
SURVEYS WALES**
THE SURVEY PEOPLE


~www.sml-group.co.uk~enquiries@lmswales.co.uk~
Tel: 01554 821 590

JOB TITLE
**SECTION DD
Gnoll Park - Ruins**

SHEET SIZE & SCALE A2 @ 1:50	DATE SURVEYED 04/23	DRAWN BY GC/RR
--	-------------------------------	--------------------------

DRAWING NUMBER
6571-MBS

CLIENT
Andrew Scott

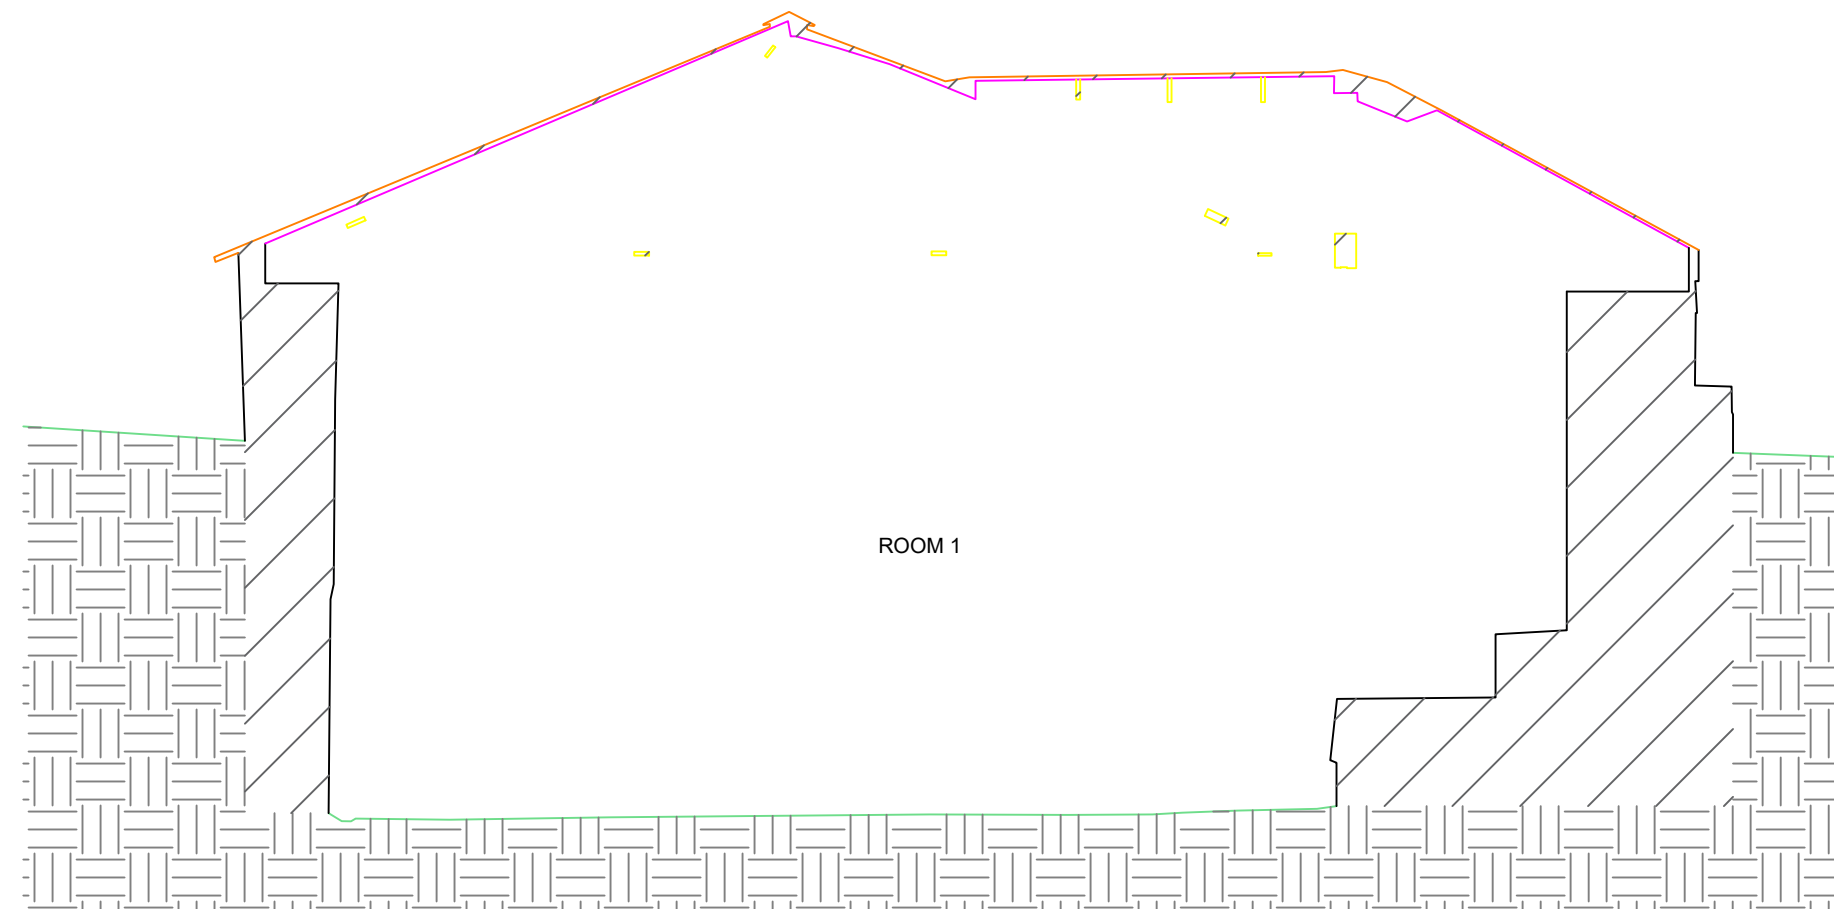

DATUM
61.00M





DRAWING KEY	
	SENSOR
	FIRE ALARM POINT
	SOCKET
	DETECTOR
	ELIIC
	VENT
	EMERGENCY EXIT LIGHT
	RADIATOR
	LIGHT

SECTION EE



SCALE BAR

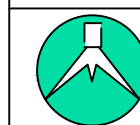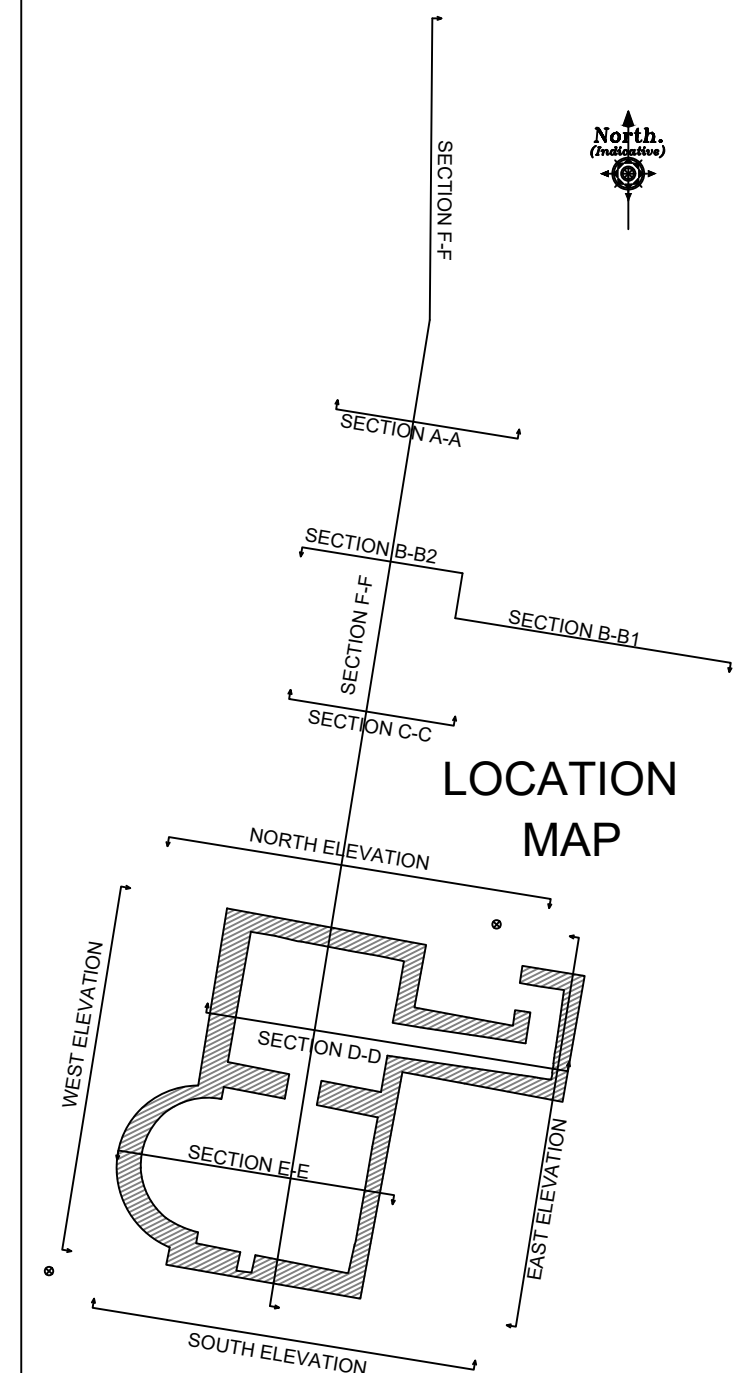

LANDMARK
SURVEYS WALES
THE SURVEY PEOPLE

~www.sml-group.co.uk~enquiries@lmswales.co.uk~
Tel: 01554 821 590

JOB TITLE

SECTION EE
Gnoll Park - Ruins

SHEET SIZE & SCALE
A2 @ 1:50

DATE SURVEYED
04/23


DRAWN BY
GC/RR

DRAWING NUMBER
6571-MBS

CLIENT



Andrew Scott

DATUM
61.00M

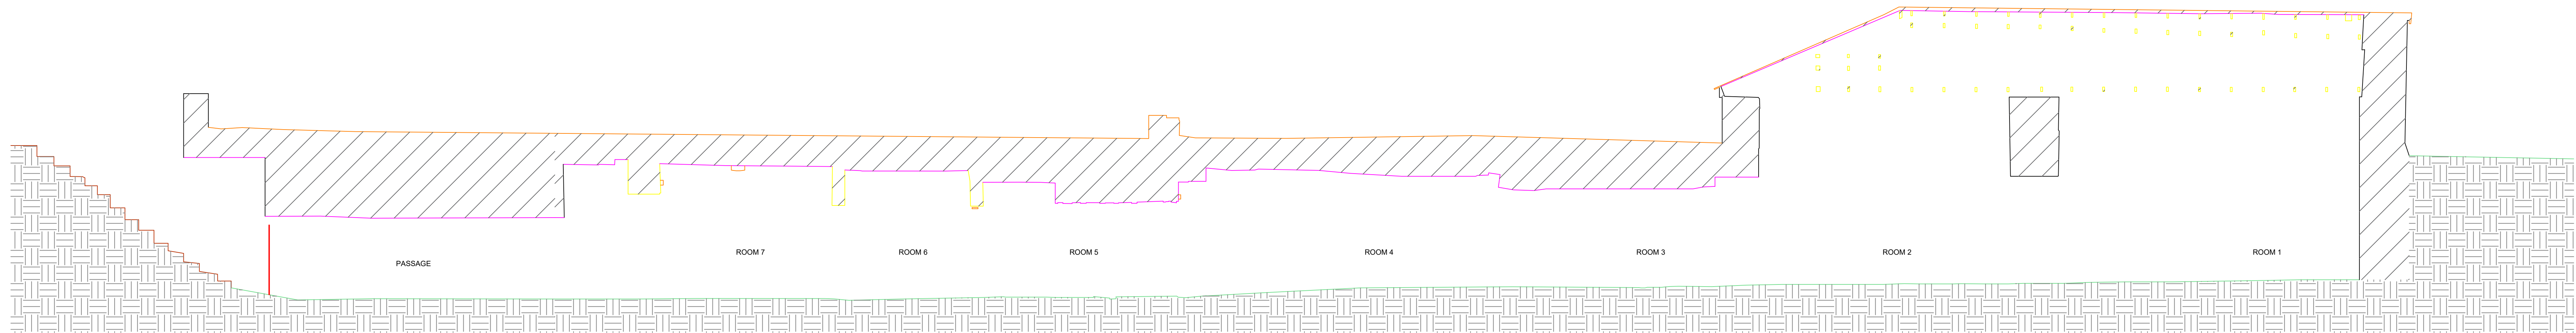

SECTION FF

DRAWING KEY	
[Symbol]	WALL
[Symbol]	DOOR
[Symbol]	WINDOW
[Symbol]	CEILING
[Symbol]	FLOOR
[Symbol]	ROOF
[Symbol]	CHIMNEY
[Symbol]	STAIR
[Symbol]	SKYLIGHT
[Symbol]	GLASS
[Symbol]	SKY

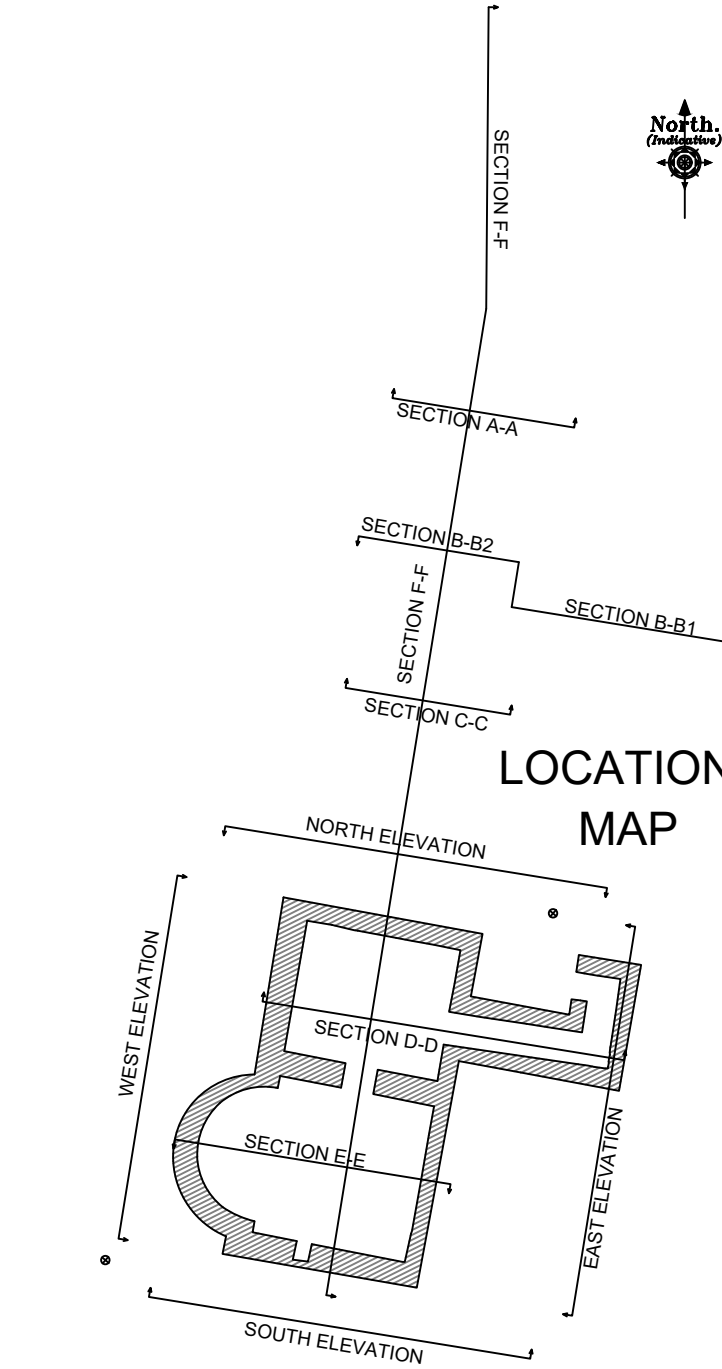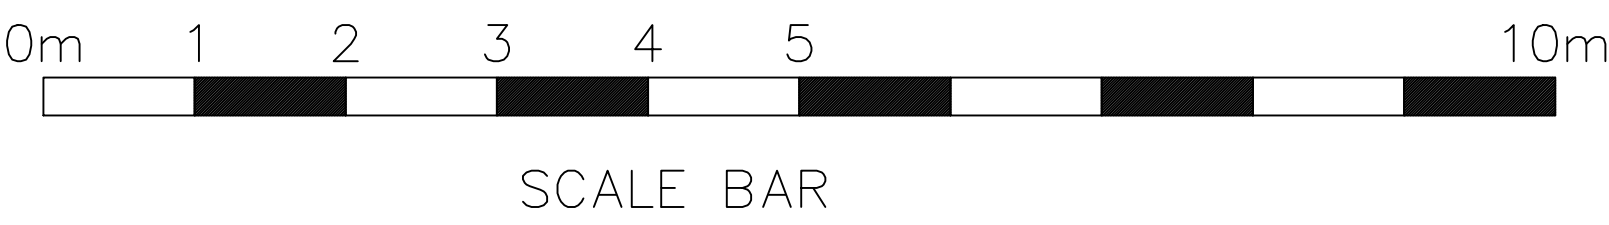



**LANDMARK
SURVEYS WALES**
THE SURVEY PEOPLE

www.sml-group.co.uk-enquiries@lmswales.co.uk
Tel: 01554 821 590

JOB TITLE

SECTION FF
Gnoll Park - Ruins

SHEET SIZE & SCALE

A0 @ 1:50

DATE SURVEYED

04/23

DRAWING NUMBER

6571-MBS

DRAWN BY

GC/RR

CLIENT

Andrew Scott