




	NO.	NOTES
	1	All dimensions in millimetres unless otherwise stated.
	2	Do not scale off drawing. All dimensions to be checked on site by contractor.
	3	Drawings to be used for purposes of Planning Application only.
	4	These are not Construction Drawings.
	5	The contractor is to set out, check and co-ordinate all dimensions on site during the course of works.

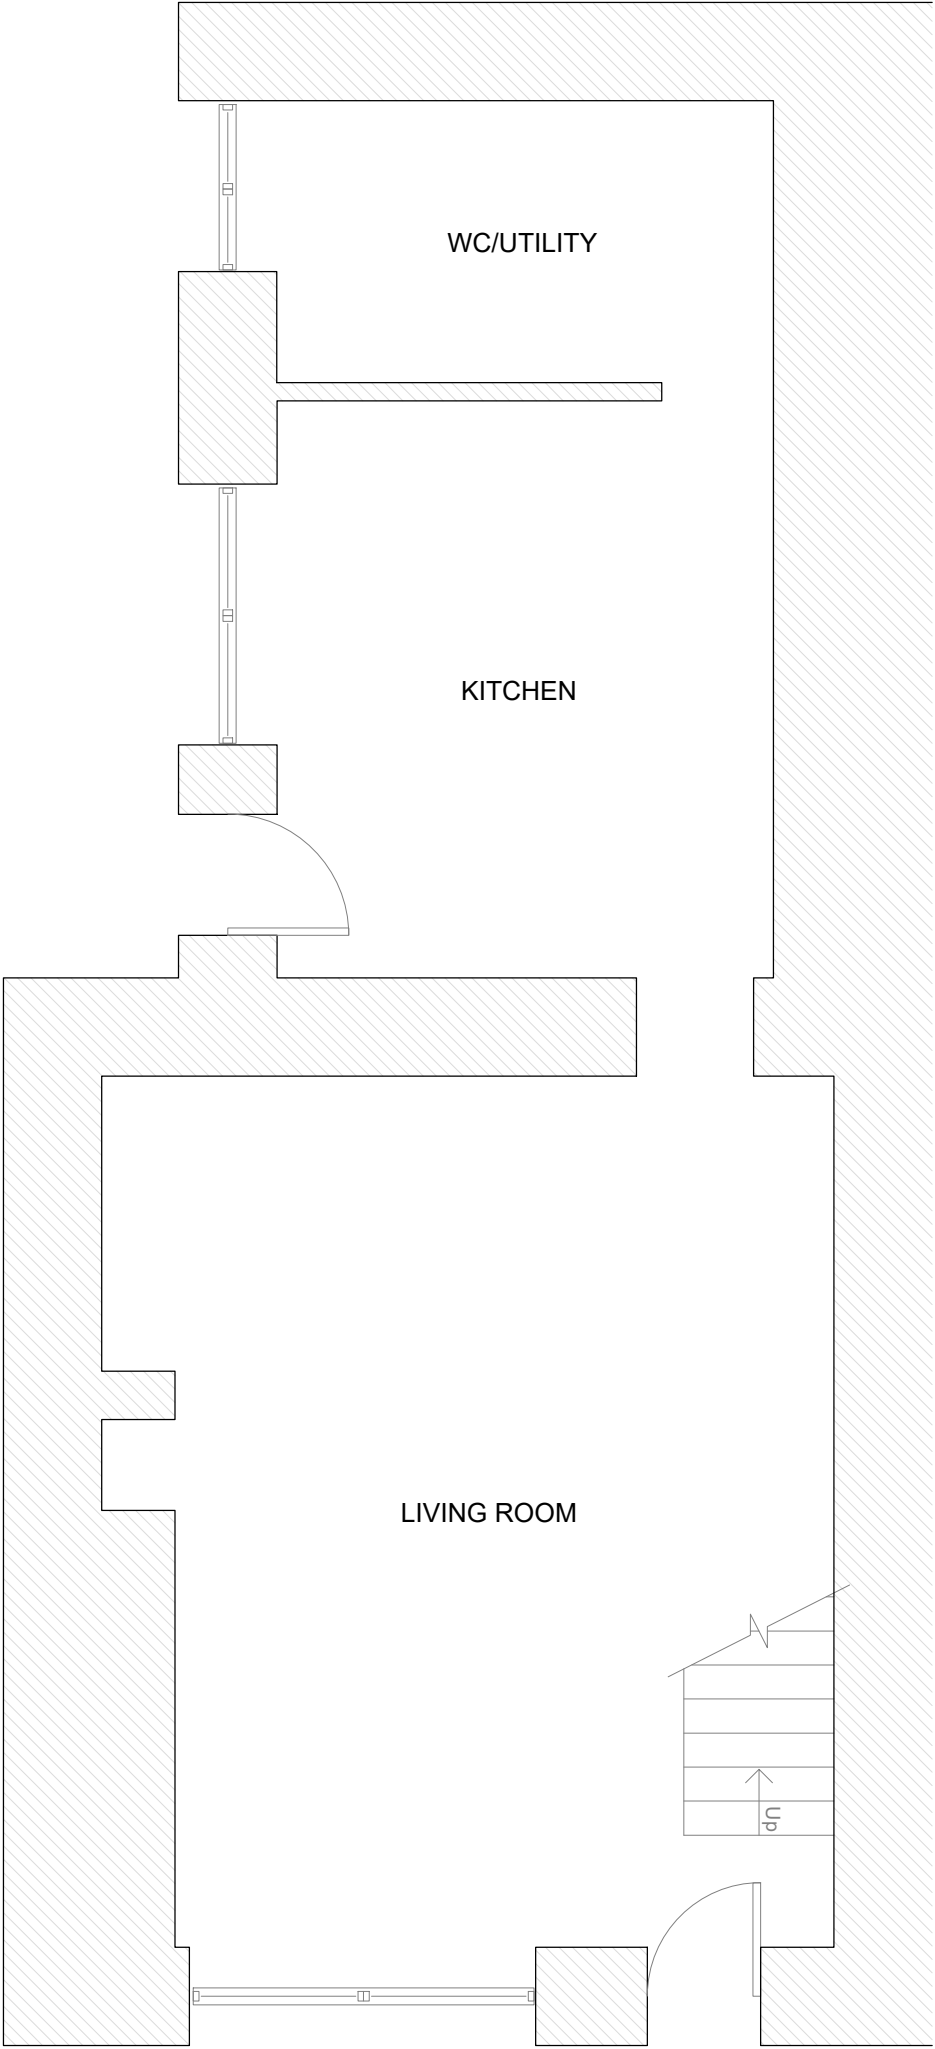

PROPOSED GROUND FLOOR
SCALE 1:50

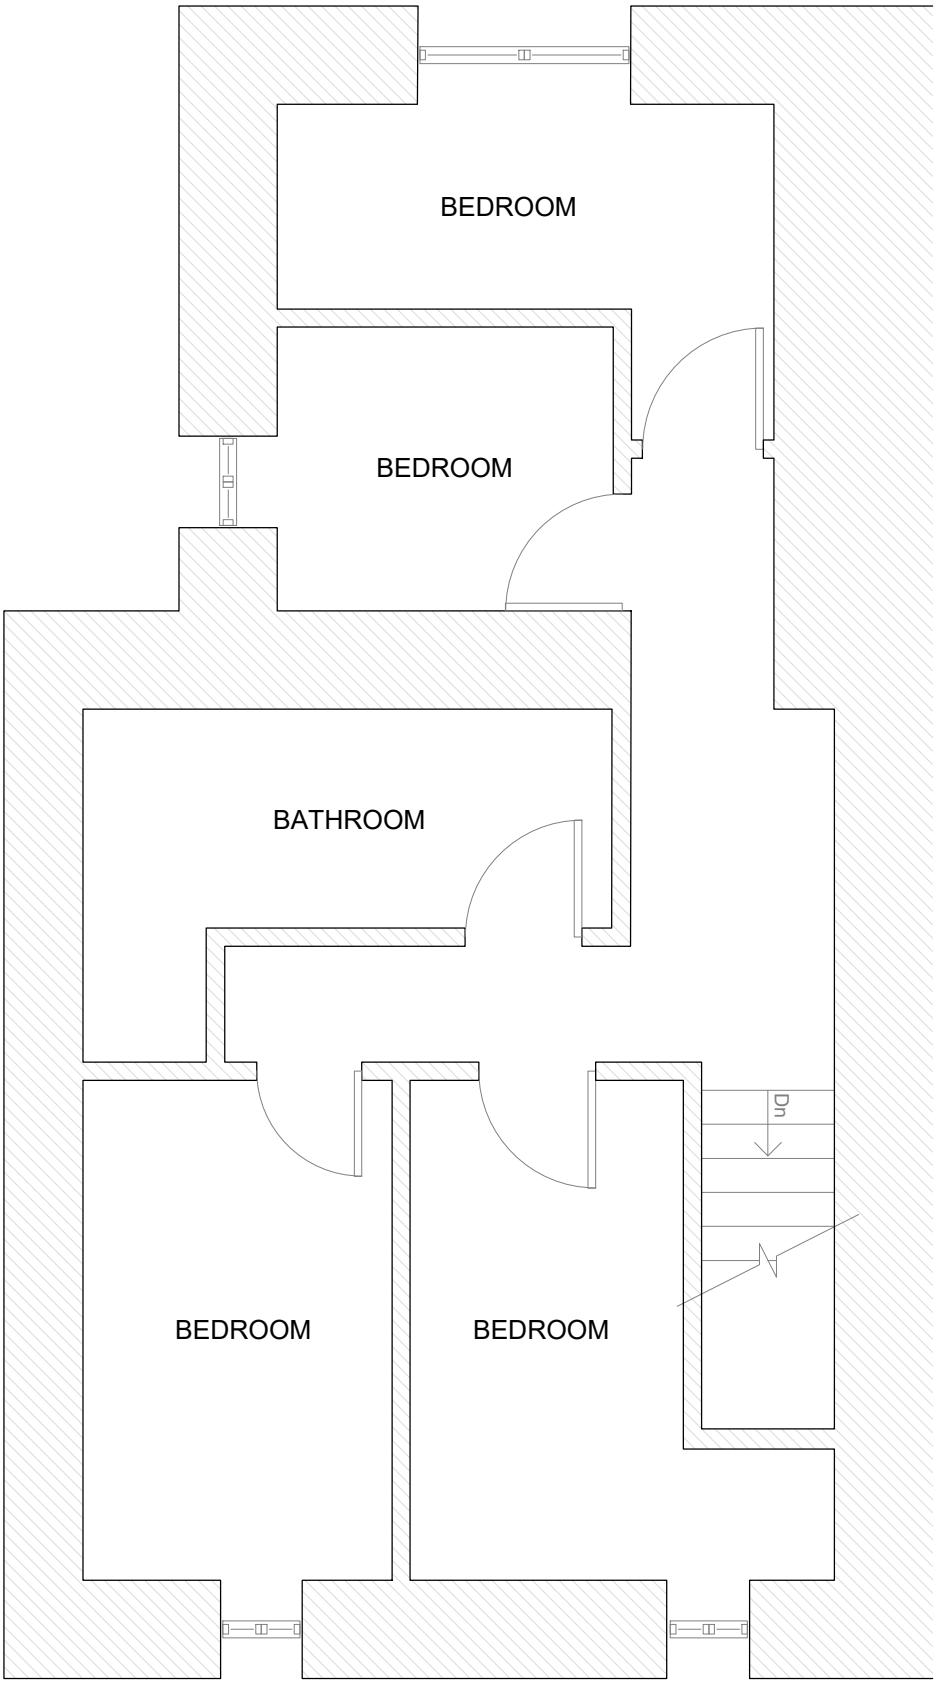

PROPOSED FIRST FLOOR
SCALE 1:50

 



Matt John

MRSC Regeneration

Planning and Regional

Planning

RTPI

Accredited Engineer



LABC

Registered

Partner Authority Scheme

REVISIONS:

A

SHEET TITLE:

PROPOSED FLOOR PLANS

PROJECT DESCRIPTION:

PROJECT: FIRST FLOOR REDUCTION

SITE: 4 MAIN ROAD, PONTRYDYFEN, SA12 9TL

CLIENT:



Atrium

Planning Consultants

MOBILE: 07505 210 952

EMAIL: atriumplanning@icloud.com

DATE:

Aug 2023

SCALE:

1 : 50

SHEET:

A-2