


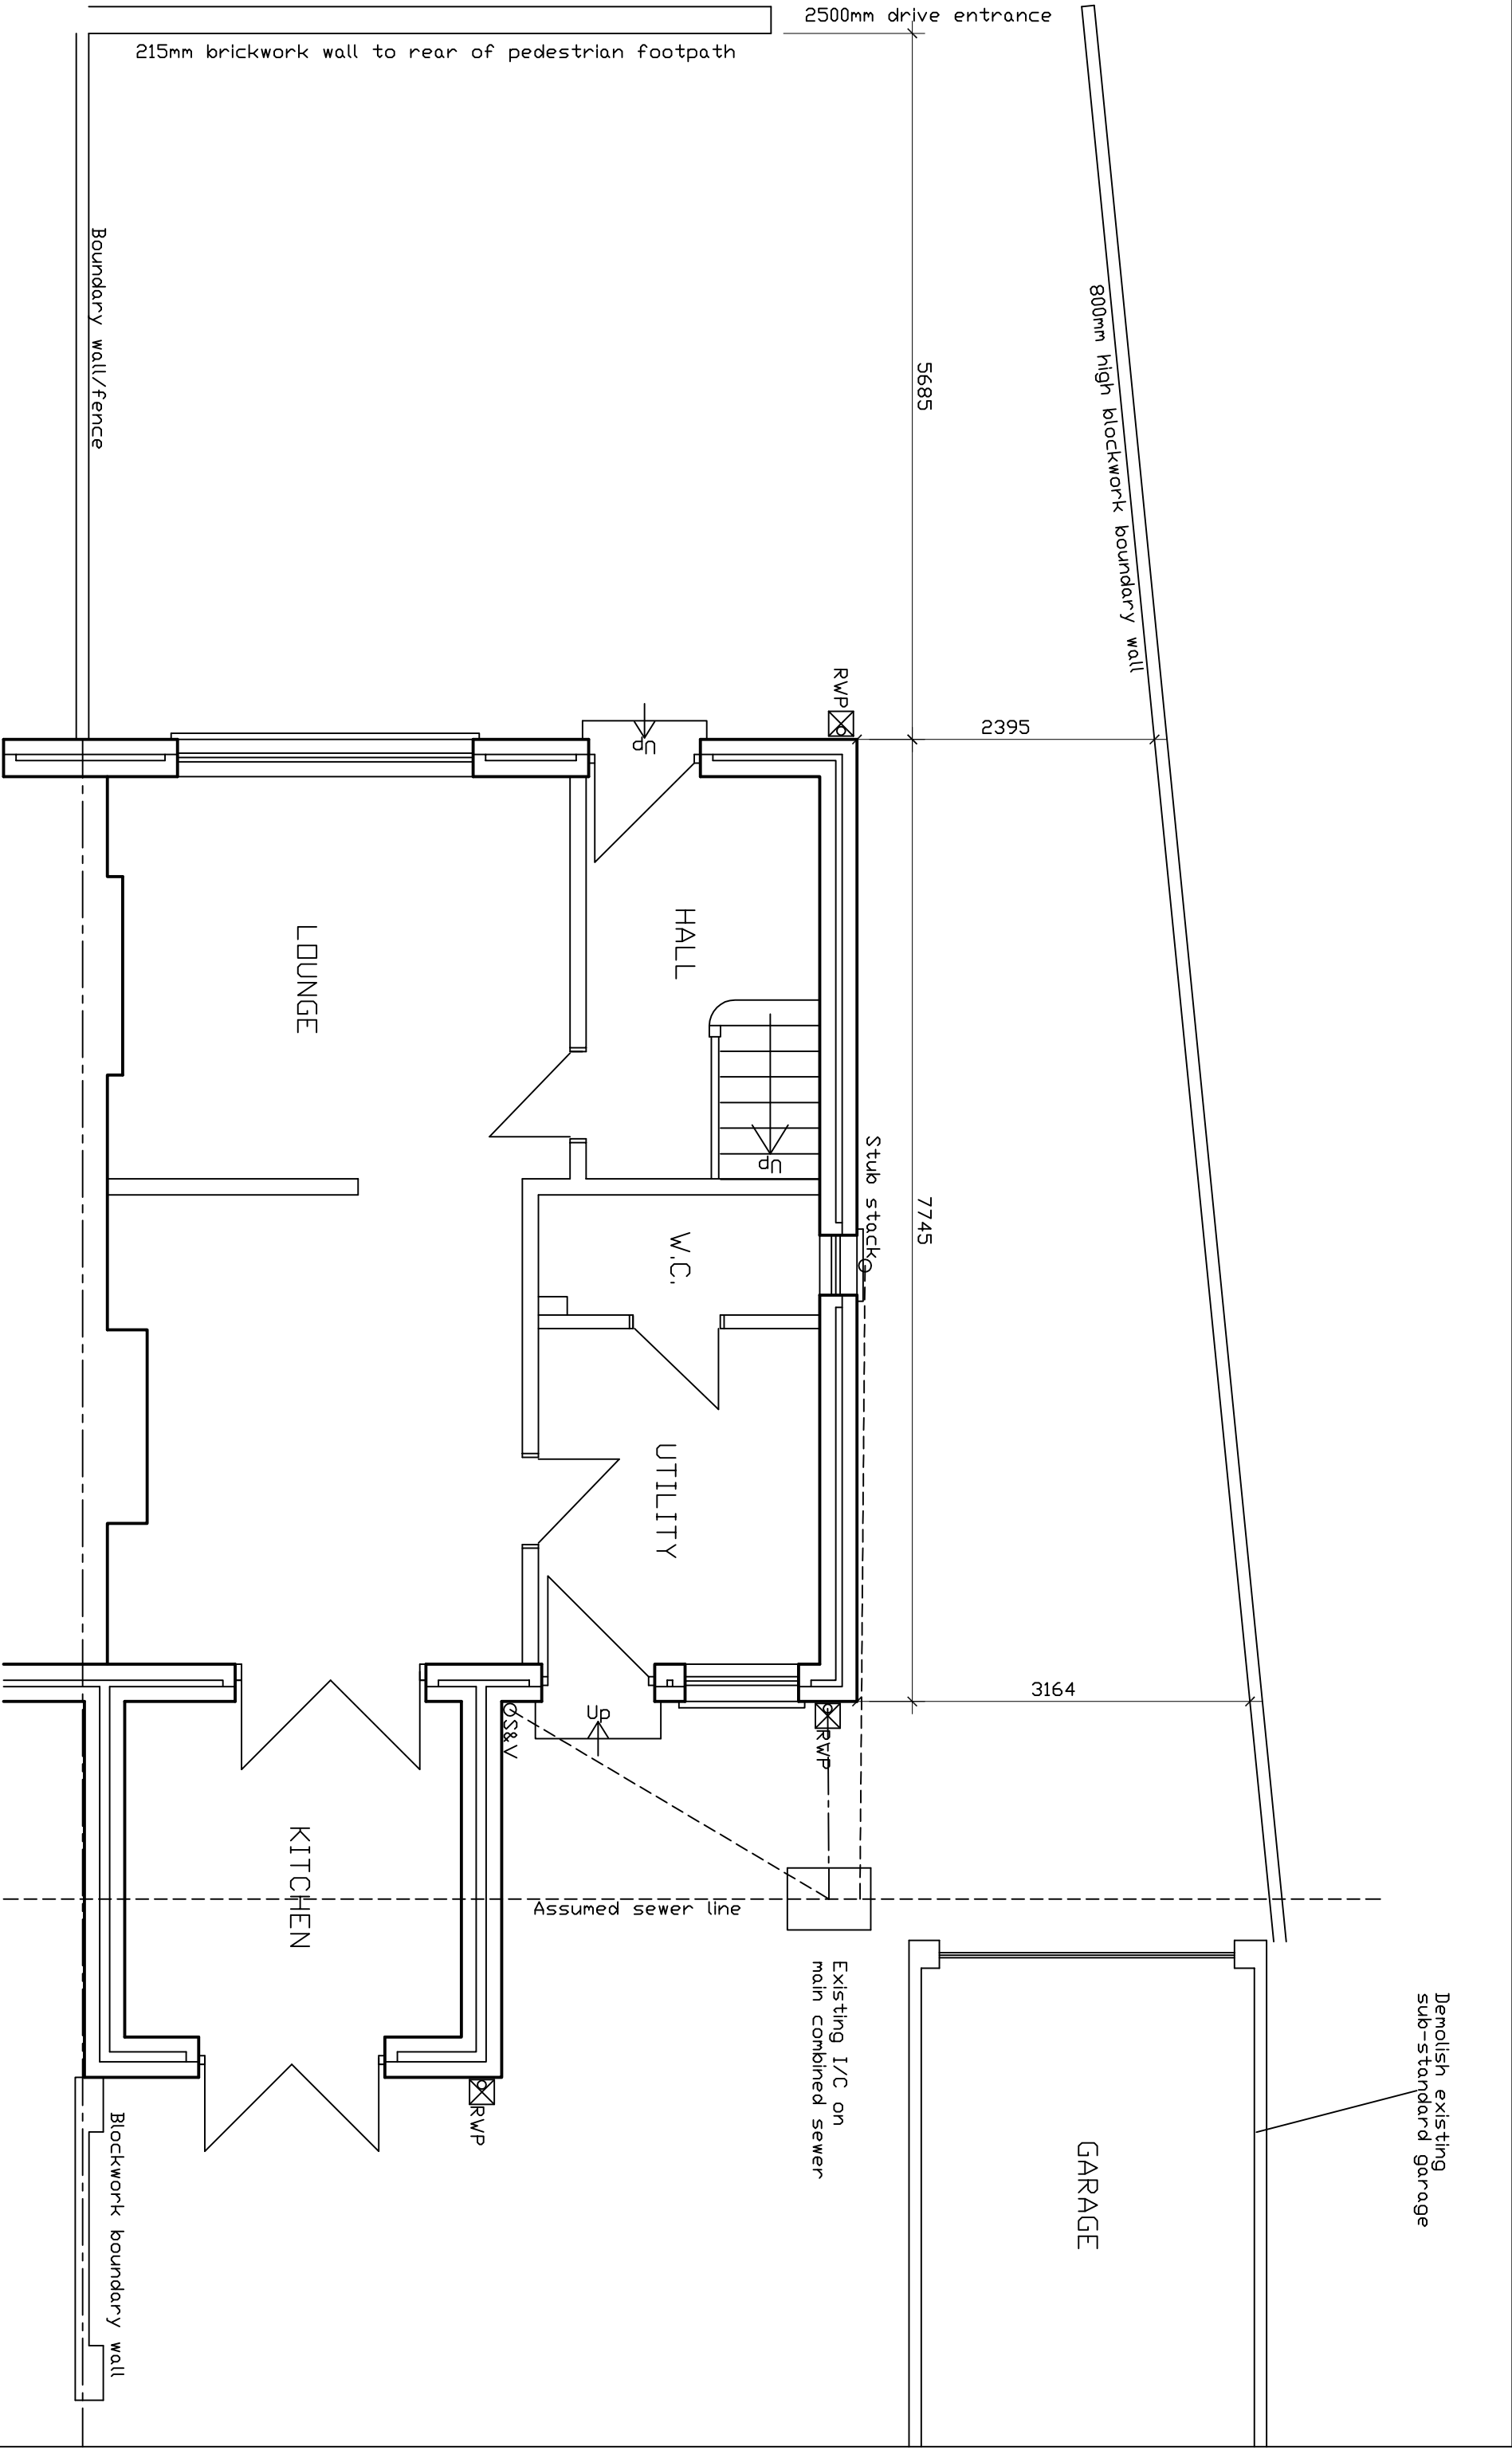

GROUND FLOOR PLAN

PROJECT

PROPOSED IMPROVEMENTS/ALTERATIONS
26, DULAIS DRIVE,
ABERDULAIS,
NEATH.

DRAWING GROUND FLOOR PLAN

SCALE 1:50 @ A3 **DATE** SEPTEMBER 2023
DRAWN RE **DRG.NO.** 1

THIS DRAWING IS COPYRIGHT