


Reproduced from an Ordnance Survey map with the permission of the
Controller of Her Majesty's Stationary Office.
©Crown Copyright. All rights reserved.

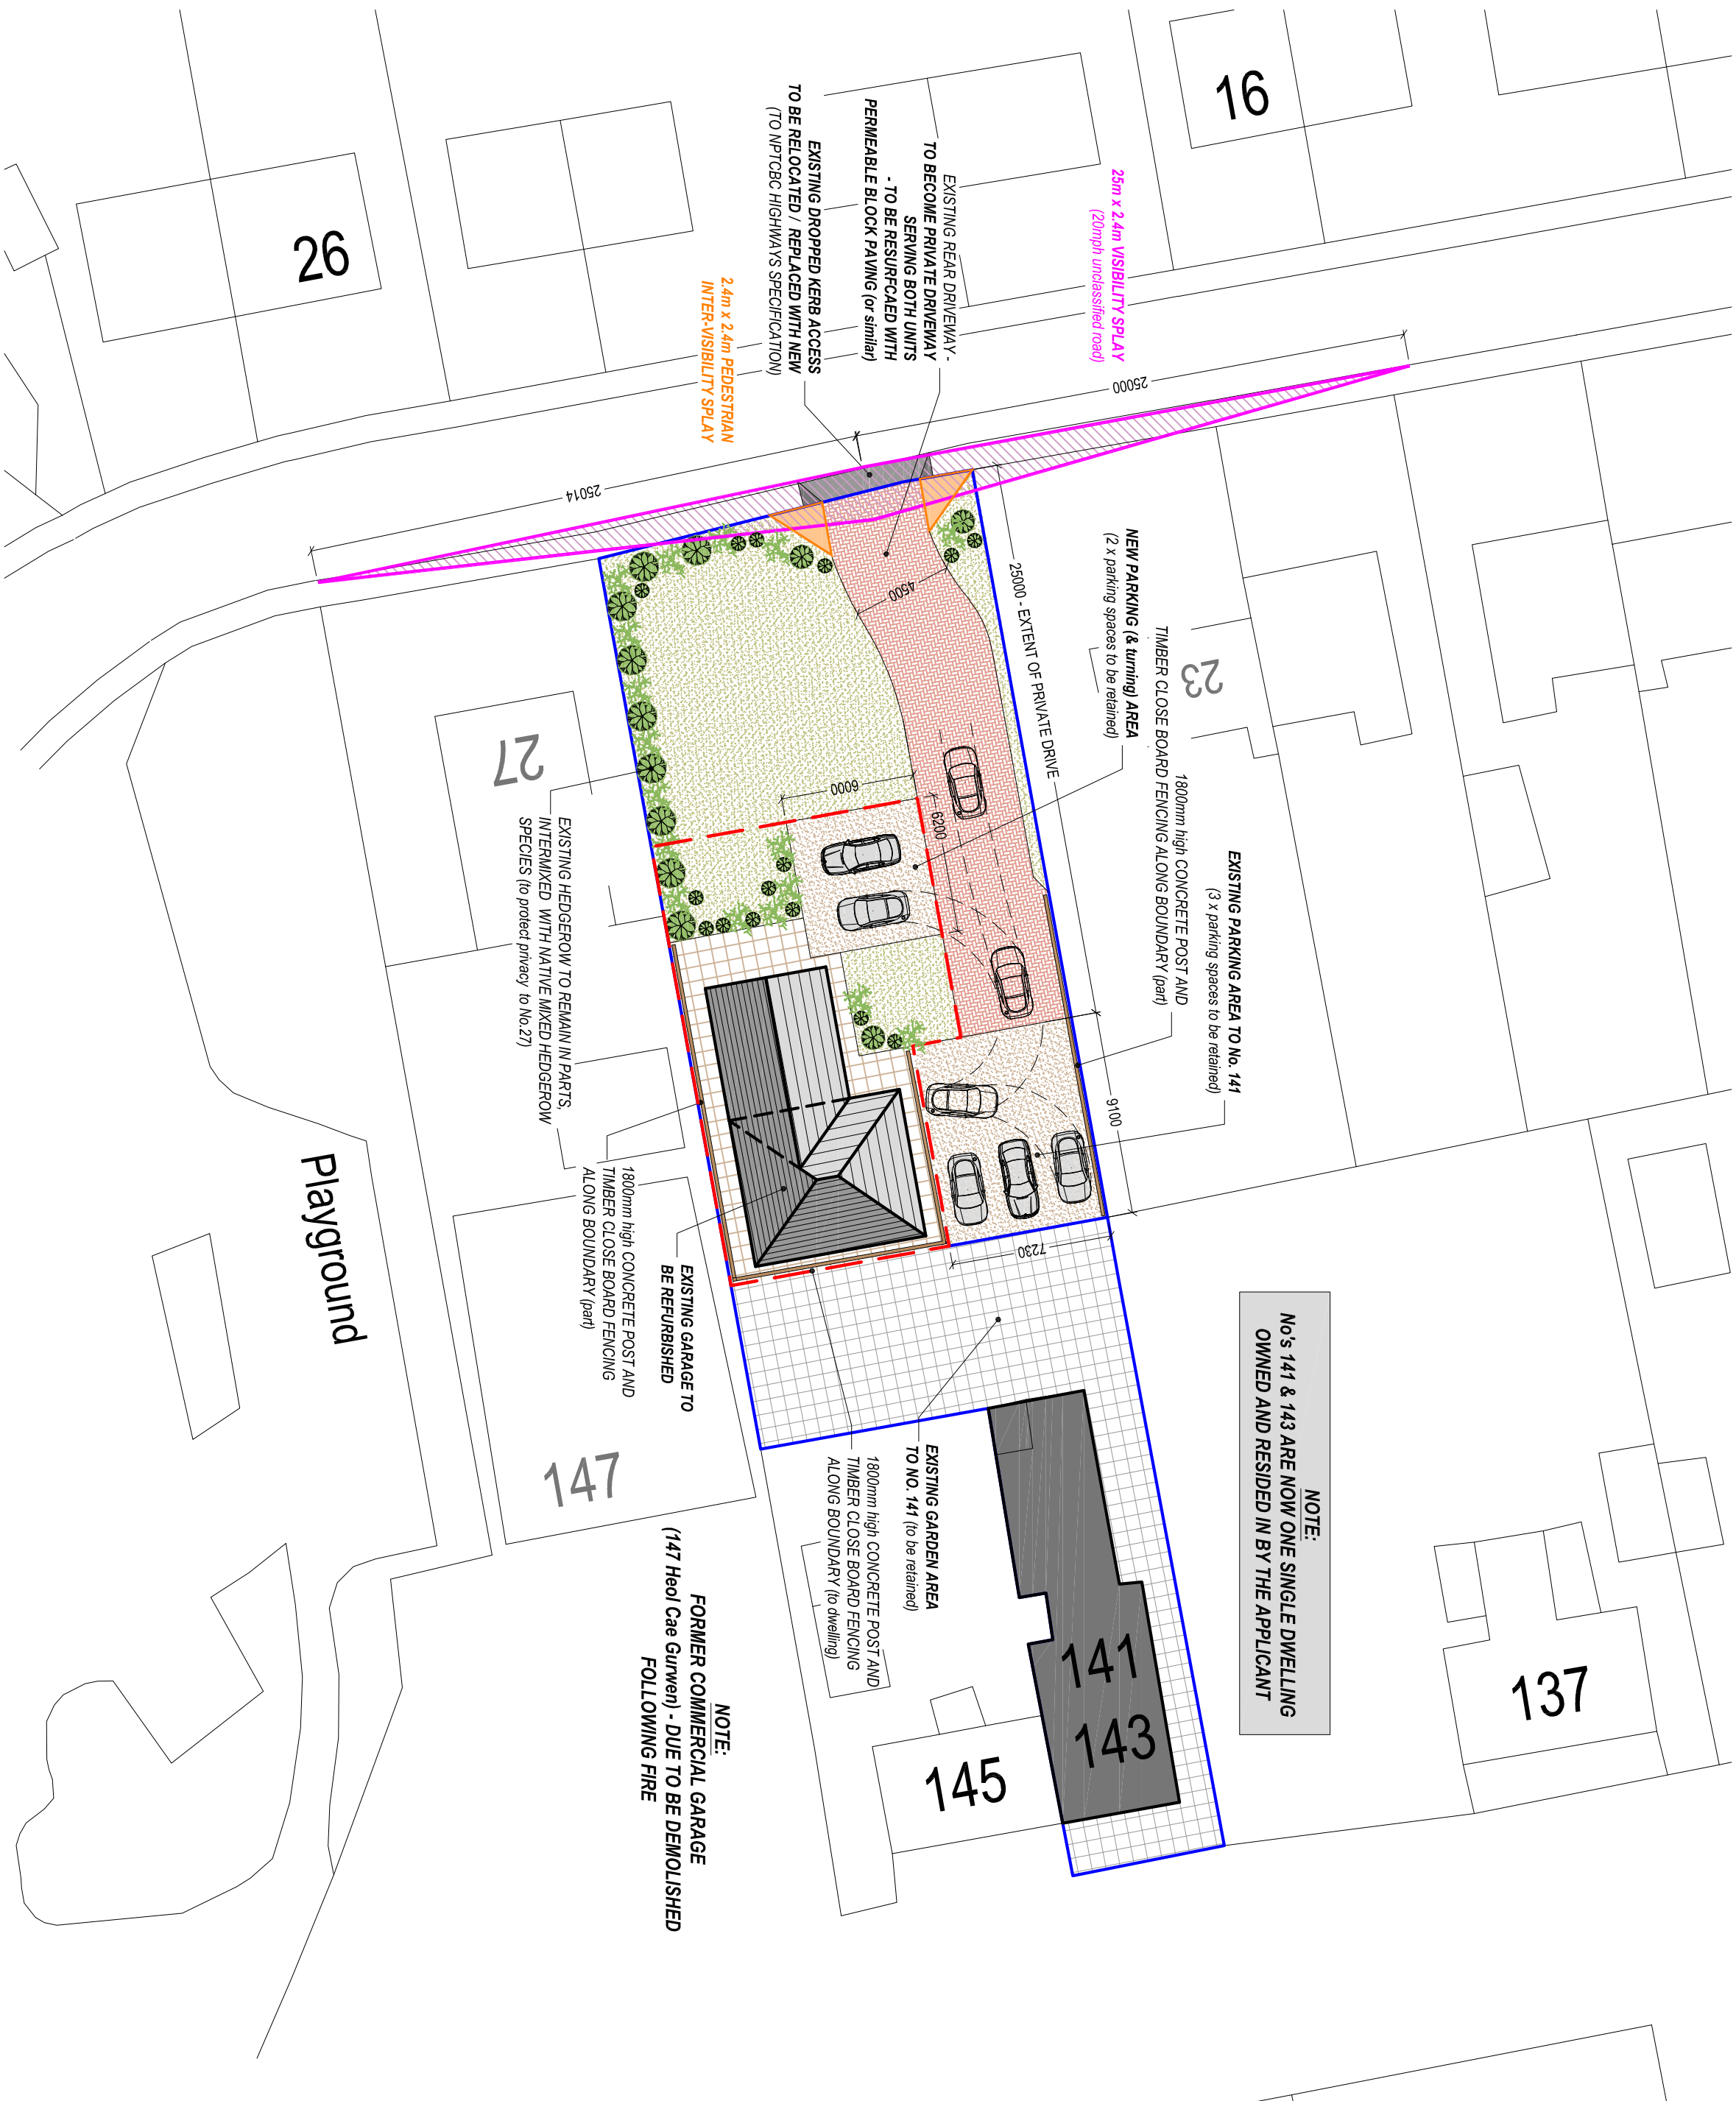

PROPOSED BLOCK PLAN
Scale 1:250

Drawing Title: PROPOSED SITE PLANS			
Drawing No:	002	Revision:	A
Date:	08-12-2022	Revised:	28-09-2023
Scale(s):	1:200	Paper Size:	A2



Cwm Planning & Design Ltd.
(Civil, Structural & Architectural)