

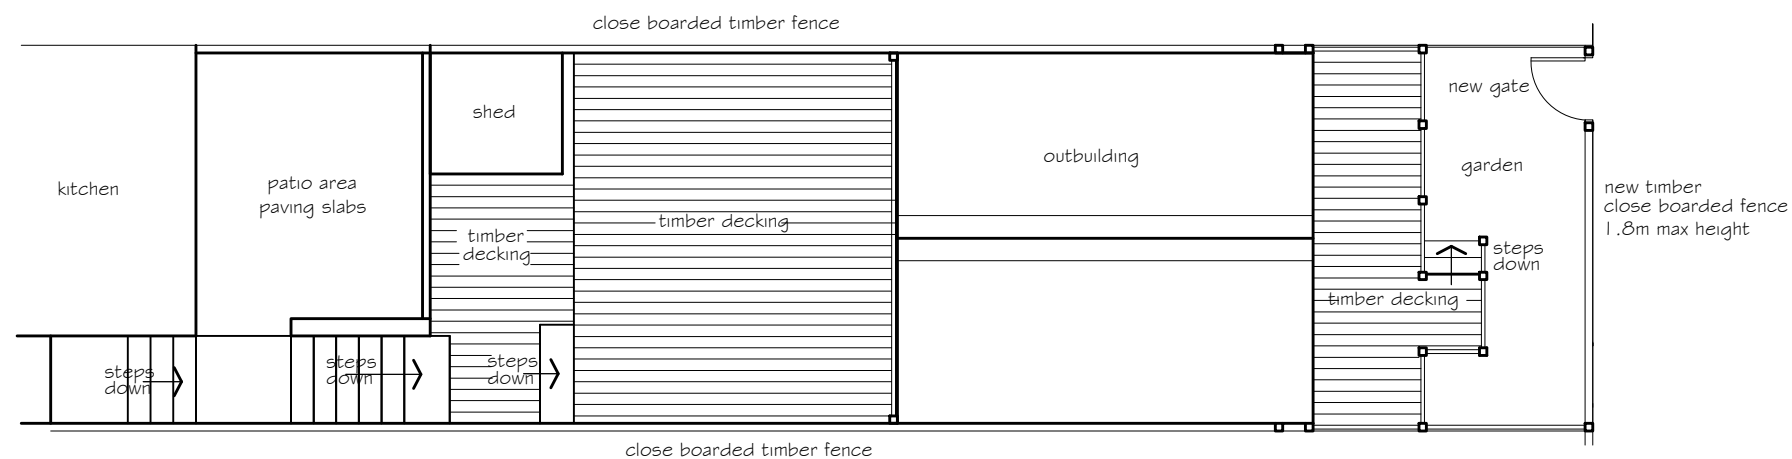
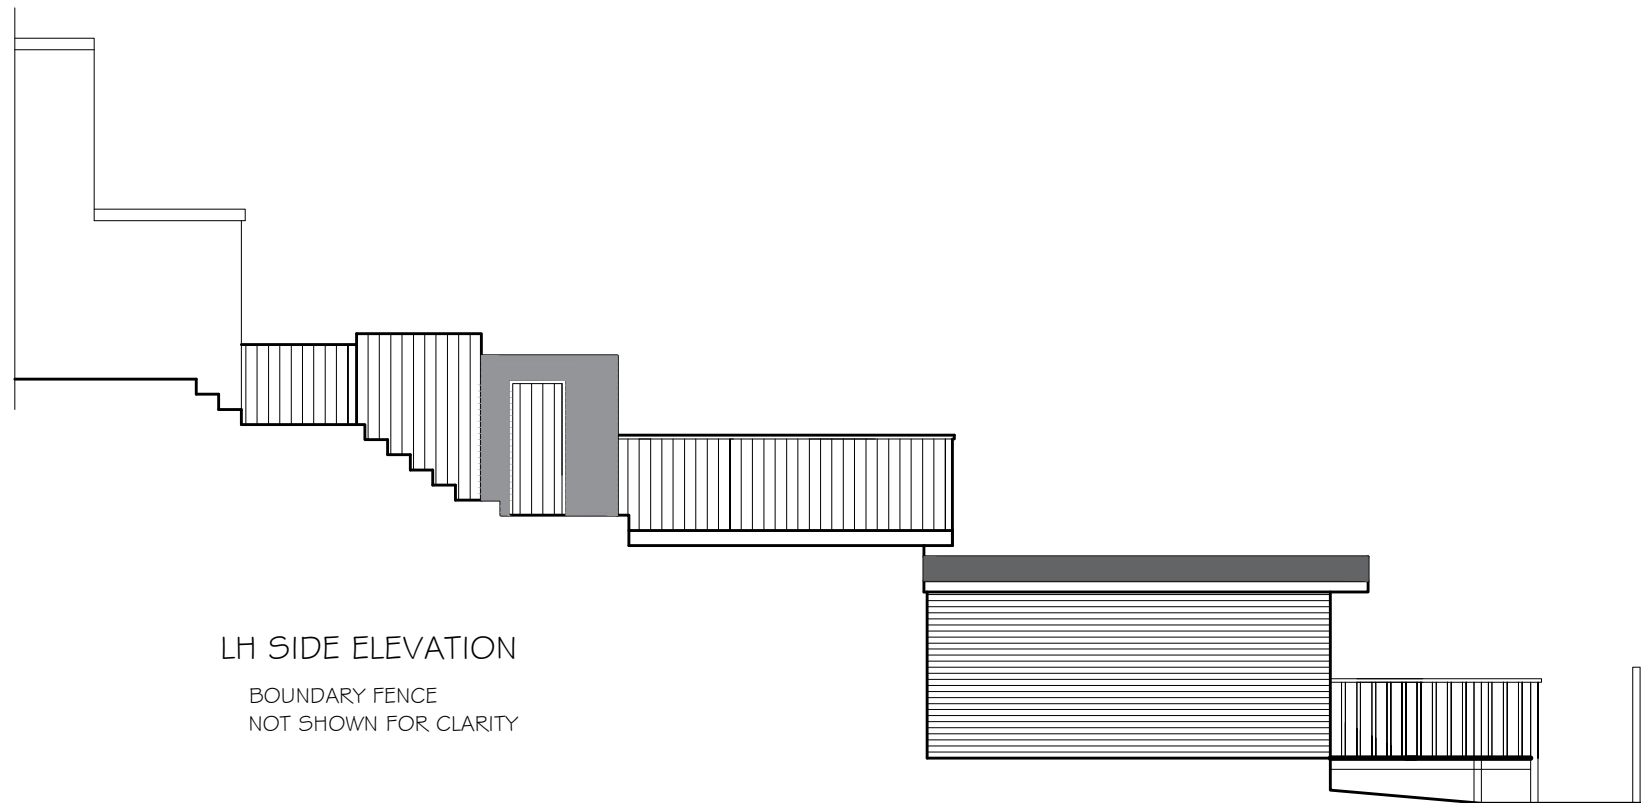


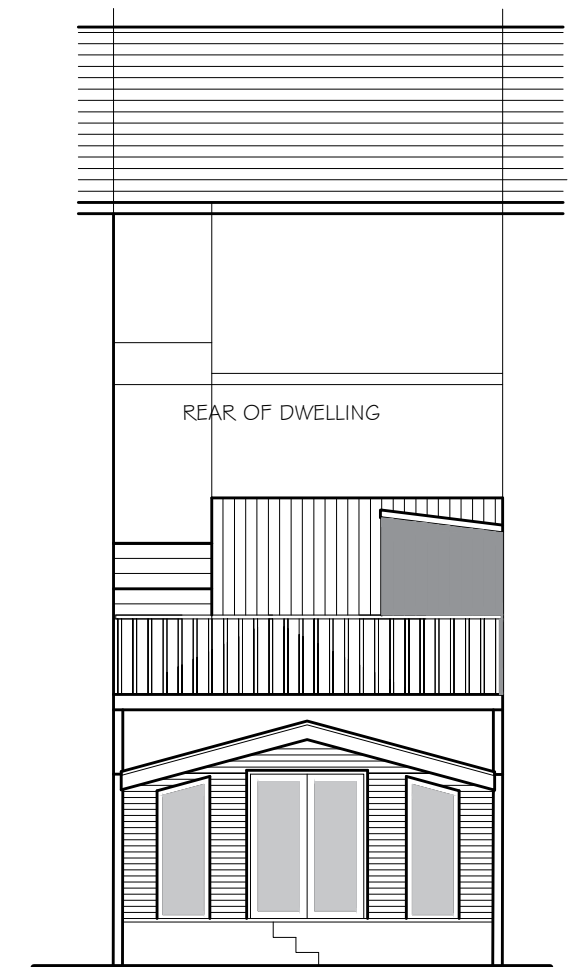

PLAN ON REAR GARDEN

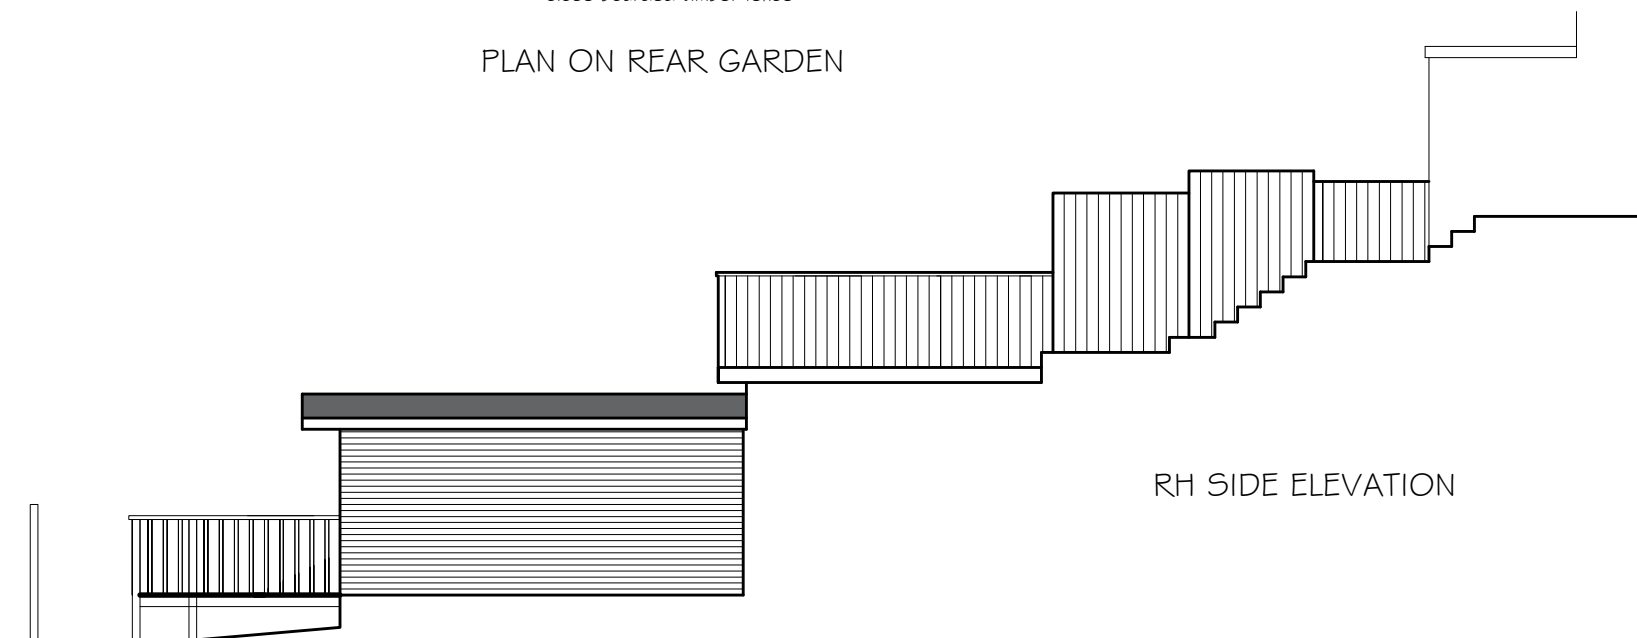

REAR ELEVATION ON GARDEN

BALLUSTRADE AT OUTBUILDING
NOT SHOWN FOR CLARITY

completion and retention of existing outbuilding and terraced decking	
6 Curwen Terrace Tonmawr Port Talbot	
drawing title	
EXISTING GARDEN LAYOUT	
Scale	1 : 100
Dwg No.	06 - CT -01