


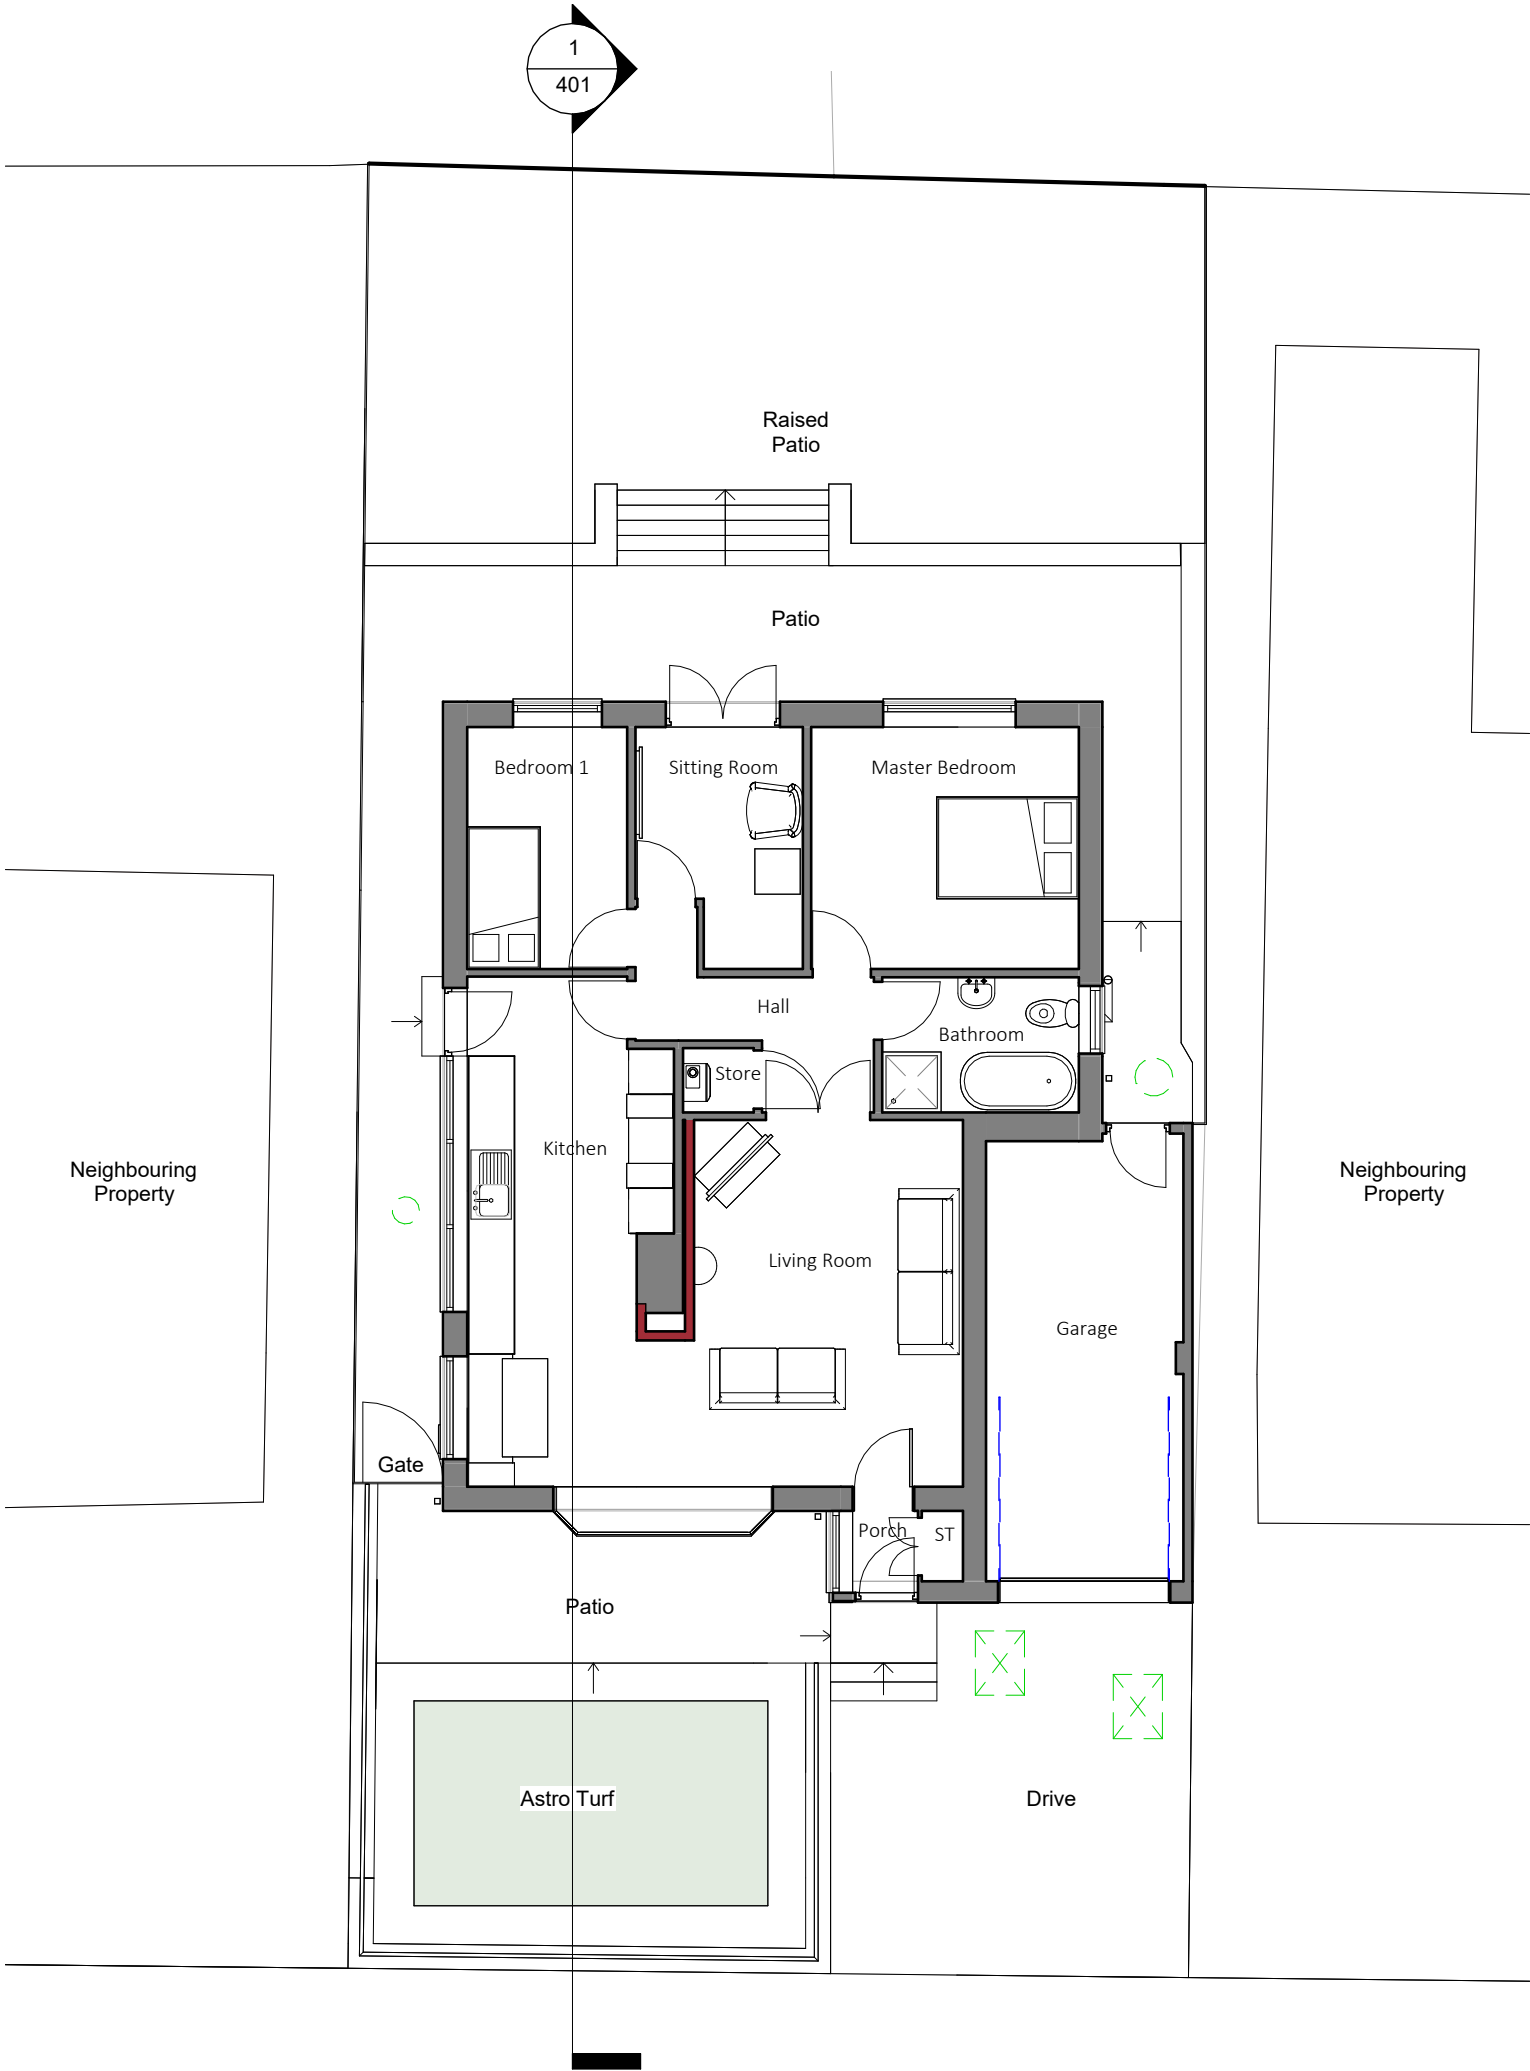

darkinarchitects drawing on experience www.darkinarchitects.com CARDIFF 02922 744 005 LLANELLI 01554 778 730 NEATH 01639 505 566 info@darkinarchitects.com RIBA Chartered Practice	NOTES				CLIENTAllan Edwards		
					PROJECTInternal Refurbishment		
					PROJECT ADDRESS20 The Meadows, Cimla, SA11 3XF		
					DRAWING TITLE:Proposed Floor Plan		
	No.	Description	By	Date	DRAWN BYDKC	CHECKED BYTOM	© Copyright Darkin Architects 2023
	D	Kitchen Layout Amended	DKC	16.08.23			
	E	Layout Amended	DKC	24.08.23			
F	Rear Patio Extended	DKC	06.09.23				
G	Existing Drainage Shown	DKC	14.09.23				
H	Context extended	DKC	22.09.23	PROJECT REF RH561	SCALE1 : 100	PAPER SIZEA3	
THIS DRAWING IS THE COPYRIGHT OF DARKIN ARCHITECTS AND MAY NOT BE COPIED, ALTERED OR REPRODUCED IN ANY FORM OR PASSED TO A THIRD PARTY WITHOUT THEIR CONSENT. DIMENSIONS MUST BE CHECKED AND VERIFIED ON SITE AND ANY DISCREPANCIES SHOULD BE REPORTED TO THE ARCHITECT. THIS DRAWING MUST NOT BE SCALED AND SHOULD BE READ IN CONJUNCTION WITH ALL OTHER CONSULTANT'S DRAWINGS. IF IN DOUBT ASK FOR CONFIRMATION.				DRAWING102	REVISIONH	DATE18/07/23	