


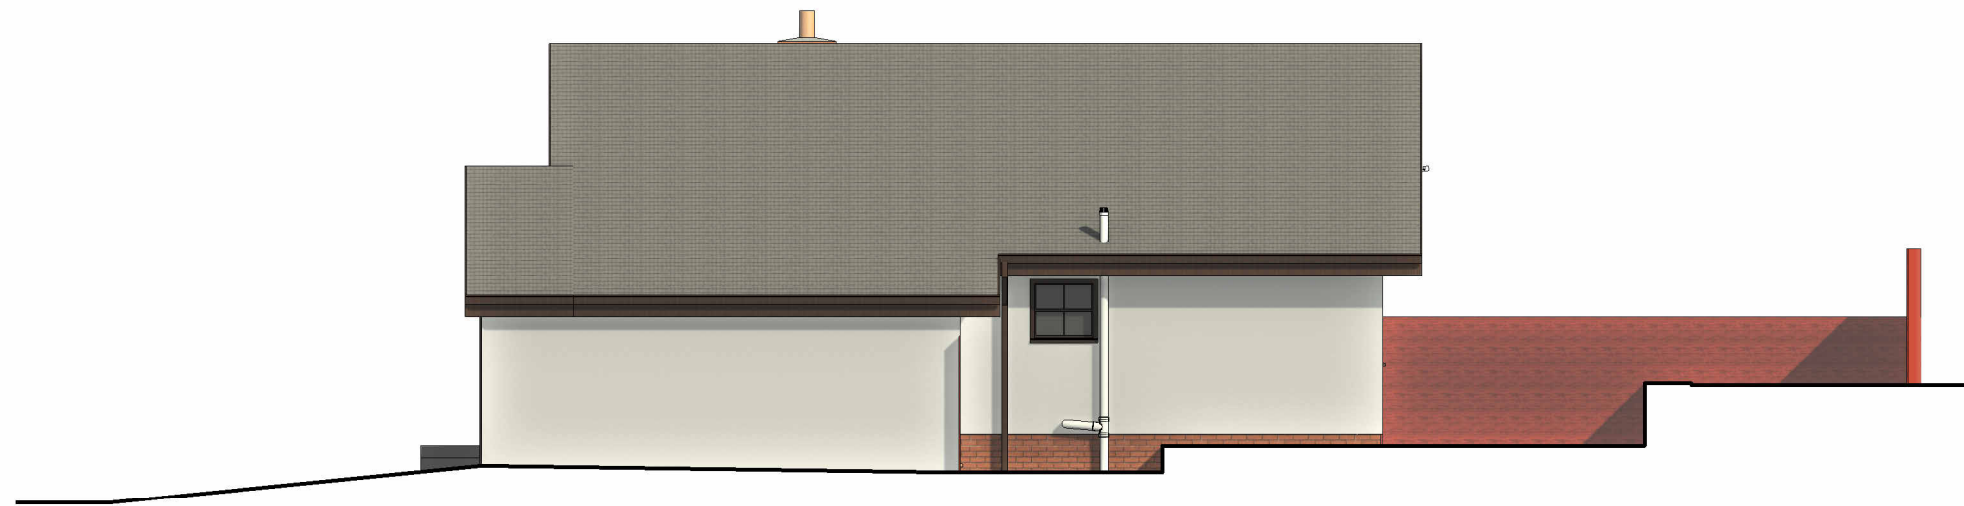

South Side Elevation



Front Elevation



Rear Elevation



North Side Elevation

darkin
architects

drawing on
experience

www.darkinarchitects.com

CARDIFF 02922 744 005
LLANELLI 01554 778 730
NEATH 01639 505 566

info@darkinarchitects.com

RIBA 

Chartered Practice

THIS DRAWING IS THE COPYRIGHT OF DARKIN ARCHITECTS AND MAY NOT BE COPIED, ALTERED OR REPRODUCED IN ANY FORM OR PASSED TO A THIRD PARTY WITHOUT THEIR CONSENT. DIMENSIONS MUST BE CHECKED AND VERIFIED ON SITE AND ANY DISCREPANCIES SHOULD BE REPORTED TO THE ARCHITECT. THIS DRAWING MUST NOT BE SCALED AND SHOULD BE READ IN CONJUNCTION WITH ALL OTHER CONSULTANT'S DRAWINGS. IF IN DOUBT ASK FOR CONFIRMATION.

No.	Description	By	Date
A	Boiler Removed	DKC	18.07.23
B	Context extended	DKC	22.09.23

CLIENT

Allan Edwards

PROJECT

Internal Refurbishment

PROJECT ADDRESS

20 The Meadows, Cimla,
SA11 3XF

DRAWING TITLE

Existing Elevations

DRAWN BY	CHECKED BY	© Copyright
DKC	TOM	Darkin Architects 2023
PROJECT REF	SCALE	PAPER SIZE
RH561	1 : 100	A3
DRAWING	REVISION	DATE
301	B	13/07/23