


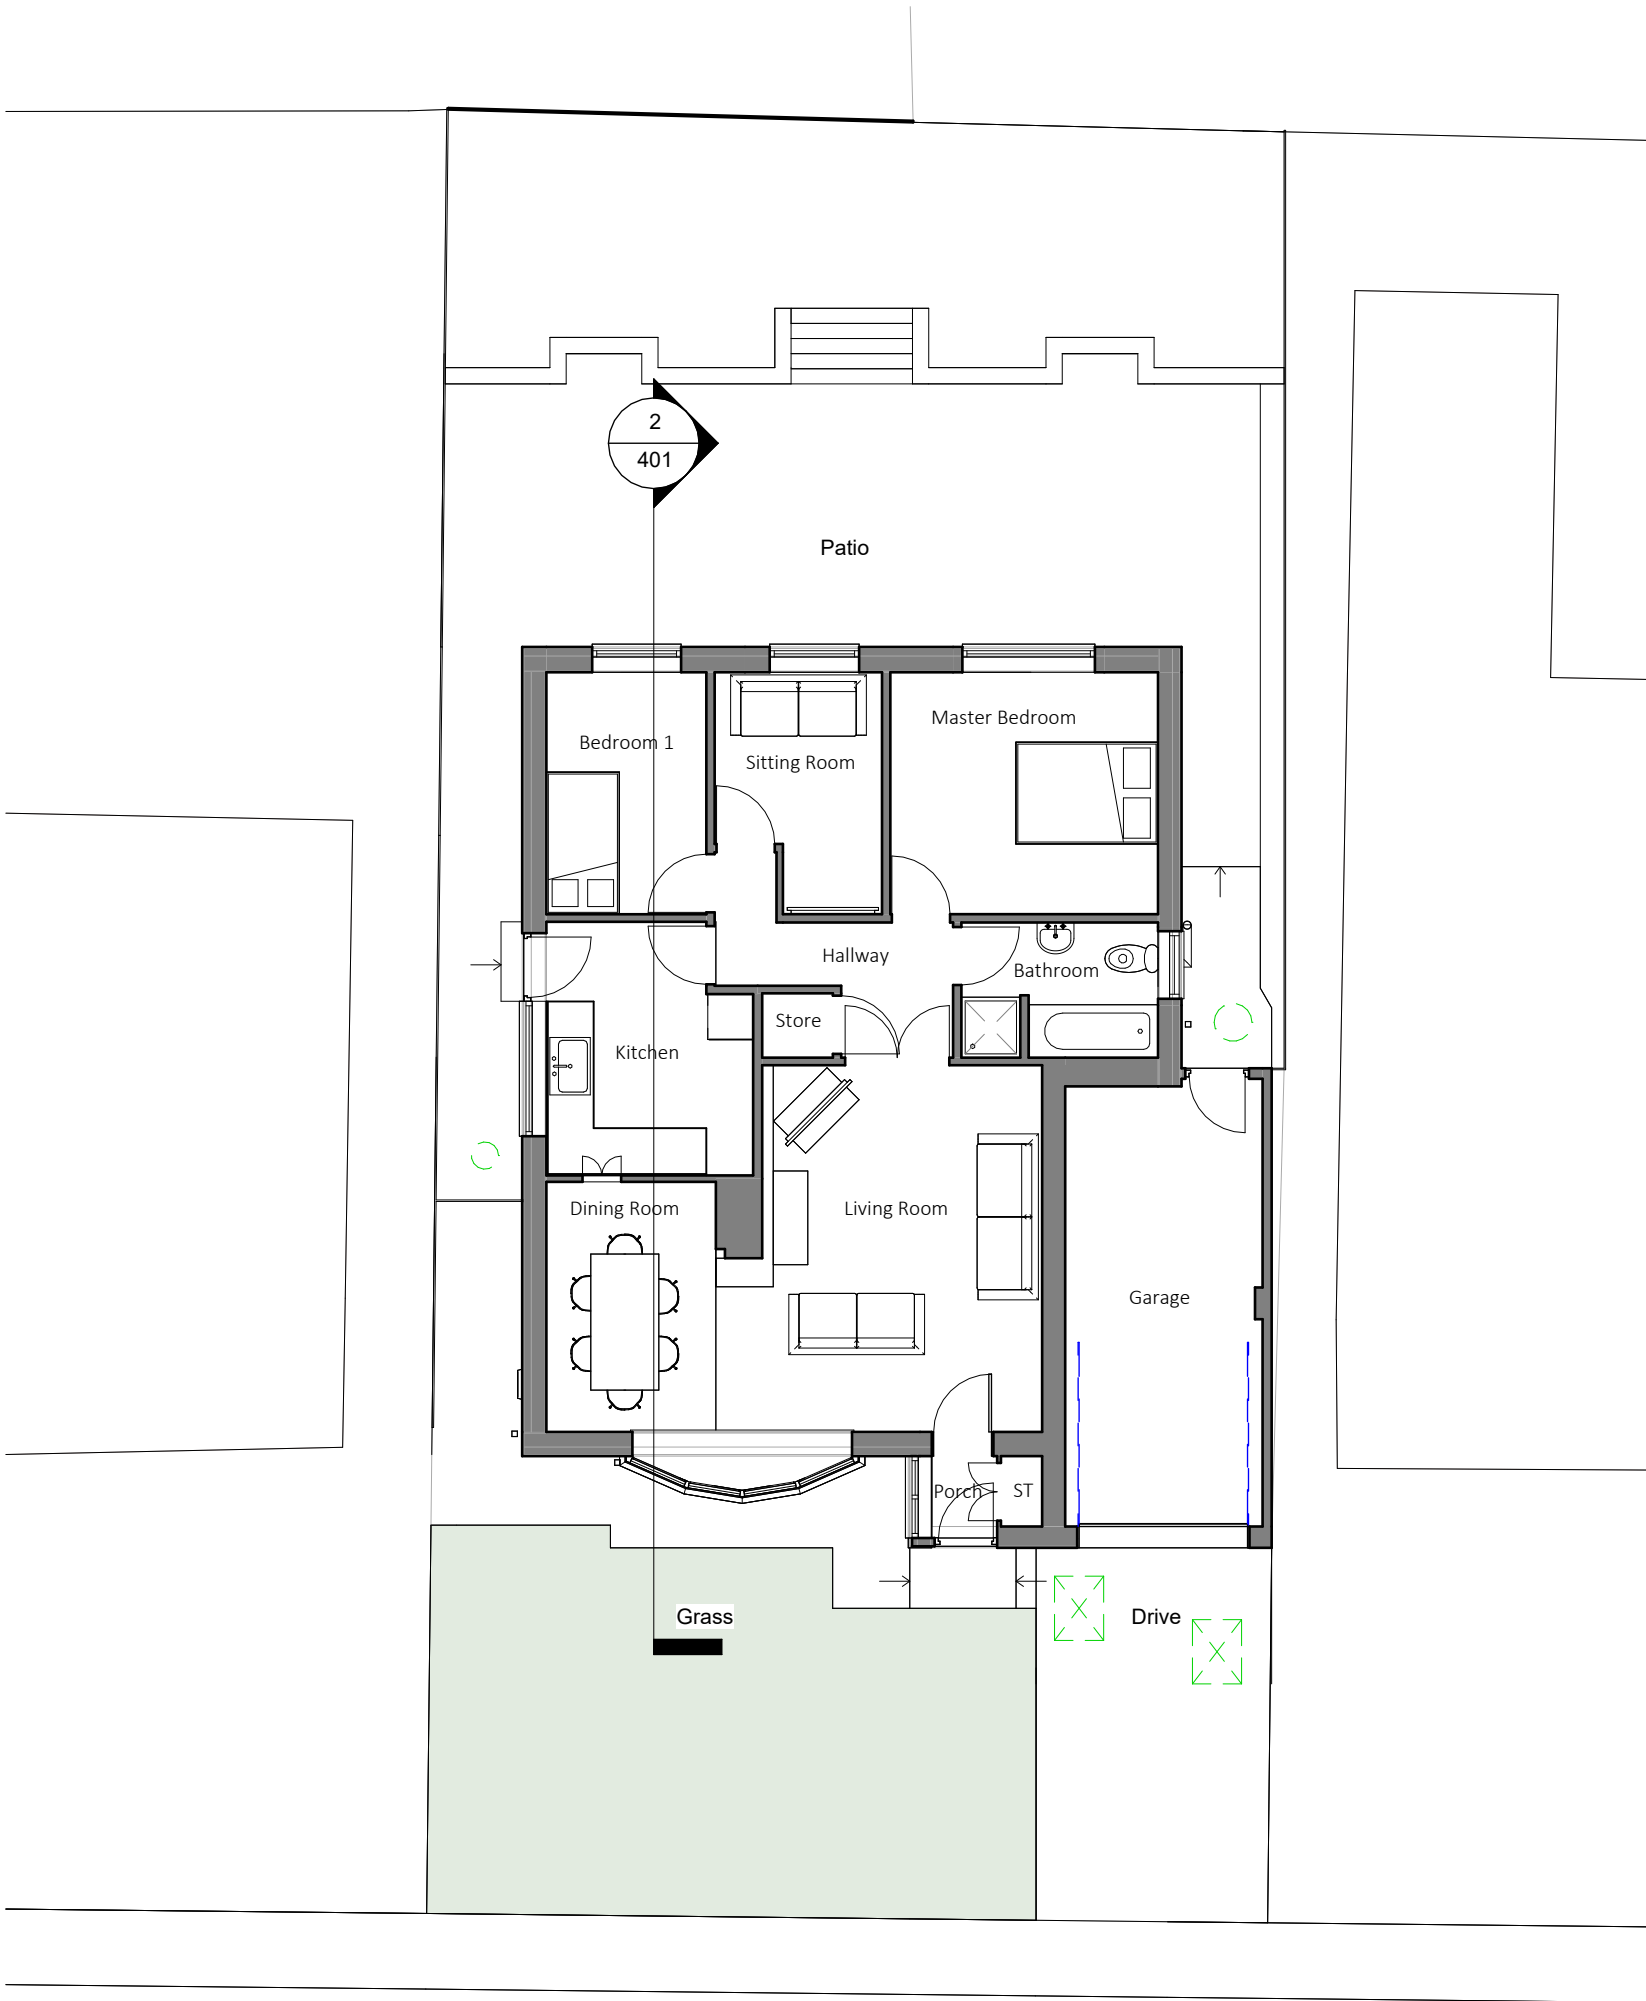

darkin architects drawing on experience www.darkinarchitects.com CARDIFF 02922 744 005 LLANELLI 01554 778 730 NEATH 01639 505 566 info@darkinarchitects.com RIBA Chartered Practice <tr><td colspan="4">NOTES</td><td colspan="3">CLIENT Allan Edwards</td></tr> <tr><td colspan="4" rowspan="3"></td><td colspan="3">PROJECT Internal Refurbishment</td></tr> <tr><td colspan="3">PROJECT ADDRESS 20 The Meadows, Cimla, SA11 3XF</td></tr> <tr><td colspan="3">DRAWING TITLE: Existing Floor Plan</td></tr> <tr><td>No.</td><td>Description</td><td>By</td><td>Date</td><td rowspan="2">DRAWN BY DKC</td><td rowspan="2">CHECKED BY TOM</td><td rowspan="2">© Copyright Darkin Architects 2023</td></tr> <tr><td>A</td><td>Boiler Removed</td><td>DKC</td><td>18.07.23</td></tr> <tr><td>B</td><td>Existing Drainage Shown</td><td>DKC</td><td>14.09.23</td><td rowspan="3">PROJECT REF RH561</td><td rowspan="3">SCALE 1 : 100</td><td rowspan="3">PAPER SIZE A3</td></tr> <tr><td>C</td><td>Context extended</td><td>DKC</td><td>22.09.23</td></tr> <tr><td></td><td></td><td></td><td></td><td rowspan="2">DRAWING 101</td><td rowspan="2">REVISION C</td><td rowspan="2">DATE 13/07/23</td></tr> <tr><td></td><td></td><td></td><td></td></tr> <tr><td colspan="4">THIS DRAWING IS THE COPYRIGHT OF DARKIN ARCHITECTS AND MAY NOT BE COPIED, ALTERED OR REPRODUCED IN ANY FORM OR PASSED TO A THIRD PARTY WITHOUT THEIR CONSENT. DIMENSIONS MUST BE CHECKED AND VERIFIED ON SITE AND ANY DISCREPANCIES SHOULD BE REPORTED TO THE ARCHITECT. THIS DRAWING MUST NOT BE SCALED AND SHOULD BE READ IN CONJUNCTION WITH ALL OTHER CONSULTANT'S DRAWINGS. IF IN DOUBT ASK FOR CONFIRMATION.</td><td colspan="3"></td></tr>	NOTES				CLIENT Allan Edwards							PROJECT Internal Refurbishment			PROJECT ADDRESS 20 The Meadows, Cimla, SA11 3XF			DRAWING TITLE: Existing Floor Plan			No.	Description	By	Date	DRAWN BY DKC	CHECKED BY TOM	© Copyright Darkin Architects 2023	A	Boiler Removed	DKC	18.07.23	B	Existing Drainage Shown	DKC	14.09.23	PROJECT REF RH561	SCALE 1 : 100	PAPER SIZE A3	C	Context extended	DKC	22.09.23					DRAWING 101	REVISION C	DATE 13/07/23					THIS DRAWING IS THE COPYRIGHT OF DARKIN ARCHITECTS AND MAY NOT BE COPIED, ALTERED OR REPRODUCED IN ANY FORM OR PASSED TO A THIRD PARTY WITHOUT THEIR CONSENT. DIMENSIONS MUST BE CHECKED AND VERIFIED ON SITE AND ANY DISCREPANCIES SHOULD BE REPORTED TO THE ARCHITECT. THIS DRAWING MUST NOT BE SCALED AND SHOULD BE READ IN CONJUNCTION WITH ALL OTHER CONSULTANT'S DRAWINGS. IF IN DOUBT ASK FOR CONFIRMATION.						
	NOTES				CLIENT Allan Edwards	
					PROJECT Internal Refurbishment	
					PROJECT ADDRESS 20 The Meadows, Cimla, SA11 3XF	
					DRAWING TITLE: Existing Floor Plan	
	No.	Description	By	Date	DRAWN BY DKC	CHECKED BY TOM	© Copyright Darkin Architects 2023	
	A	Boiler Removed	DKC	18.07.23	
	B	Existing Drainage Shown	DKC	14.09.23	PROJECT REF RH561	SCALE 1 : 100	PAPER SIZE A3	
	C	Context extended	DKC	22.09.23	
								DRAWING 101	REVISION C	DATE 13/07/23	
THIS DRAWING IS THE COPYRIGHT OF DARKIN ARCHITECTS AND MAY NOT BE COPIED, ALTERED OR REPRODUCED IN ANY FORM OR PASSED TO A THIRD PARTY WITHOUT THEIR CONSENT. DIMENSIONS MUST BE CHECKED AND VERIFIED ON SITE AND ANY DISCREPANCIES SHOULD BE REPORTED TO THE ARCHITECT. THIS DRAWING MUST NOT BE SCALED AND SHOULD BE READ IN CONJUNCTION WITH ALL OTHER CONSULTANT'S DRAWINGS. IF IN DOUBT ASK FOR CONFIRMATION.	

THIS DRAWING IS THE COPYRIGHT OF DARKIN ARCHITECTS AND MAY NOT BE COPIED, ALTERED OR REPRODUCED IN ANY FORM OR PASSED TO A THIRD PARTY WITHOUT THEIR CONSENT. DIMENSIONS MUST BE CHECKED AND VERIFIED ON SITE AND ANY DISCREPANCIES SHOULD BE REPORTED TO THE ARCHITECT. THIS DRAWING MUST NOT BE SCALED AND SHOULD BE READ IN CONJUNCTION WITH ALL OTHER CONSULTANT'S DRAWINGS. IF IN DOUBT ASK FOR CONFIRMATION.