





Rear Elevation
1:50

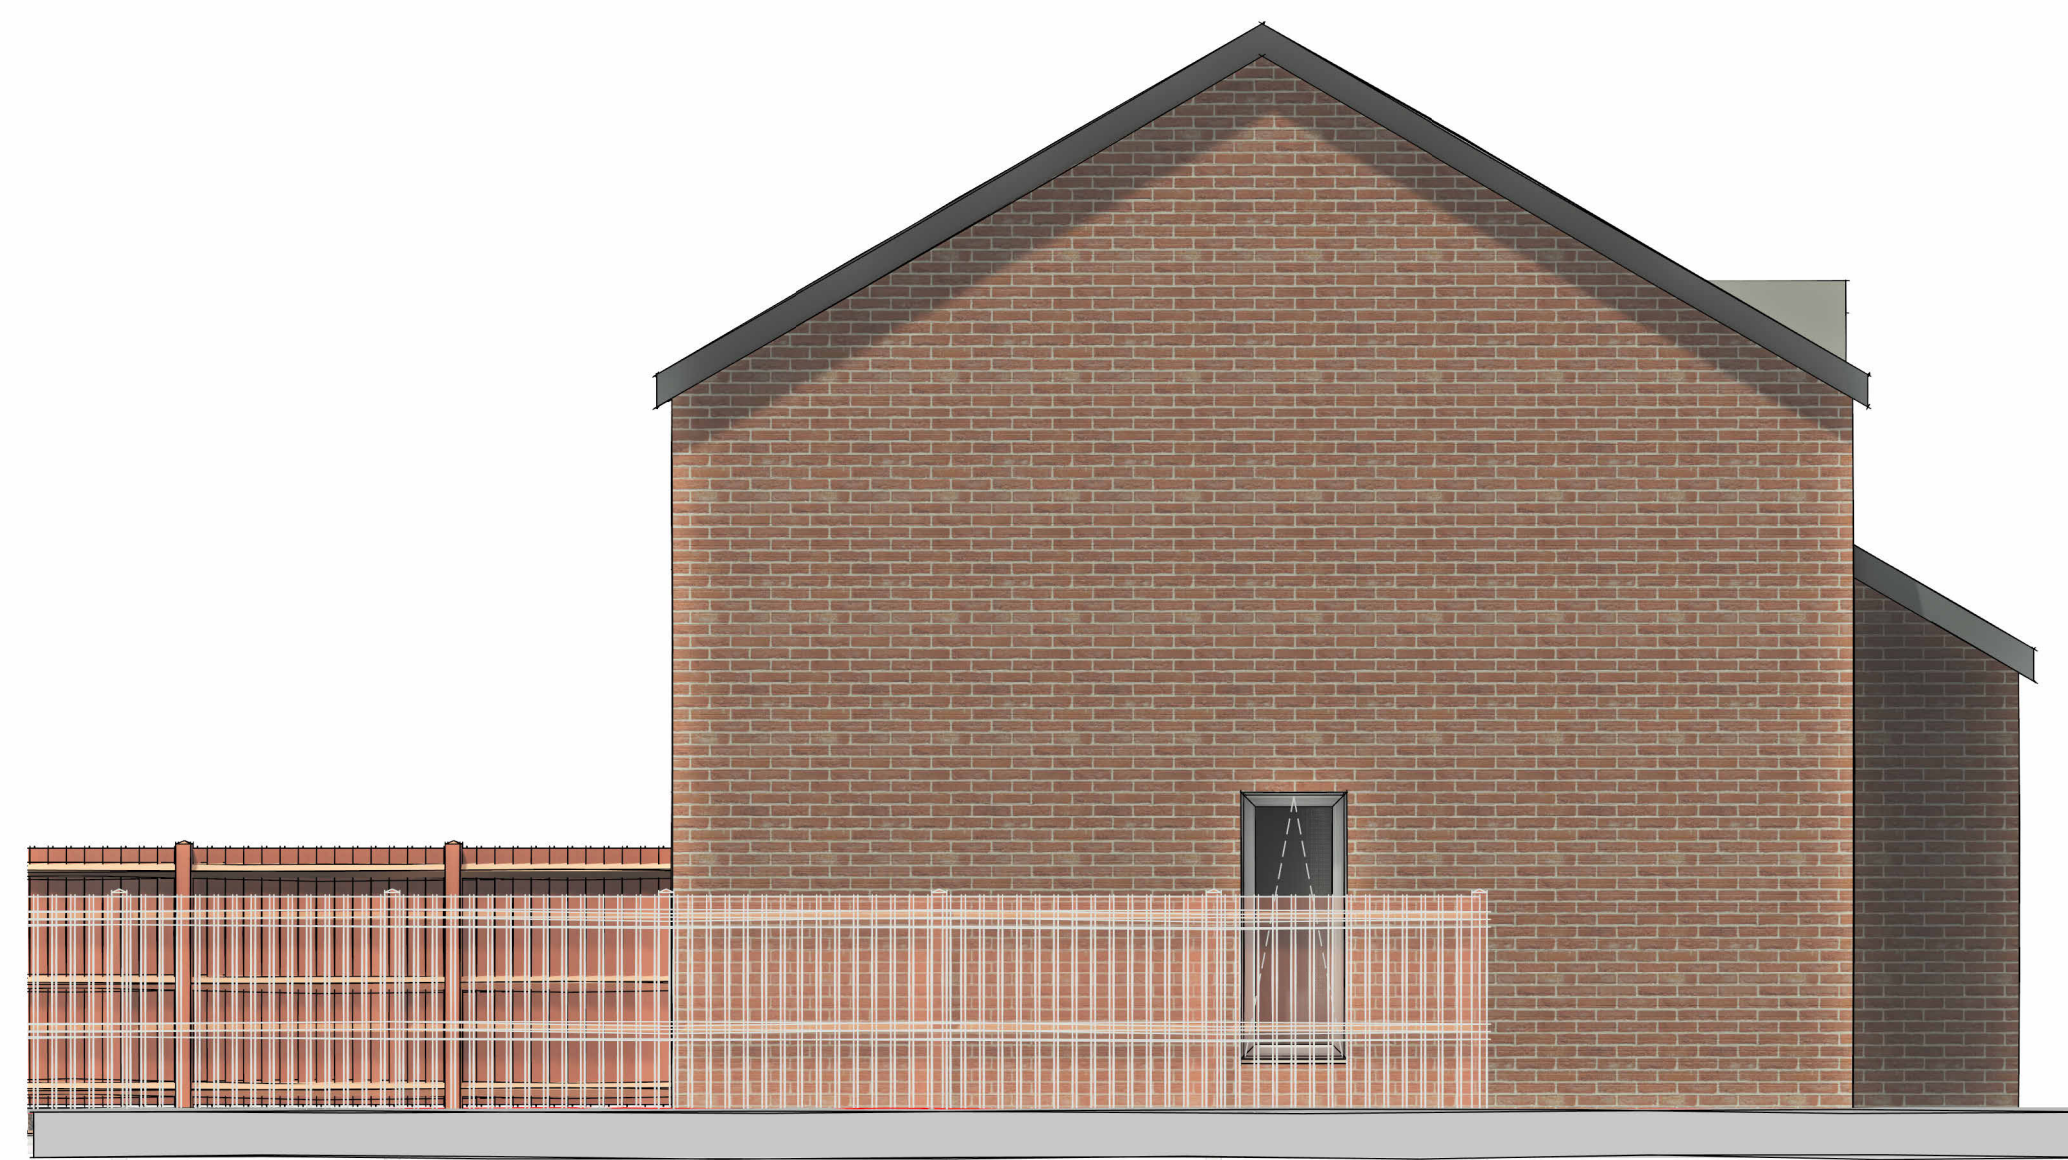

Side Elevation
1:50



Adj Side Elevation
1:50

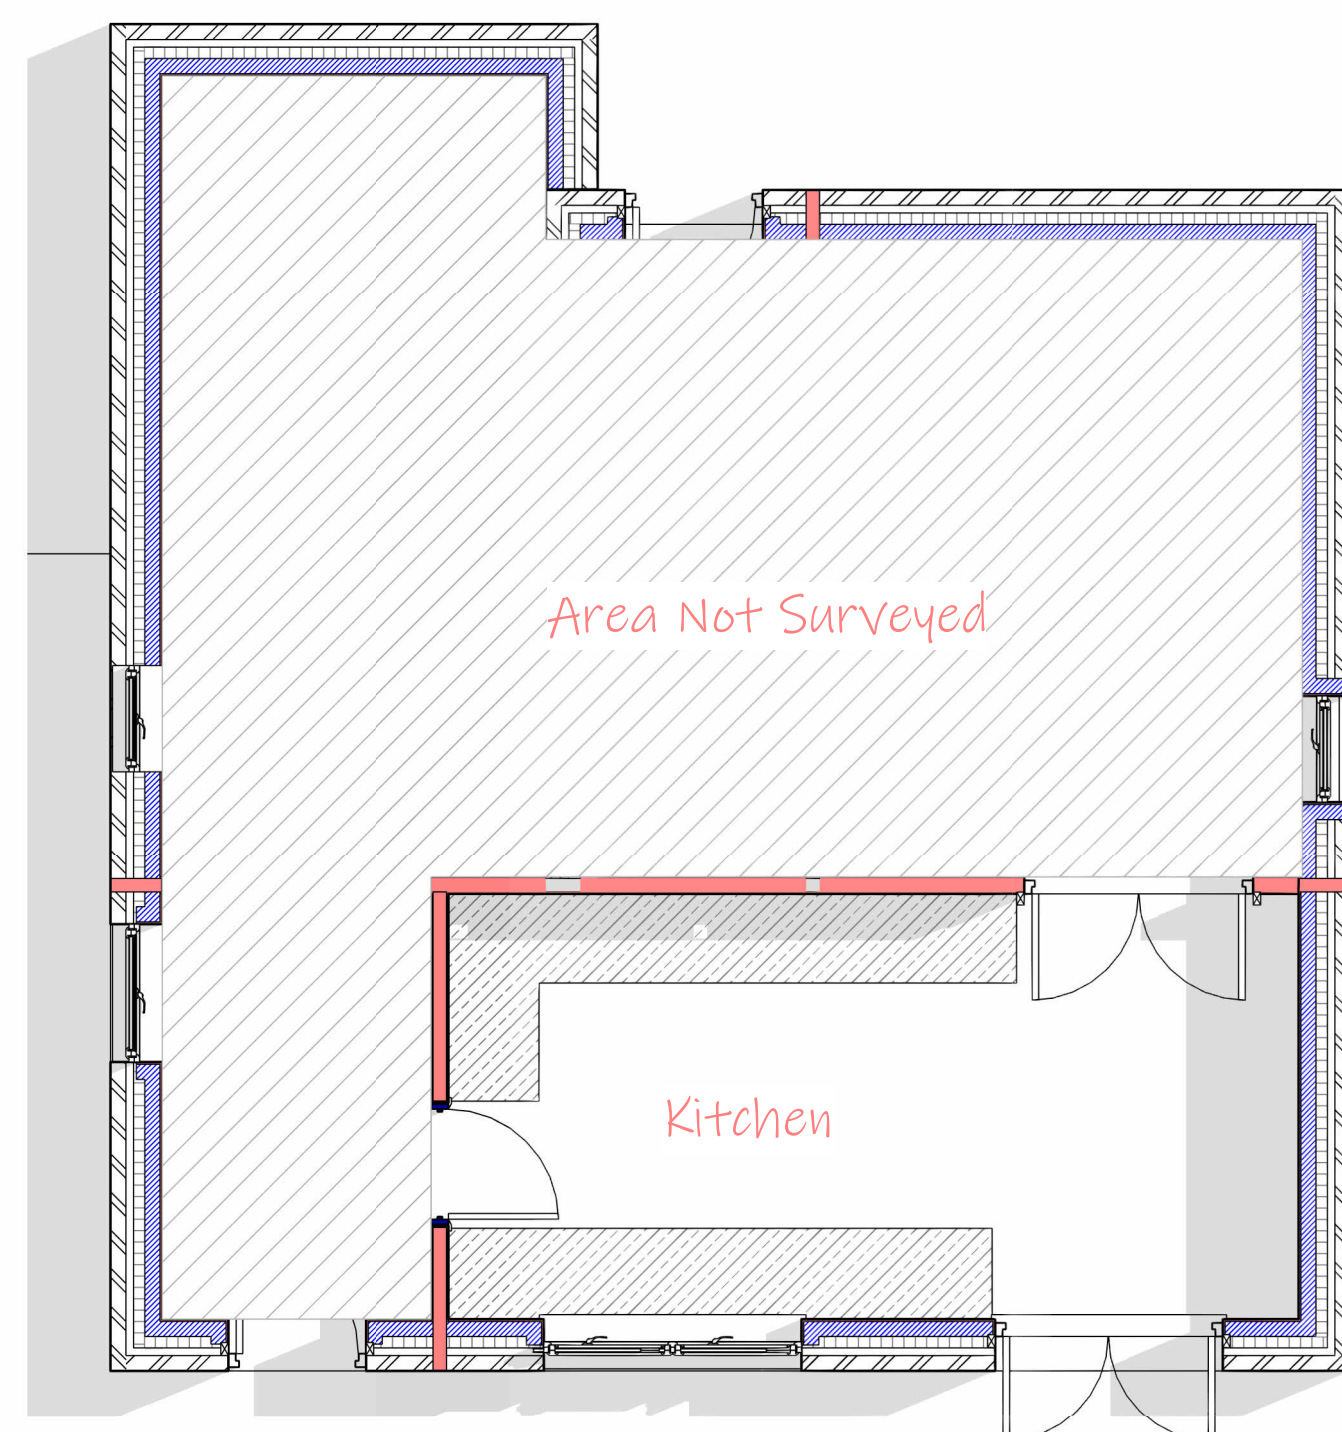

Ground Floor Plan
1:50

 $\{3D\}$ 

PROJECT :
Proposed REar Extension at 45 Cloda
Avenue, Bryncoch, Neath

CLIENT :
MR & MRS HICKMAN

[illegible]

NOTES :

- Do not scale from this drawing take figured dimensions only.
- Dimensions are in millimeters unless otherwise stated.
- All dimensions to be checked on site.

STAGE :
PLANNING

DRAWING TITLE :
Existing Floor Plans & Elevations

JOB NUMBER :
23-048

DRAWING NUMBER (REV) :
02

SCALE :
1 : 50

A1

DRAWN BY (DATE) : Author
CHECKED BY (DATE) : Checker
APPROVED BY (DATE) : Approver

EMAIL :
hello@surbandesign.com