


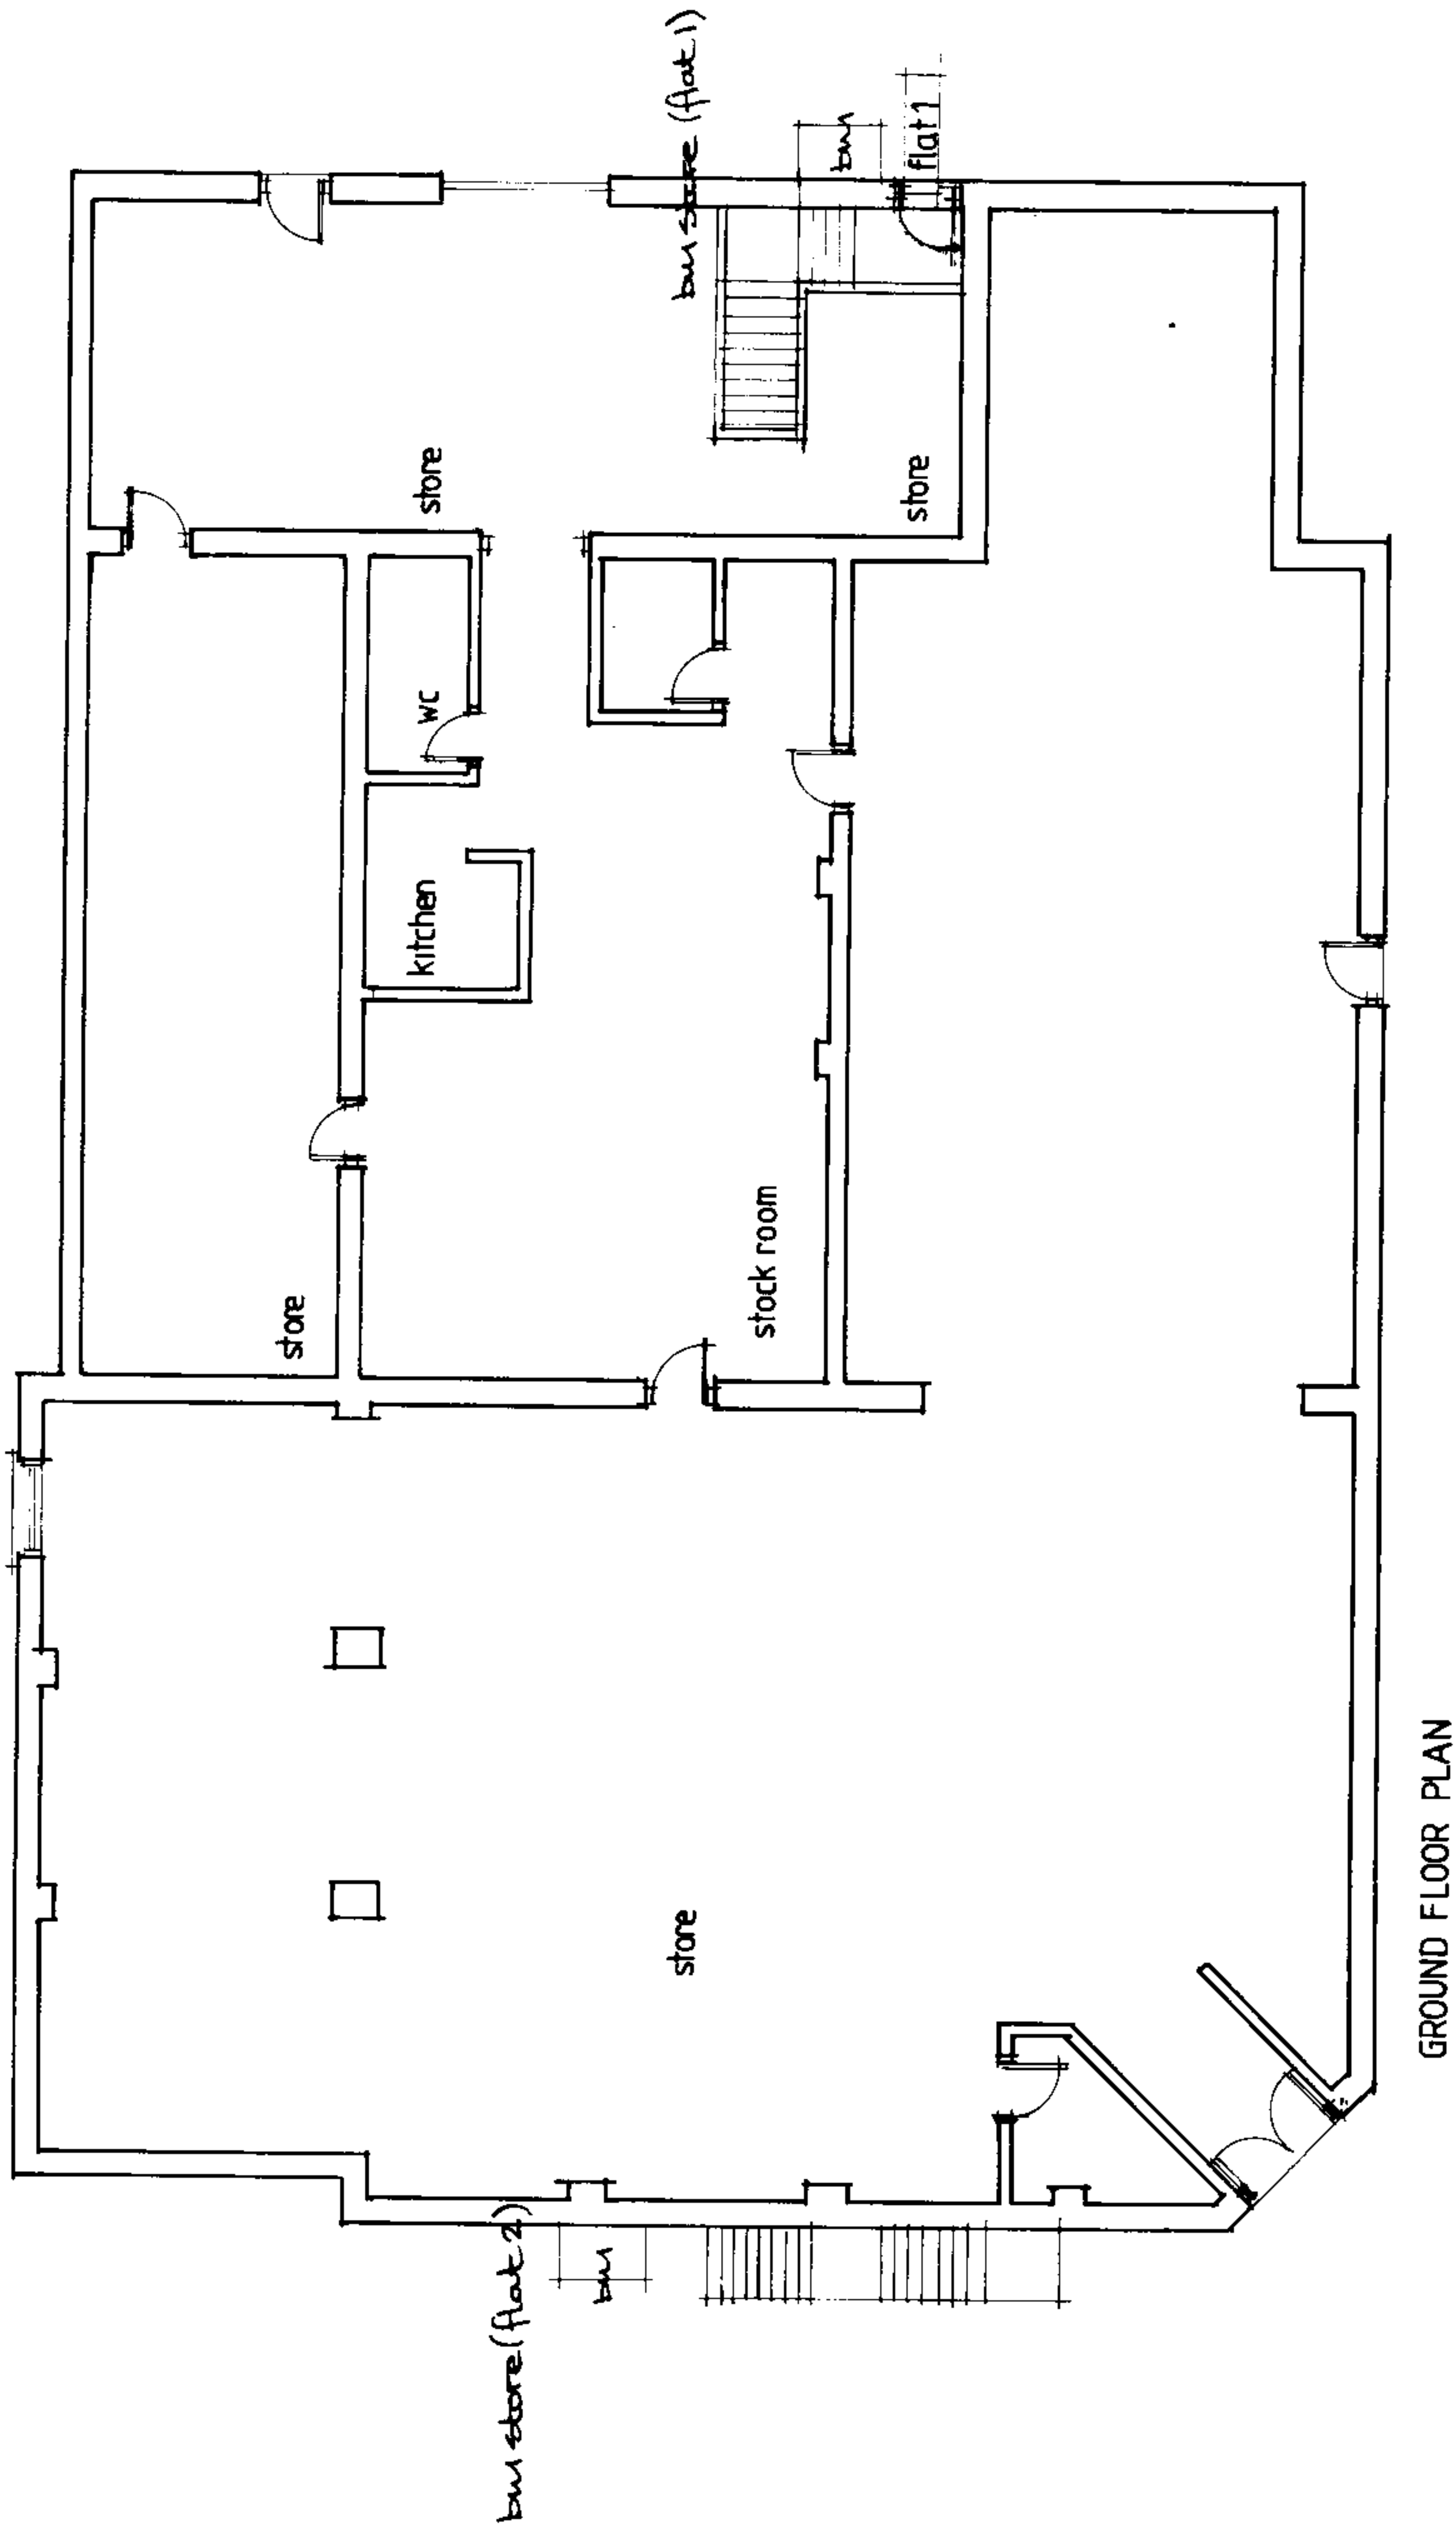

GROUND FLOOR PLAN

Fine Line Architectural Services Ltd. 30 Pond Mawr Garth Maesteg Bridgend CF34 0SX Tel: 01656 732042 Email: fineline248@googlemail.com		Client Mr P Patel	
		Project Village Discount Store, Croeserw	
		Drawing Title Proposed Ground Floor Plan	
		Date July. 2023	Drawing No. VillageStoreCroeserw / WD / 04A
		Scale 1:100.	