

Proposed Flats and Retail Units at
46 Wind Street, Neath, SA11 3EN.
**SCHEME DESIGN - Proposed
Elevations**


Date: September 2023

Scale: 1:100 @ A3

Drawing Number: PC22/48/3C



PROPOSED ELEVATION TO WIND STREET

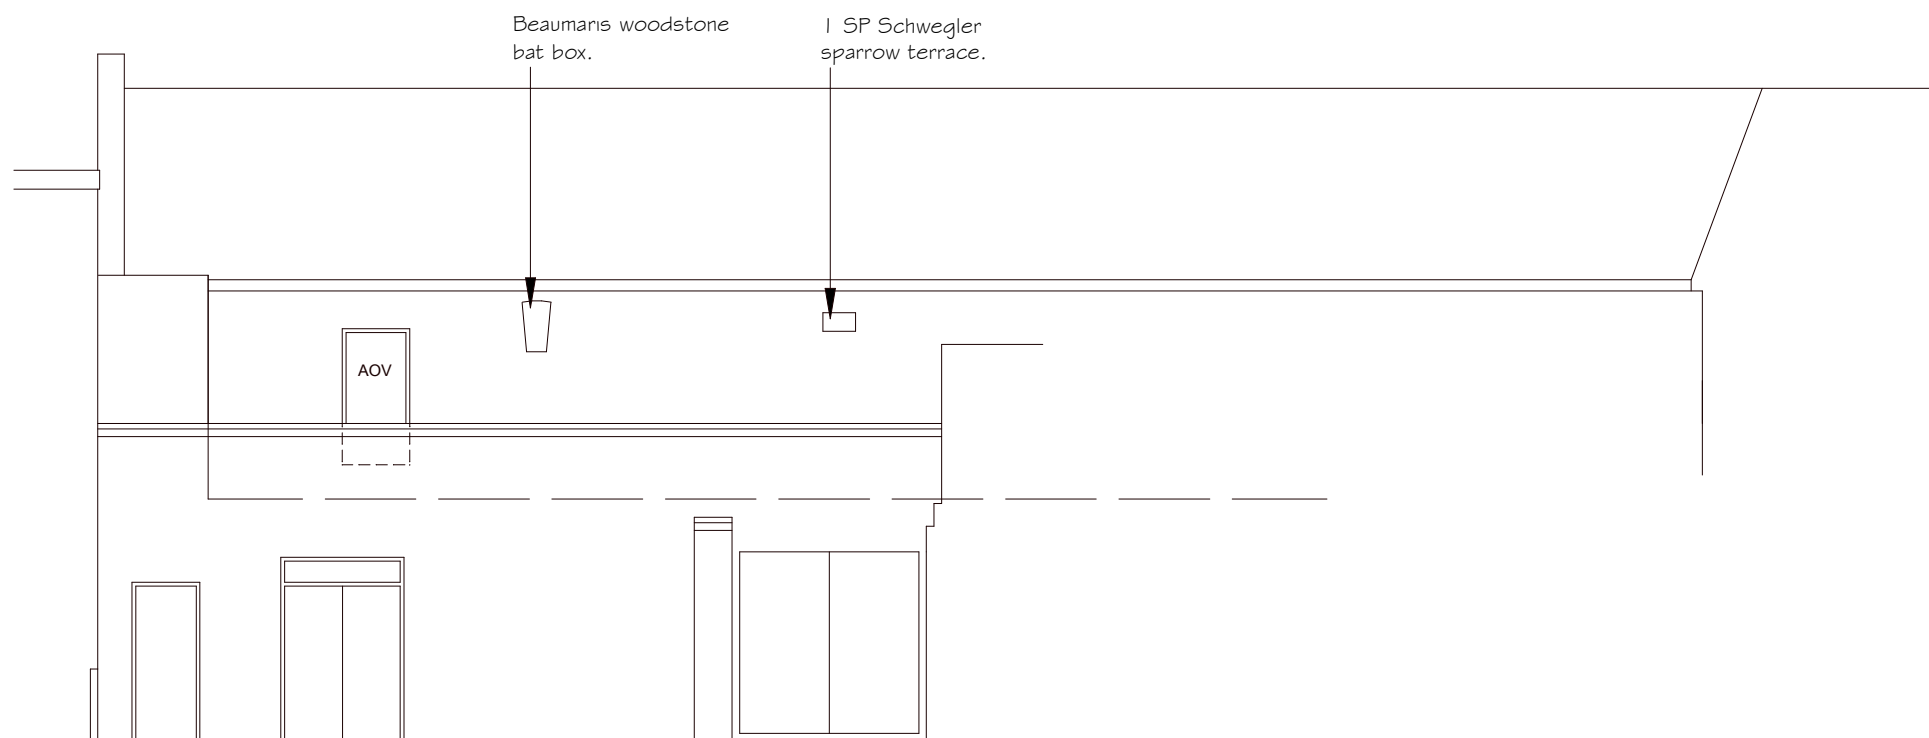

PROPOSED REAR ELEVATION TO REAR YARD OFF HIGH STREET



PROPOSED ELEVATION TO OLD MARKET STREET

Scale 1 / 100 @ A3

