


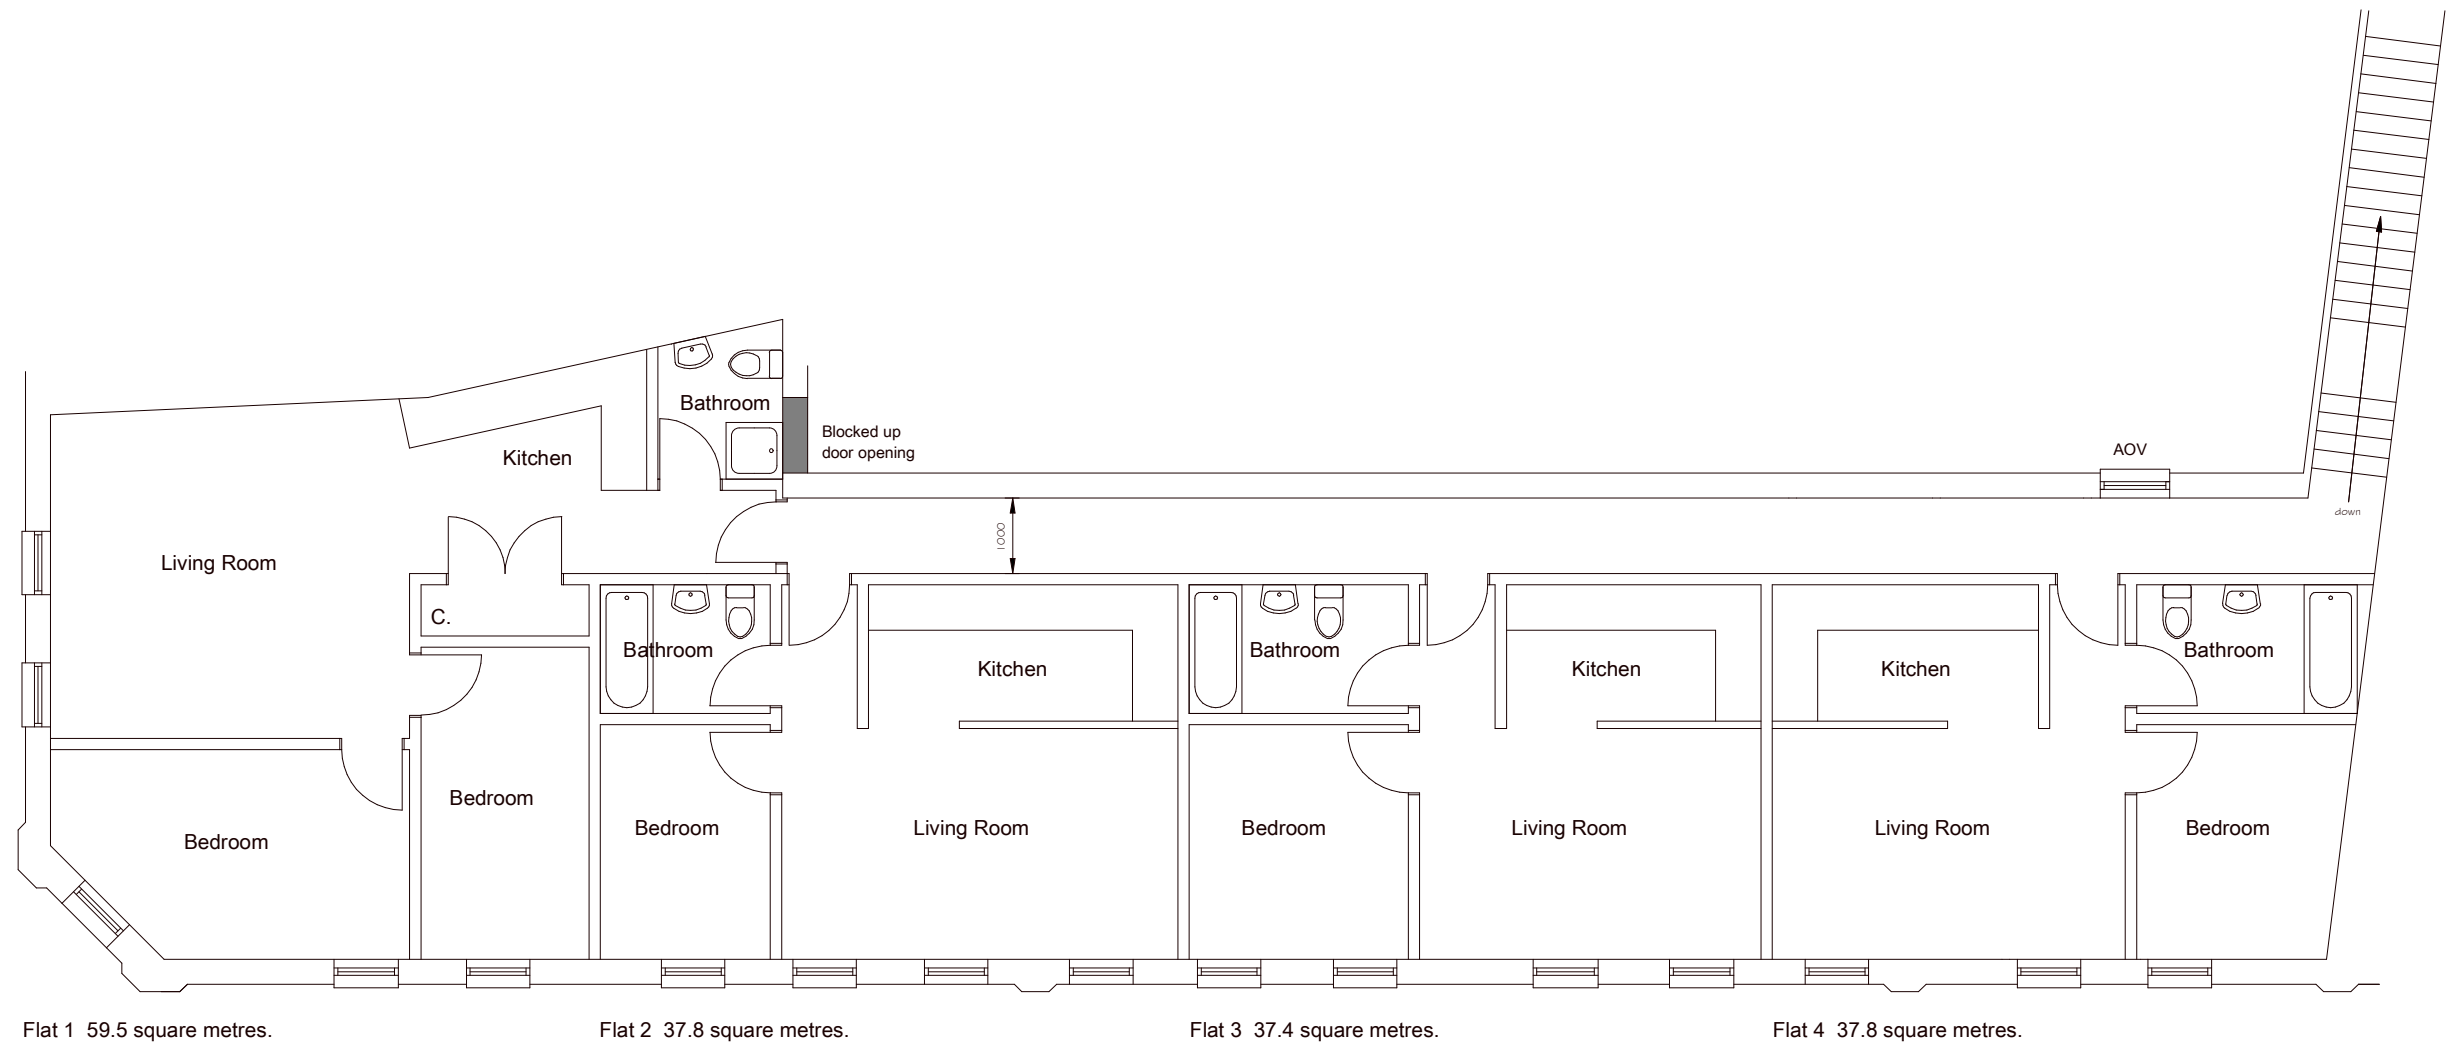

PROPOSED FIRST FLOOR PLAN

Scale 1 / 100 @ A3



Proposed Flats and Retail Units at
46 Wind Street, Neath, SA11 3EN.

**SCHEME DESIGN - Proposed
First Floor Plan & Elevation**

Date: September 2023

Scale: 1:100 @ A3

Drawing Number: PC22/48/4A

