



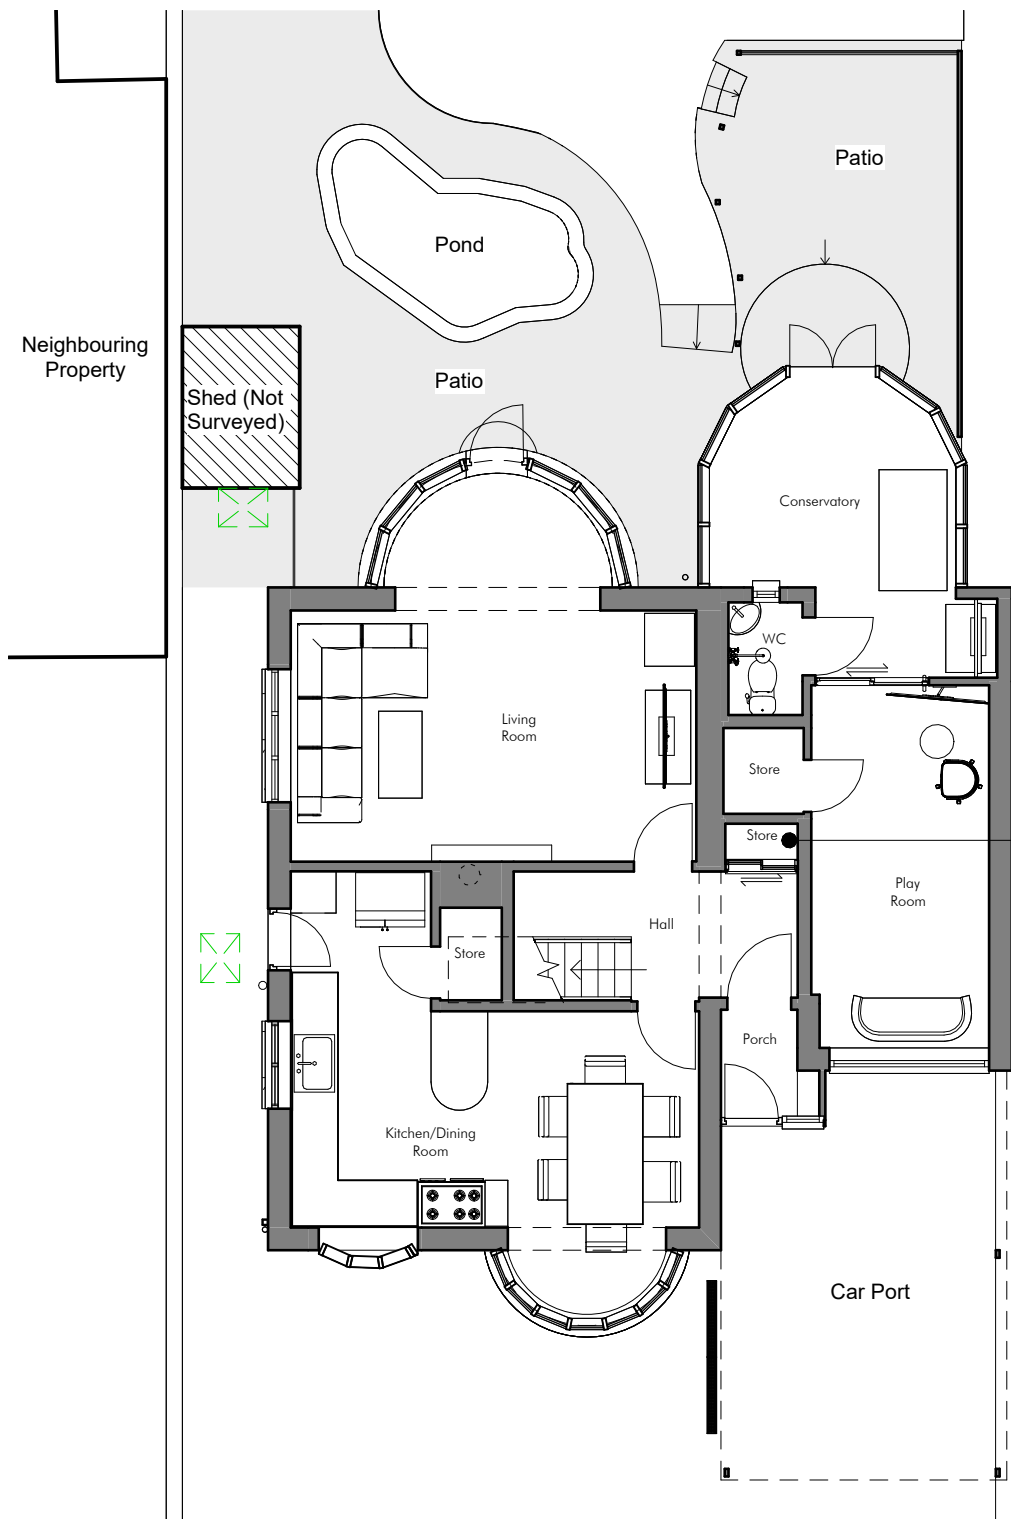

Existing Ground Floor Plan

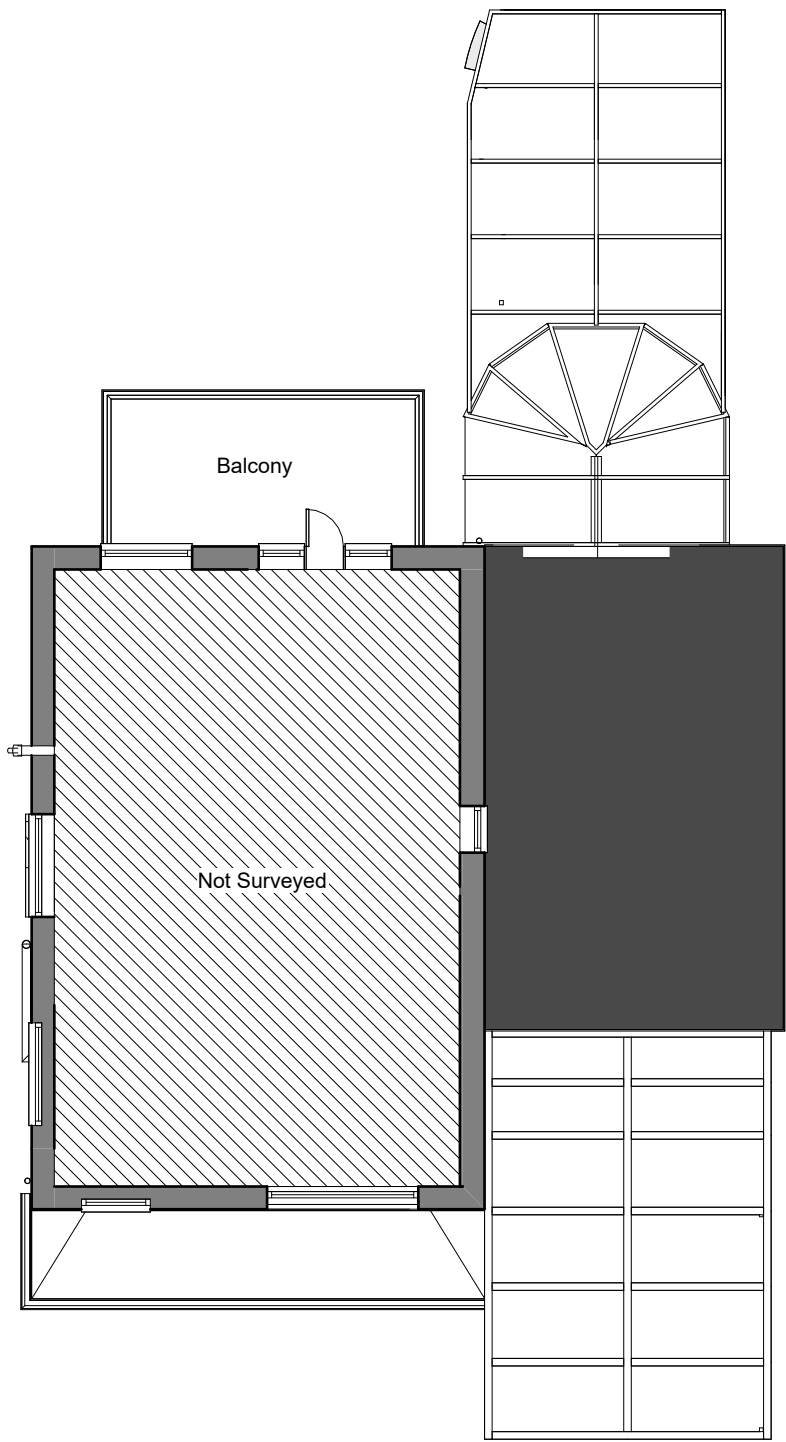

Existing First Floor Plan

darkin
architects

drawing on
experience

www.darkinarchitects.com

CARDIFF 02922 744 005
LLANELLI 01554 778 730
NEATH 01639 505 566

info@darkinarchitects.com

RIBA



Chartered Practice

THIS DRAWING IS THE COPYRIGHT OF DARKIN ARCHITECTS AND MAY NOT BE COPIED, ALTERED OR REPRODUCED IN ANY FORM OR PASSED TO A THIRD PARTY WITHOUT THEIR CONSENT. DIMENSIONS MUST BE CHECKED AND VERIFIED ON SITE AND ANY DISCREPANCIES SHOULD BE REPORTED TO THE ARCHITECT. THIS DRAWING MUST NOT BE SCALED AND SHOULD BE READ IN CONJUNCTION WITH ALL OTHER CONSULTANT'S DRAWINGS. IF IN DOUBT ASK FOR CONFIRMATION.

No.	Description	By	Date

CLIENT

Gareth Carsley

PROJECT

Bryn Catwg

PROJECT ADDRESS

56 Bryn Catwg
Cadoxton, Neath
SA10 8BG

DRAWING TITLE

Existing Floor Plans

DRAWN BY		CHECKED BY	© Copyright Darkin Architects 2023
NCR		TP	
PROJECT REF	SCALE		PAPER SIZE
RH557	1 : 100		A3
DRAWING	REVISION	DATE	
101		27/06/23	