



NOTE: REV B
PROPOSED LEVELS INDICATED
ADDITIONAL SECTION F-F
ADDED

NOTE:
ACCESS TO LAND DENIED
BY THE HOUSE OWNER

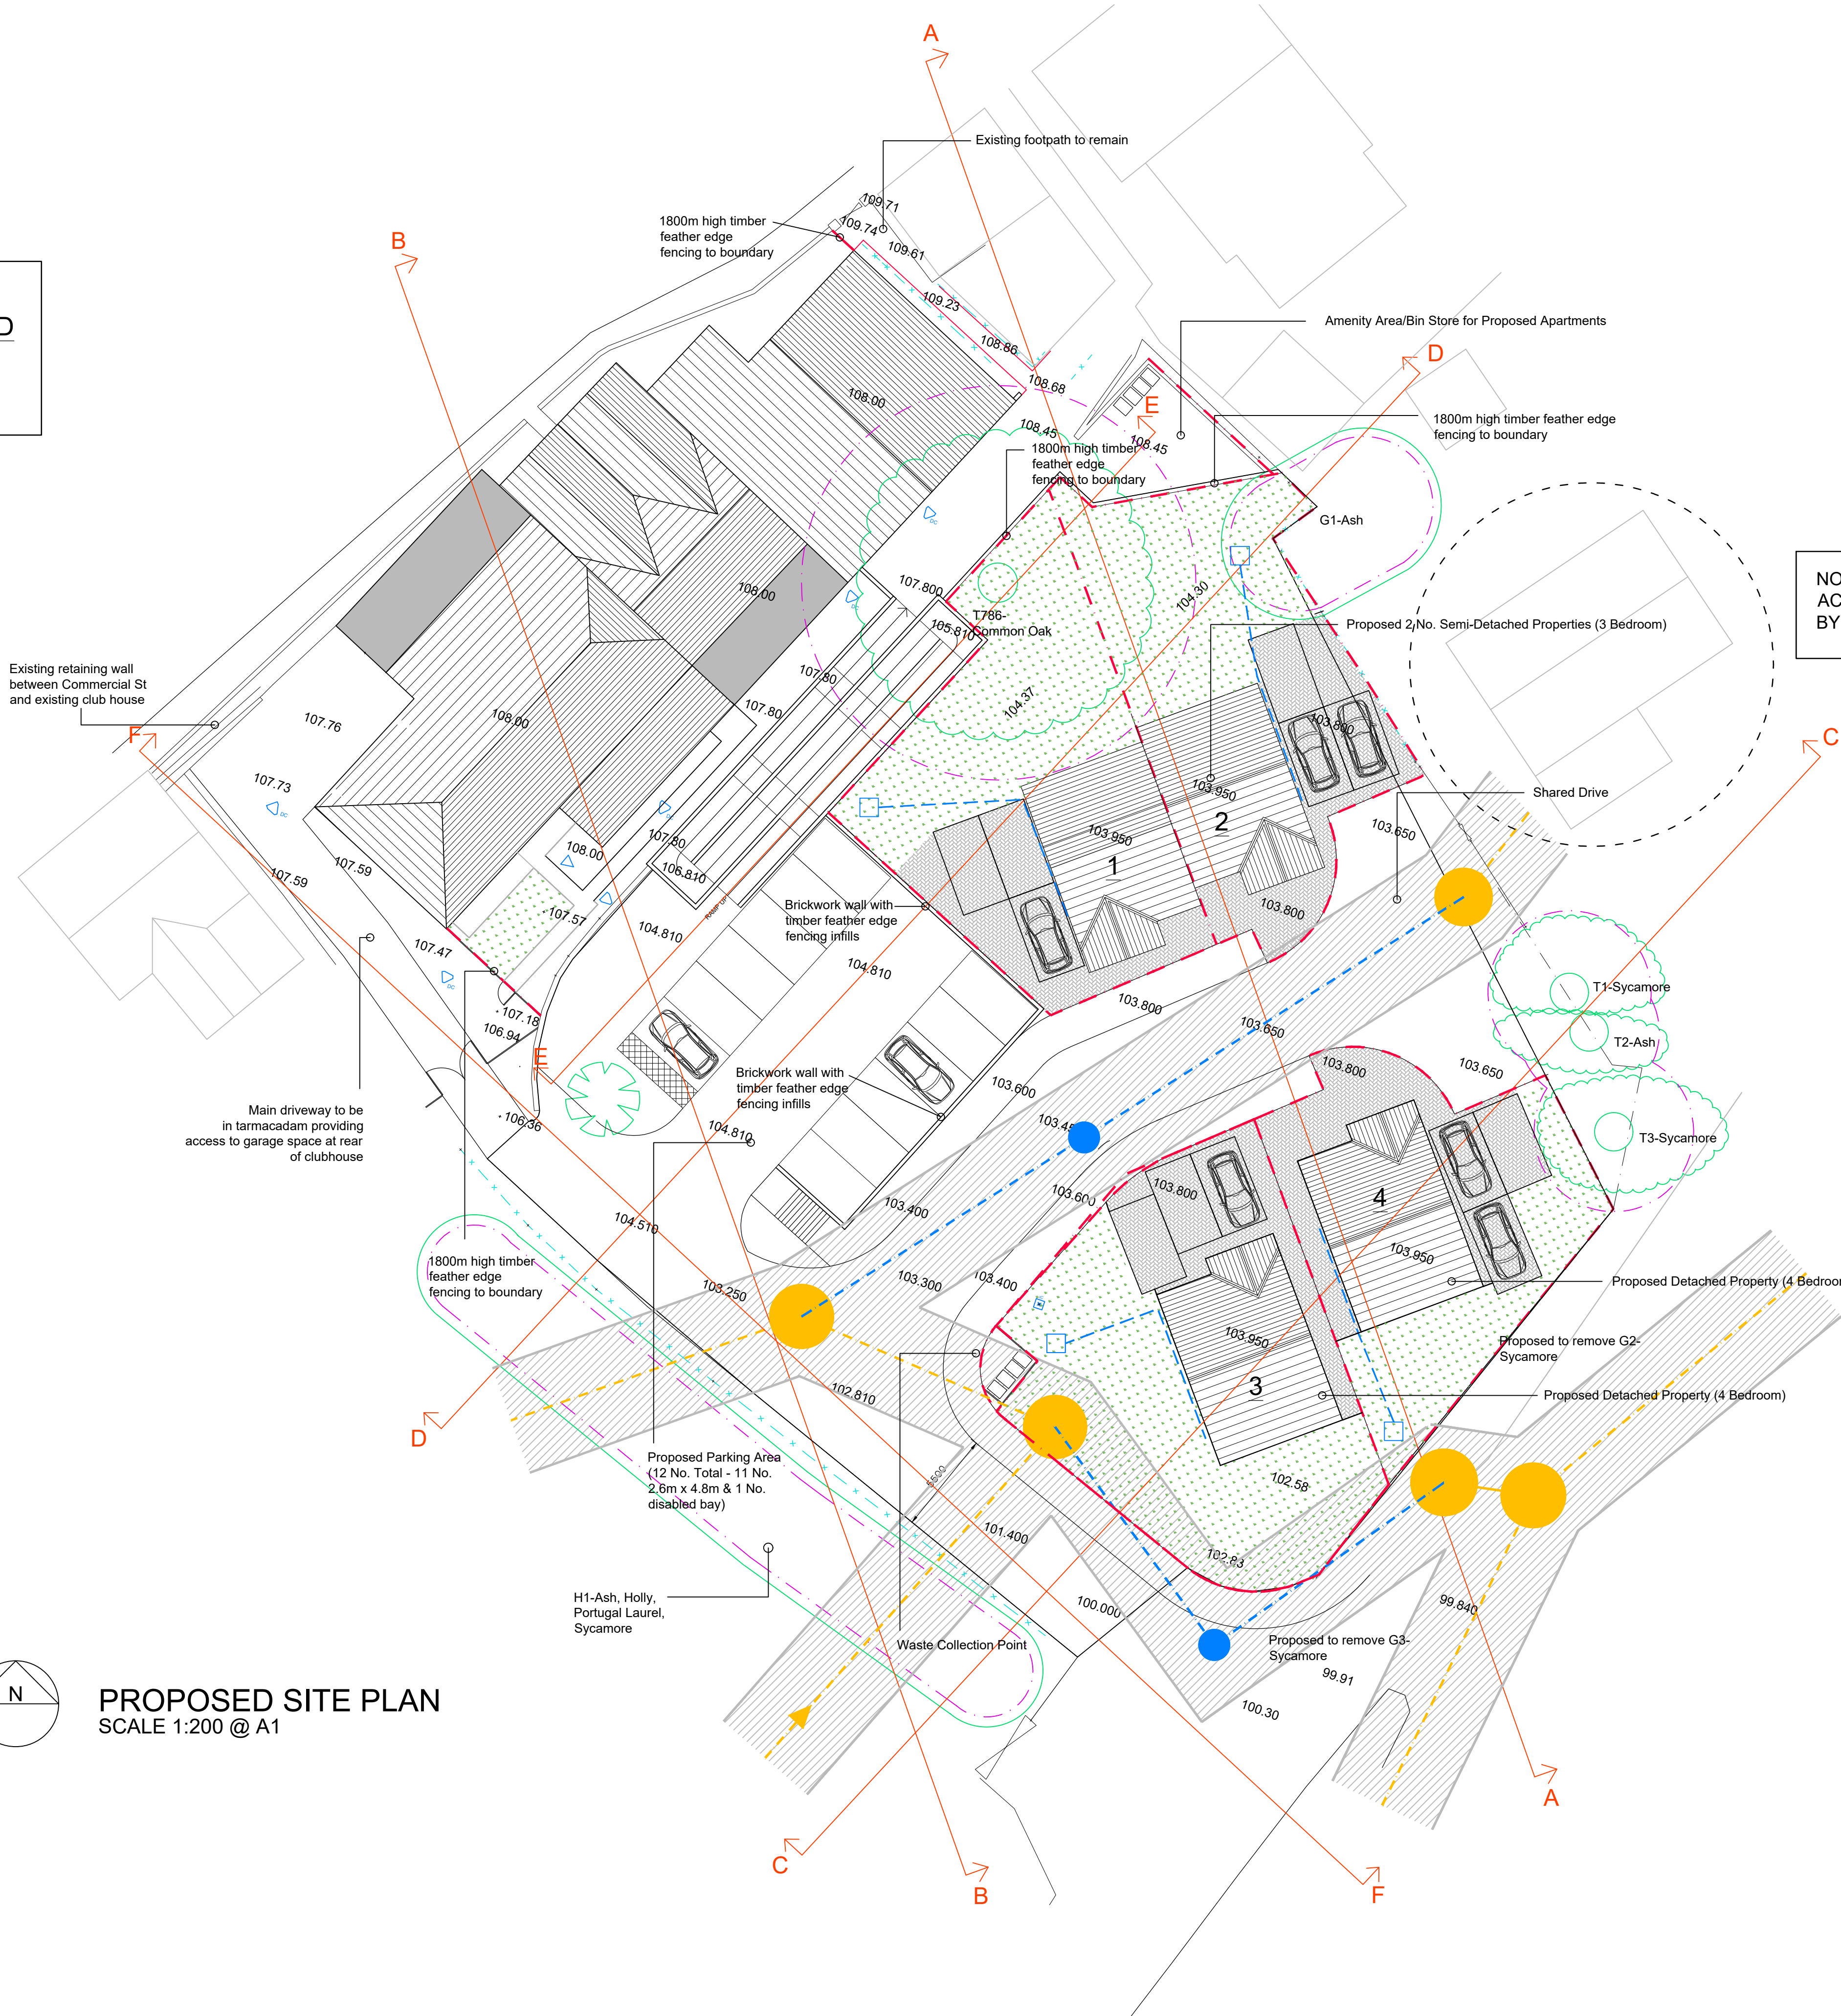

LEGEND

- Existing Welsh Water Sewers
- Proposed Diverted Welsh Water Sewers
- 3 Metre Zone Either Side of Sewer
- Tree Root Protection Area
- Proposed Boundaries
- Proposed Soakaways (5m away from proposed properties - size 1m²)

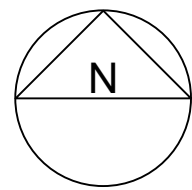

PROPOSED SITE PLAN
SCALE 1:200 @ A1



HURLEY & DAVIES
CHARTERED SURVEYORS
AND ARCHITECTS

12 Axis Court,
Riverside Business Park
Swinson, SA7 9AJ
TEL : 01792 791100
FAX : 01792 641110
contact@hurleyanddaves.co.uk
www.hurleyanddaves.co.uk

206 High Street,
Blackwood, Caerphilly,
NP23 1AJ
TEL : 01495 225281

THIS DRAWING IS COPYRIGHT

This drawing must not be scaled, figured dimensions and levels should be used, any inaccuracies must be notified to the architect.

Revisions:			
Rev	Date	Unit	Description
A	18.10.19	CJ	House No's 1 & 2 repositioned closer to east boundary to facilitate change in proposed levels.
B	04.03.20	CJ	Ramp access revised to accommodate new levels. Section E-E added Section F-F added, new road levels added

DRAWING STATUS:	Drawing No.	Rev.
PLANNING	HD2910_A08	B

Client:	Project:	Title:	Scale:	Date:	Drawn:	Checked:	Approved:
MR THOMPSON	CONVERSION OF BRITISH LEGION CLUB & RESIDENTIAL DEVELOPMENT	PROPOSED SITE LAYOUT	1:200 @ A1		SE/CTE		