



THIS IS A C.A.D. PRODUCED DRAWING AND SHOULD NOT BE AMENDED BY HAND.

NOTES


- 1 All dimensions in millimetres unless otherwise stated.
- 2 Do not scale off drawing. All dimensions to be checked on site.

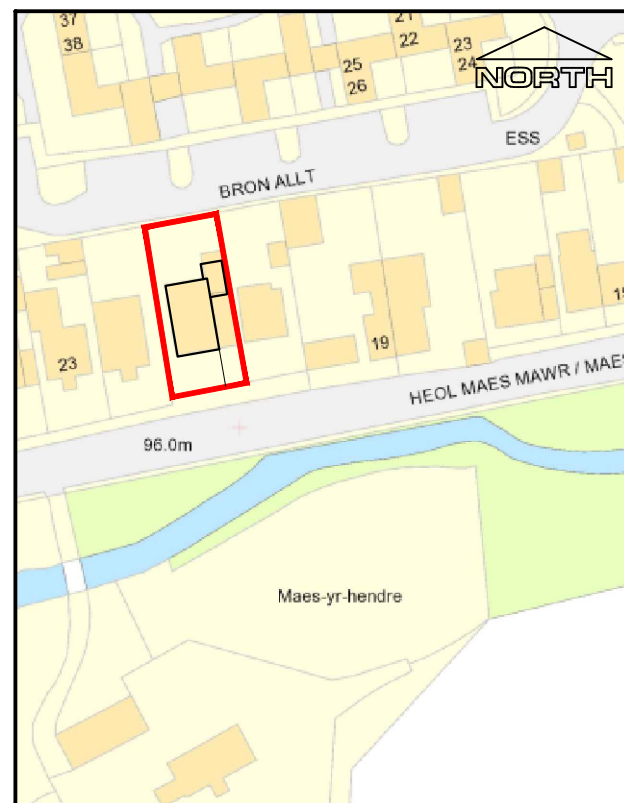

Site Location Plan - 1:1250

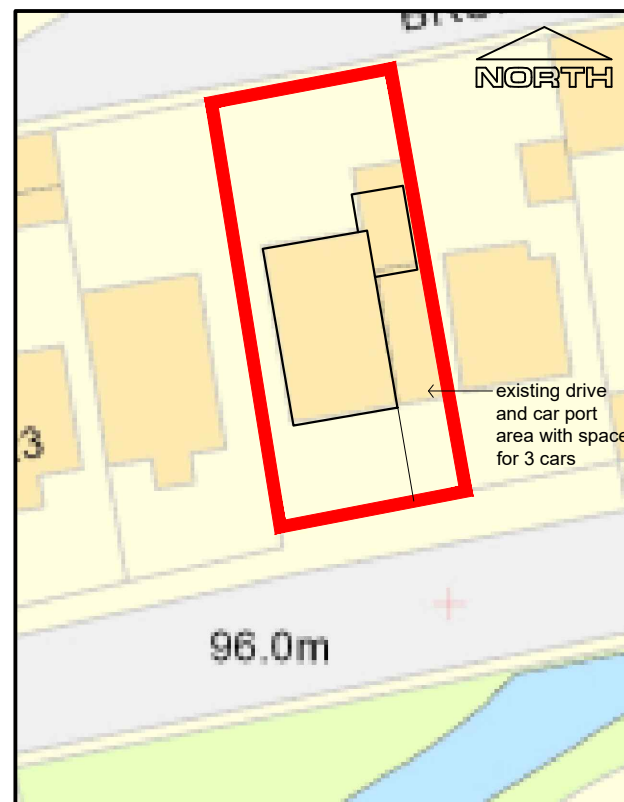

Site Plan - 1:500

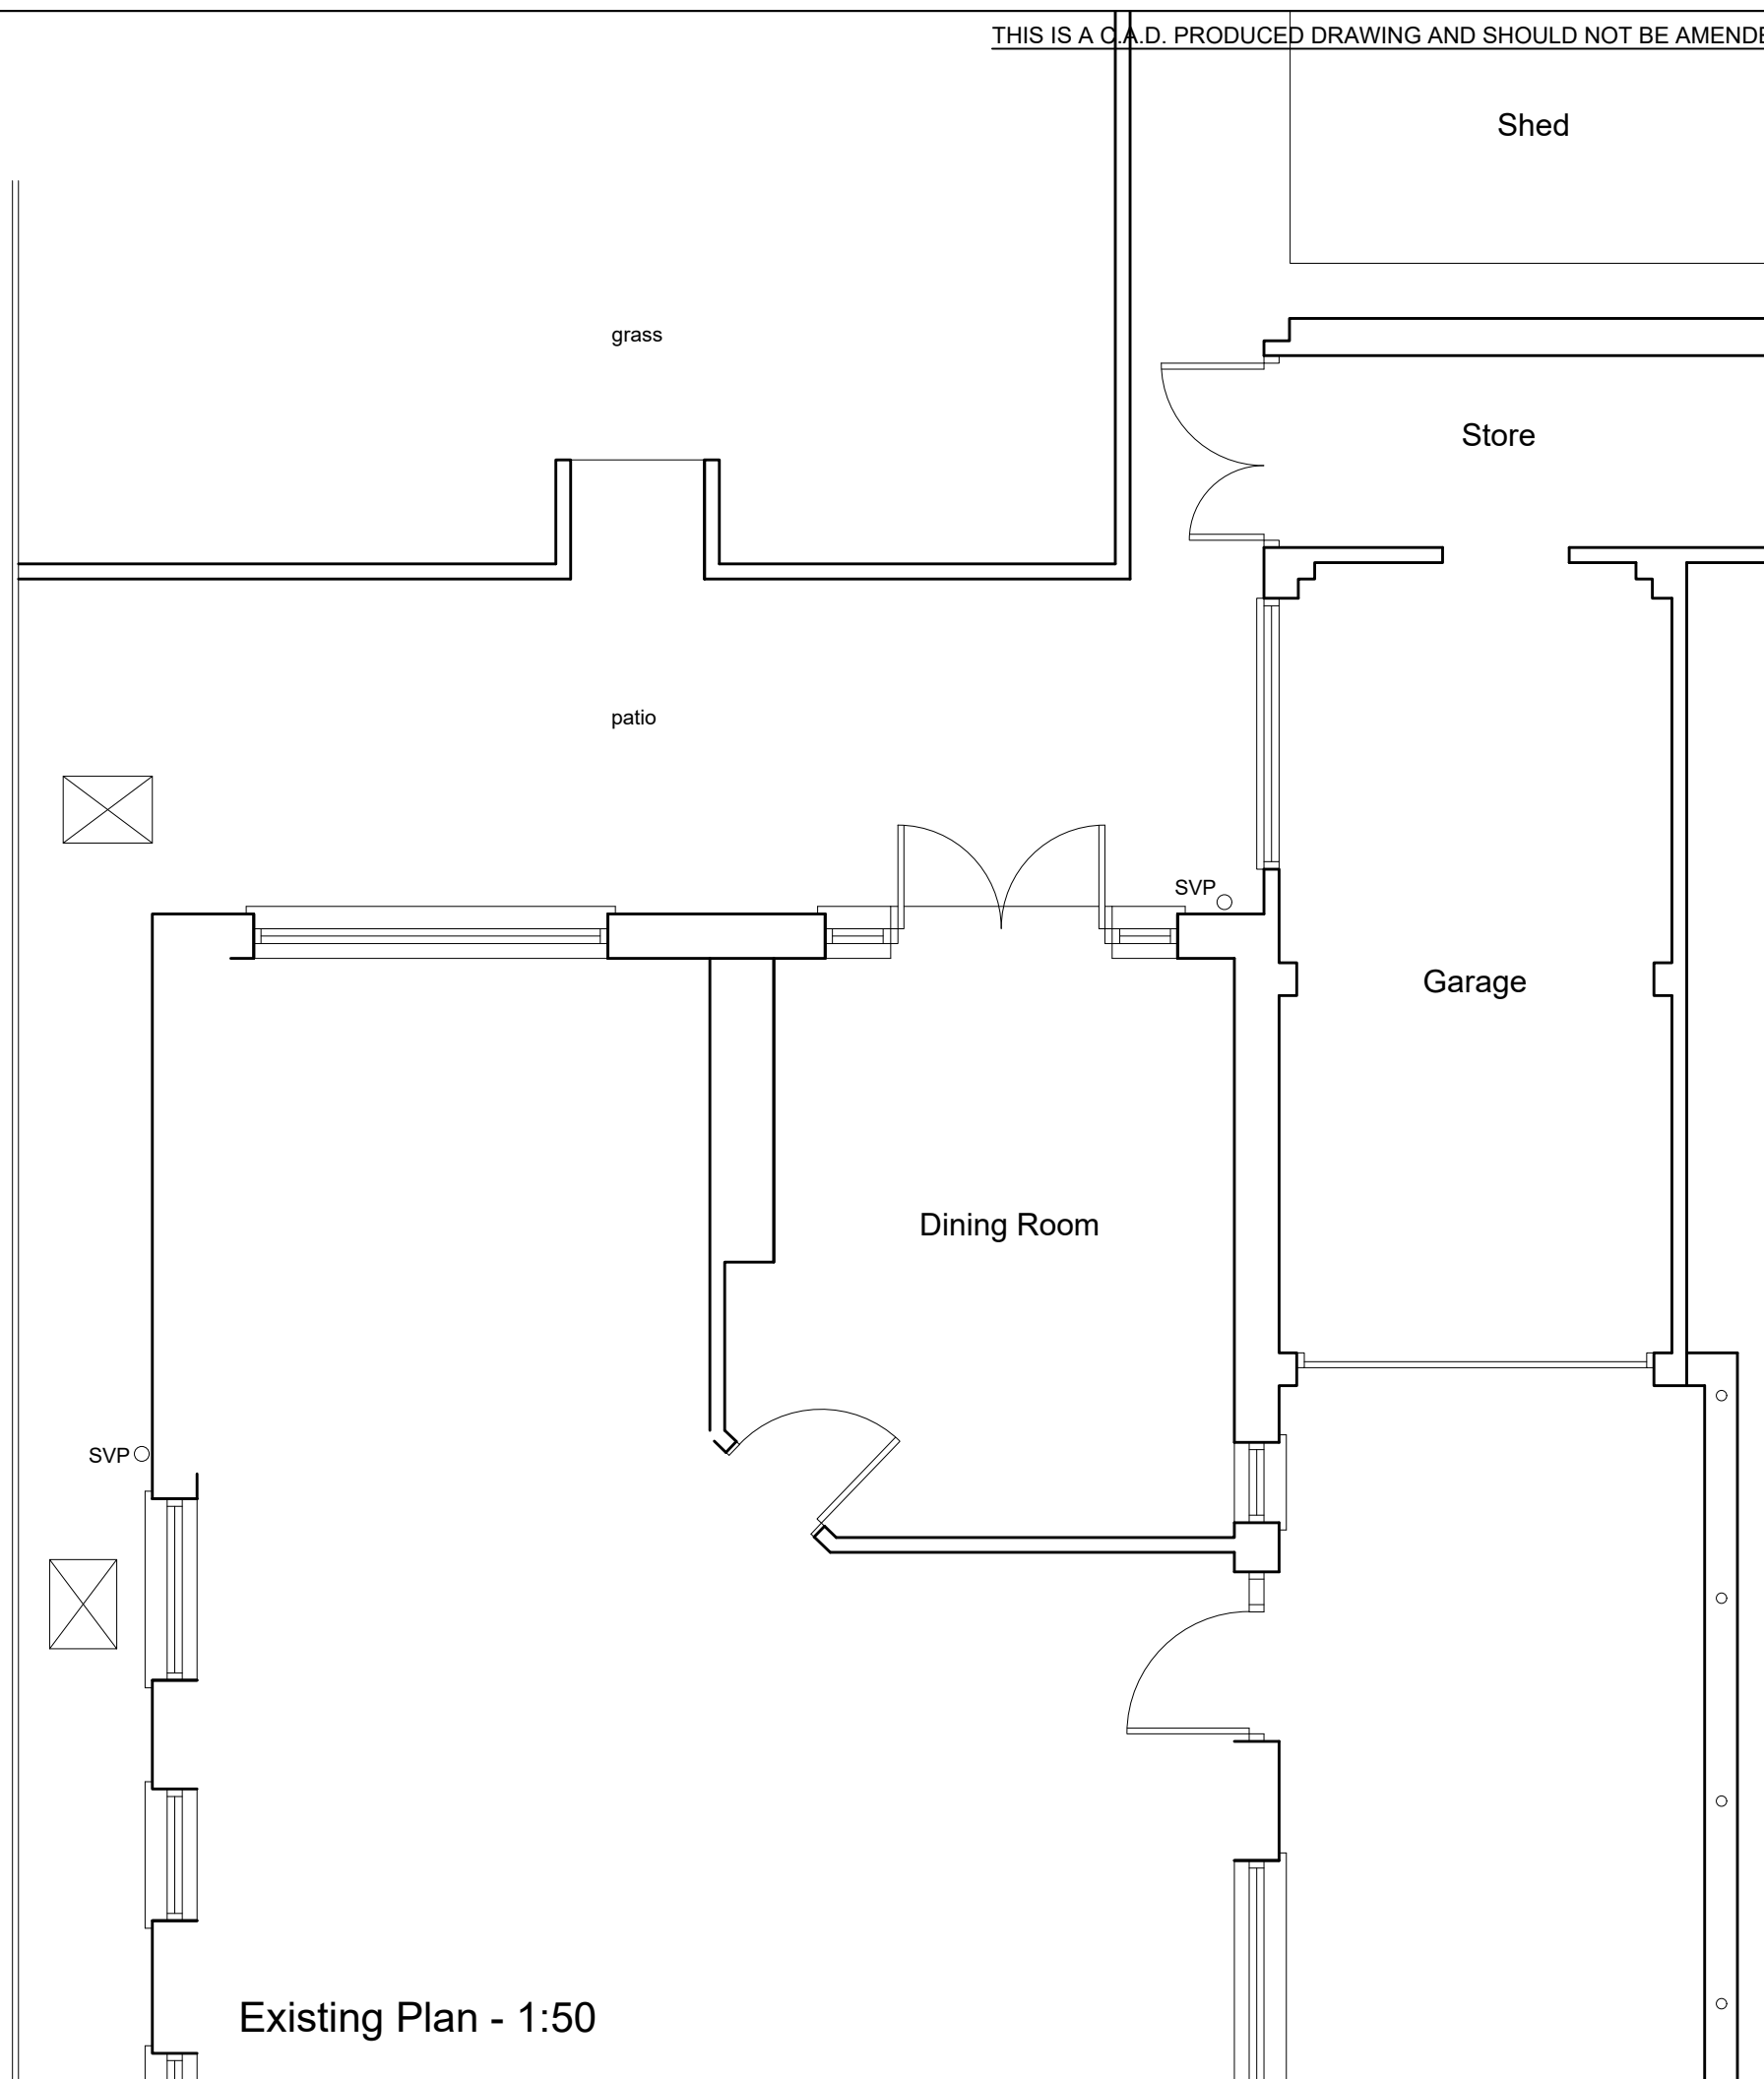

Existing Plan - 1:50

Rev	Details	Dr	Date
		Cyngor Castell-nedd Port Talbot Neath Port Talbot Council	
Cyngor Castell-nedd Port Talbot Neath Port Talbot Council Social Services, Health and Housing Housing Renewal and Adaptations Service Civic Centre Neath SA11 3QZ			
Project	21 Maes Mawr Road Crynant Neath Bedroom Extension Existing & Location Plans		
Drawing	IG	Checked	Approved
Date	Sep 23	Date	Date
Scales	1:50 or as shown		
Drawing No.			