




- 1 All dimensions in millimetres unless otherwise stated.
- 2 Do not scale off drawing. All dimensions to be checked on site.

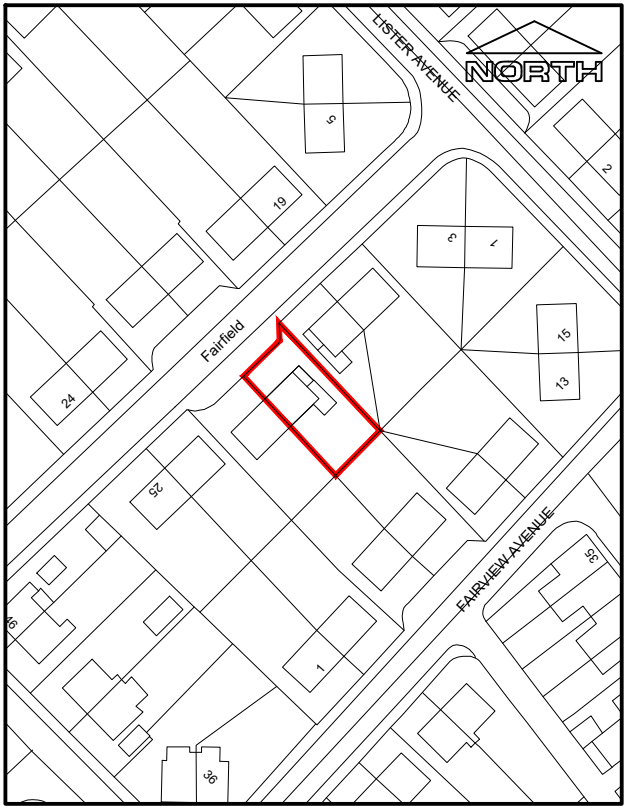

Site Location Plan - 1:1250

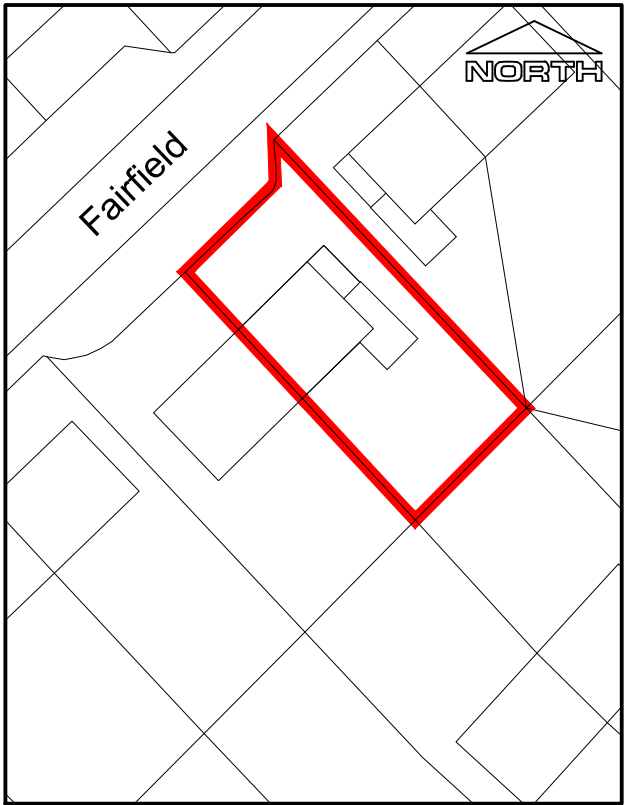

Site Plan - 1:500

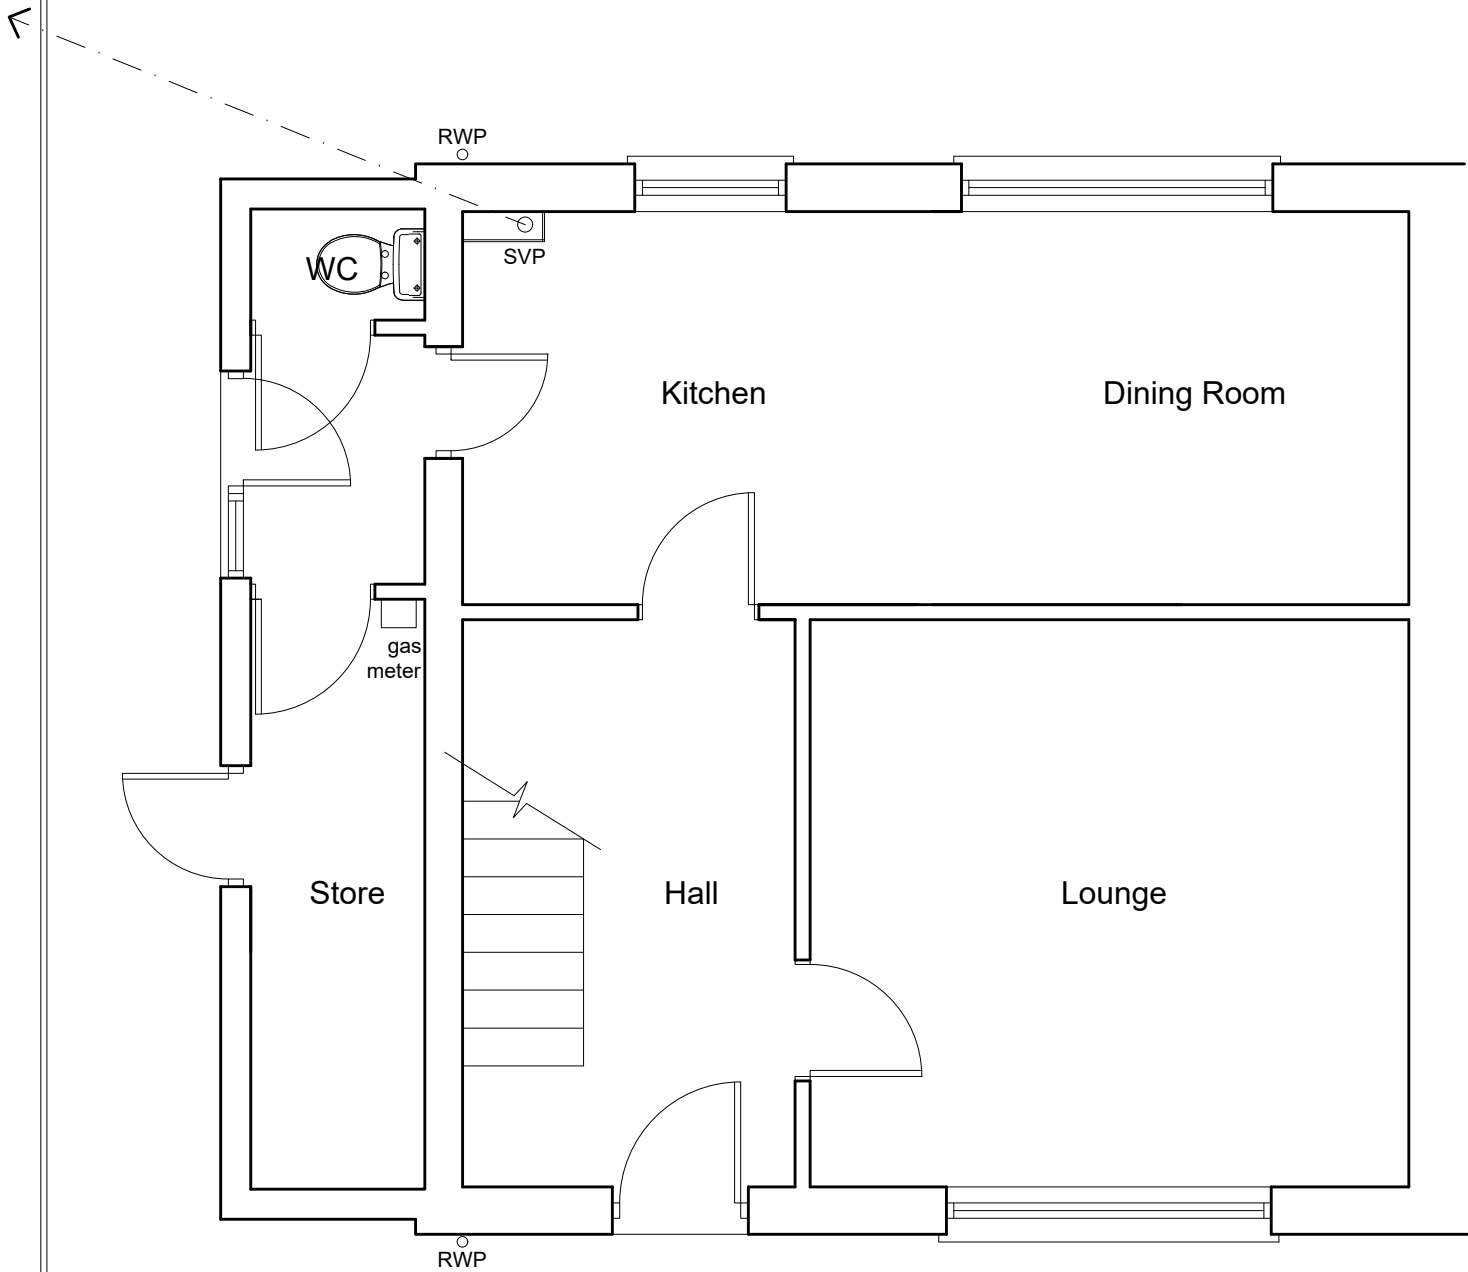

Existing Plan - 1:50

Rev	Details	Dr	Date
 Cyngor Castell-nedd Port Talbot Neath Port Talbot Council Cyngor Castell-nedd Port Talbot Neath Port Talbot Council Social Services, Health and Housing Housing Renewal and Adaptations Service Civic Centre Neath SA11 3QZ			
Project 8 Fairfield Port Talbot Shower Room Extension Existing & Location Plans			
Drawn	DB	Checked	Approved
Date	7/2/22	Date	Date
Scales 1:50 or as shown			
Drawing No. NPT5259/01			