


- 1 All dimensions in millimetres unless otherwise stated.
2 Do not scale off drawing. All dimensions to be checked on site.

Proposed Finishes

Walls: Rendered to match existing
Roof: Concrete interlocking tiles
Windows: white PVCu to match existing
Fascia, soffit & RWG's: white PVCu to match existing

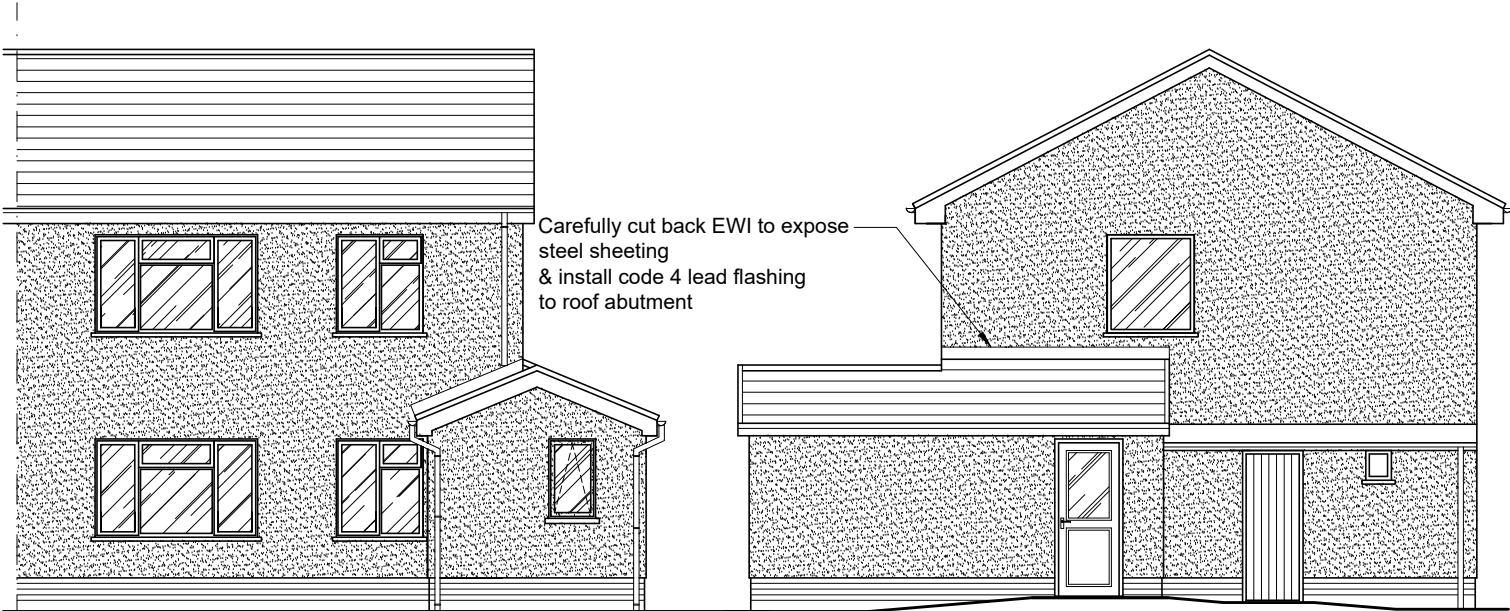


Proposed Side Elevation

Proposed Rear Elevation


Proposed Side Elevation



Proposed Front Elevation

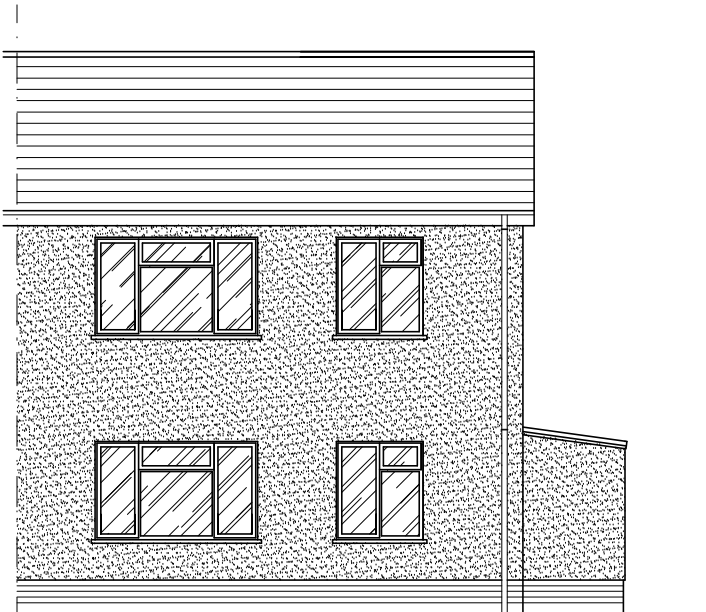

Existing Rear Elevation

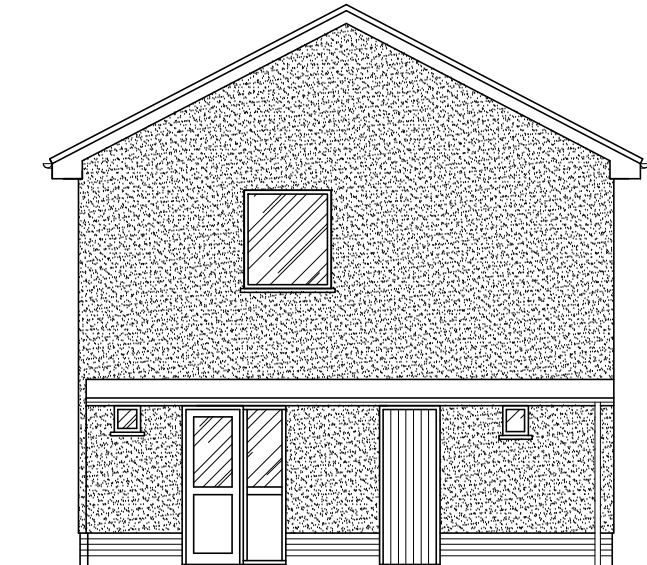

Existing Side Elevation



Existing Front Elevation

Rev	Details	Dr	Date
 Cyngor Castell-nedd Port Talbot Neath Port Talbot Council			
Cyngor Castell-nedd Port Talbot Neath Port Talbot Council Social Services, Health and Housing Housing Renewal and Adaptations Service Civic Centre Neath SA11 3QZ			
Project 8 Fairfield Port Talbot Shower Room Extension Elevations			
Drawn	DB	Checked	Approved
Date	7/2/22	Date	Date
Scales	1:100		
Drawing No.		NPT5259/03	