


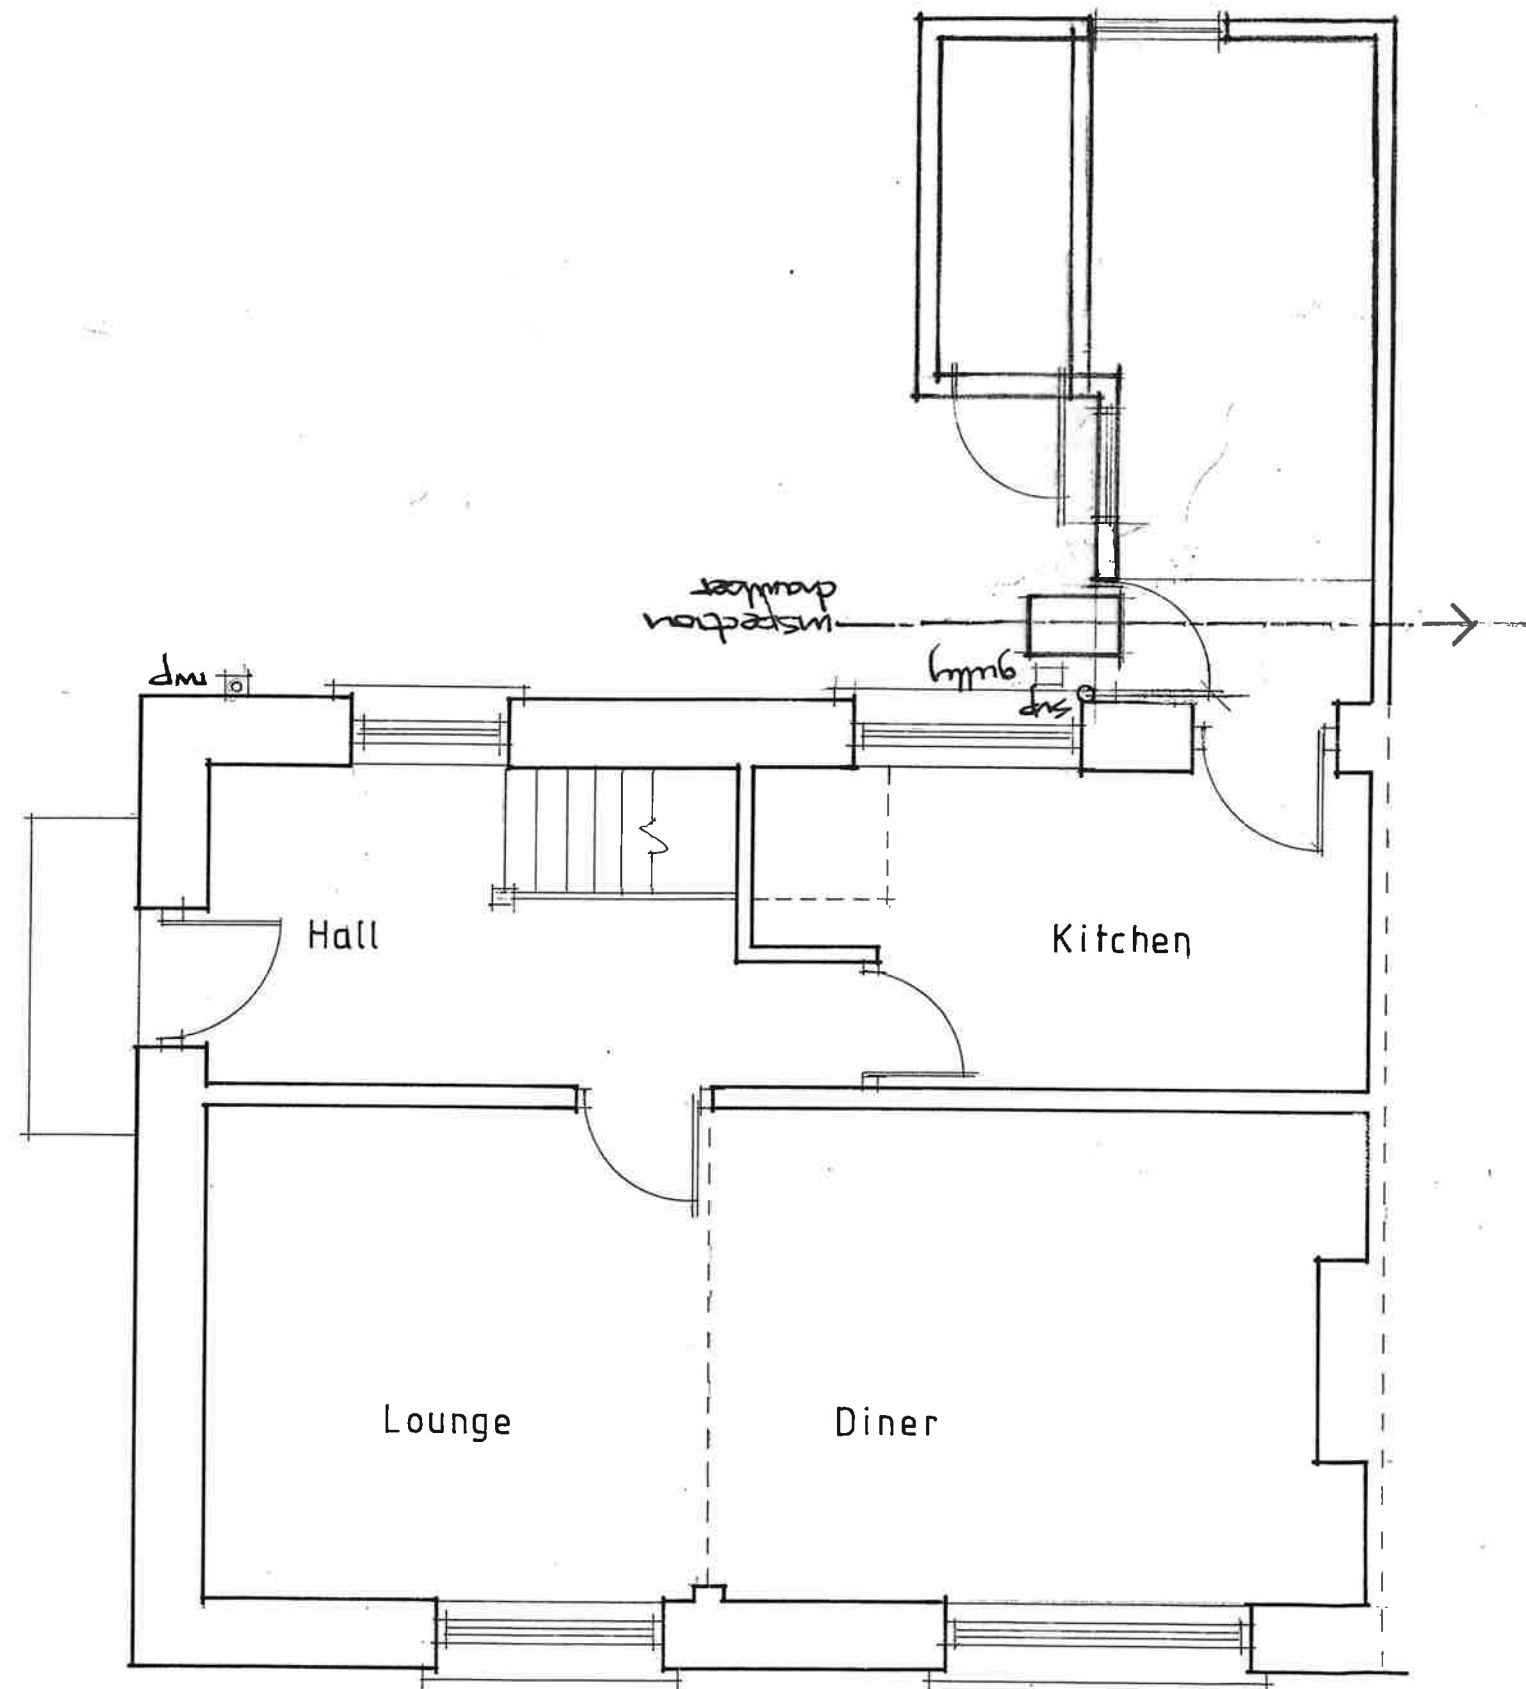

GROUND FLOOR PLAN

Fine Line Architectural Services Ltd.			Client Mrs K Hill		
30 Pond Mawr Garth Maesteg Bridgend CF34 0SX			Project 23 Western Avenue, Sandfields, Port Talbot.		
			Drawing Title Existing Ground Floor Plan		
Tel: 01656 732042 Email: fineline248@googlemail.com			Date October. 2023	Scale 1:50.	Drawing No. 23WesternAvenue/WD/01