




Reproduced from an Ordnance Survey map with the permission of the
Controller of Her Majesty's Stationary Office.
©Crown Copyright. All rights reserved.

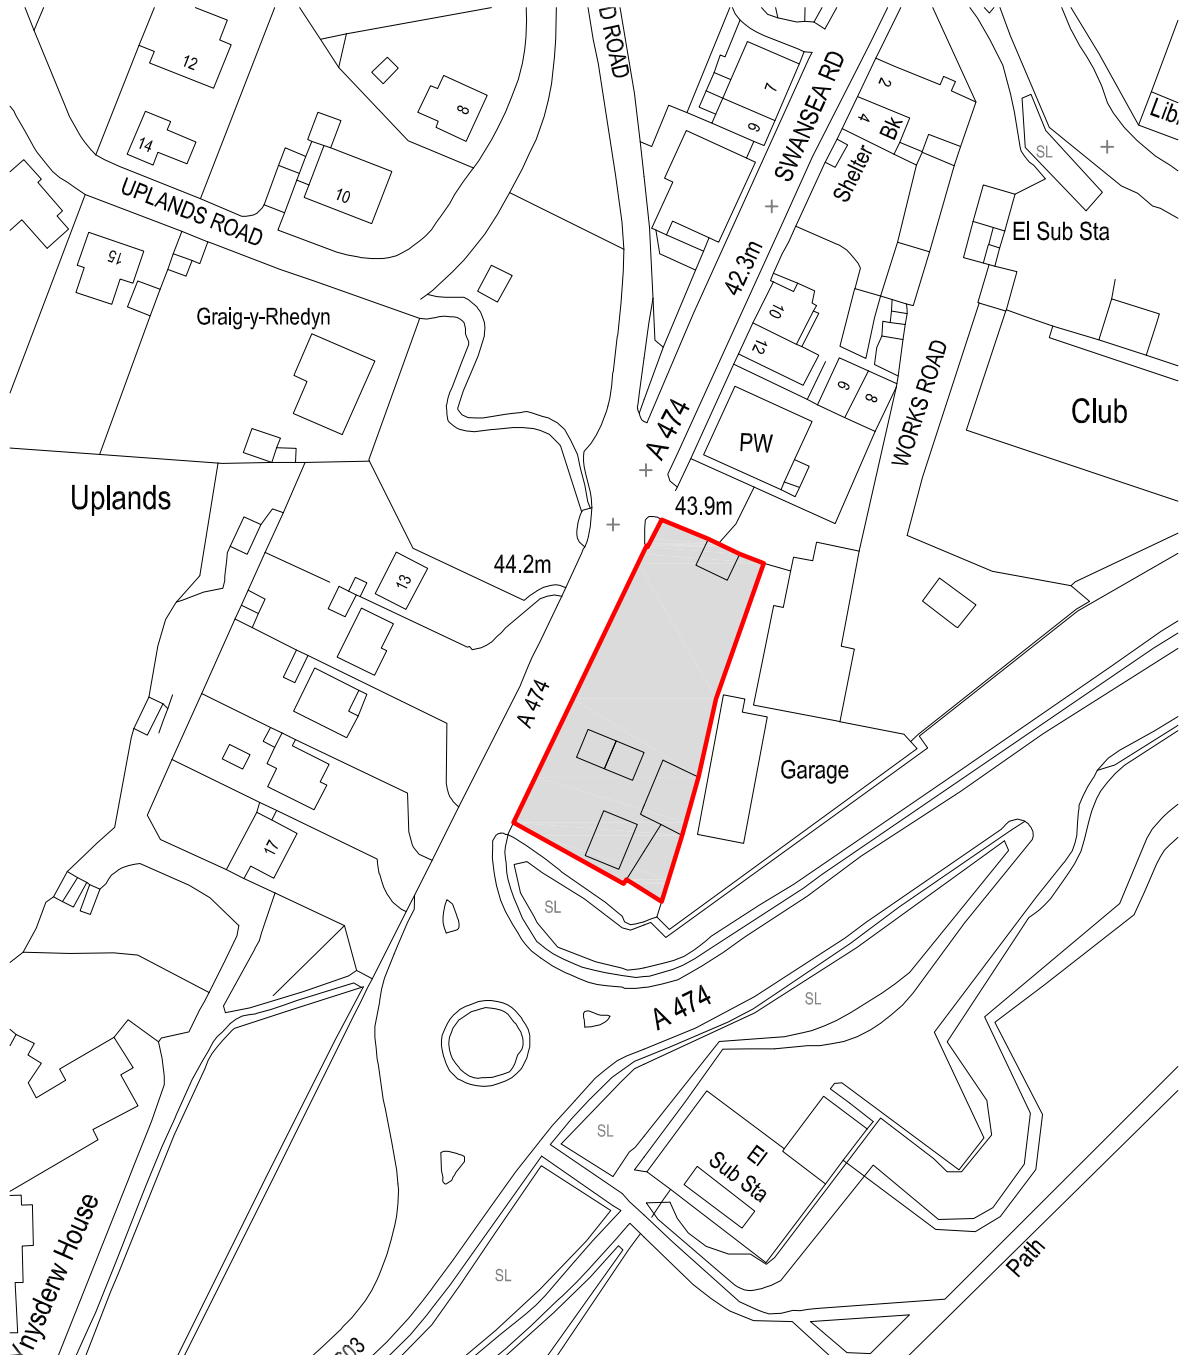

PROPOSED SITE PLAN
Scale 1:1250



Cwm Planning & Design Ltd.
(architectural and Draughting Services)

Client:

Mr. M. Watts

Project Title:

**RETENTION OF EXISTING CAR
WASH FACILITY
& ERECTION NEW CAR PORT**
at Swansea Road,
Pontardawe
Swansea,
SA8 4AF

General Notes:

1. Do not scale from this drawing, take figured
dimensions only.
2. Dimensions are in millimeters unless otherwise
stated.

Drawing Issue:

PLANNING

Drawing Title:

SITE LOCATION PLAN

Drawing No: CPD-001

Revision:

Date: 04-10-2023

Revised:

Scale(s): 1:1250

Paper Size: **A4**