




Reproduced from an Ordnance Survey map with the permission of the Controller of Her Majesty's Stationary Office.
© Crown Copyright. All rights reserved.



EXISTING SITE PLAN
Scale 1:250



Reproduced from an Ordnance Survey map with the permission of the Controller of Her Majesty's Stationary Office.
© Crown Copyright. All rights reserved.

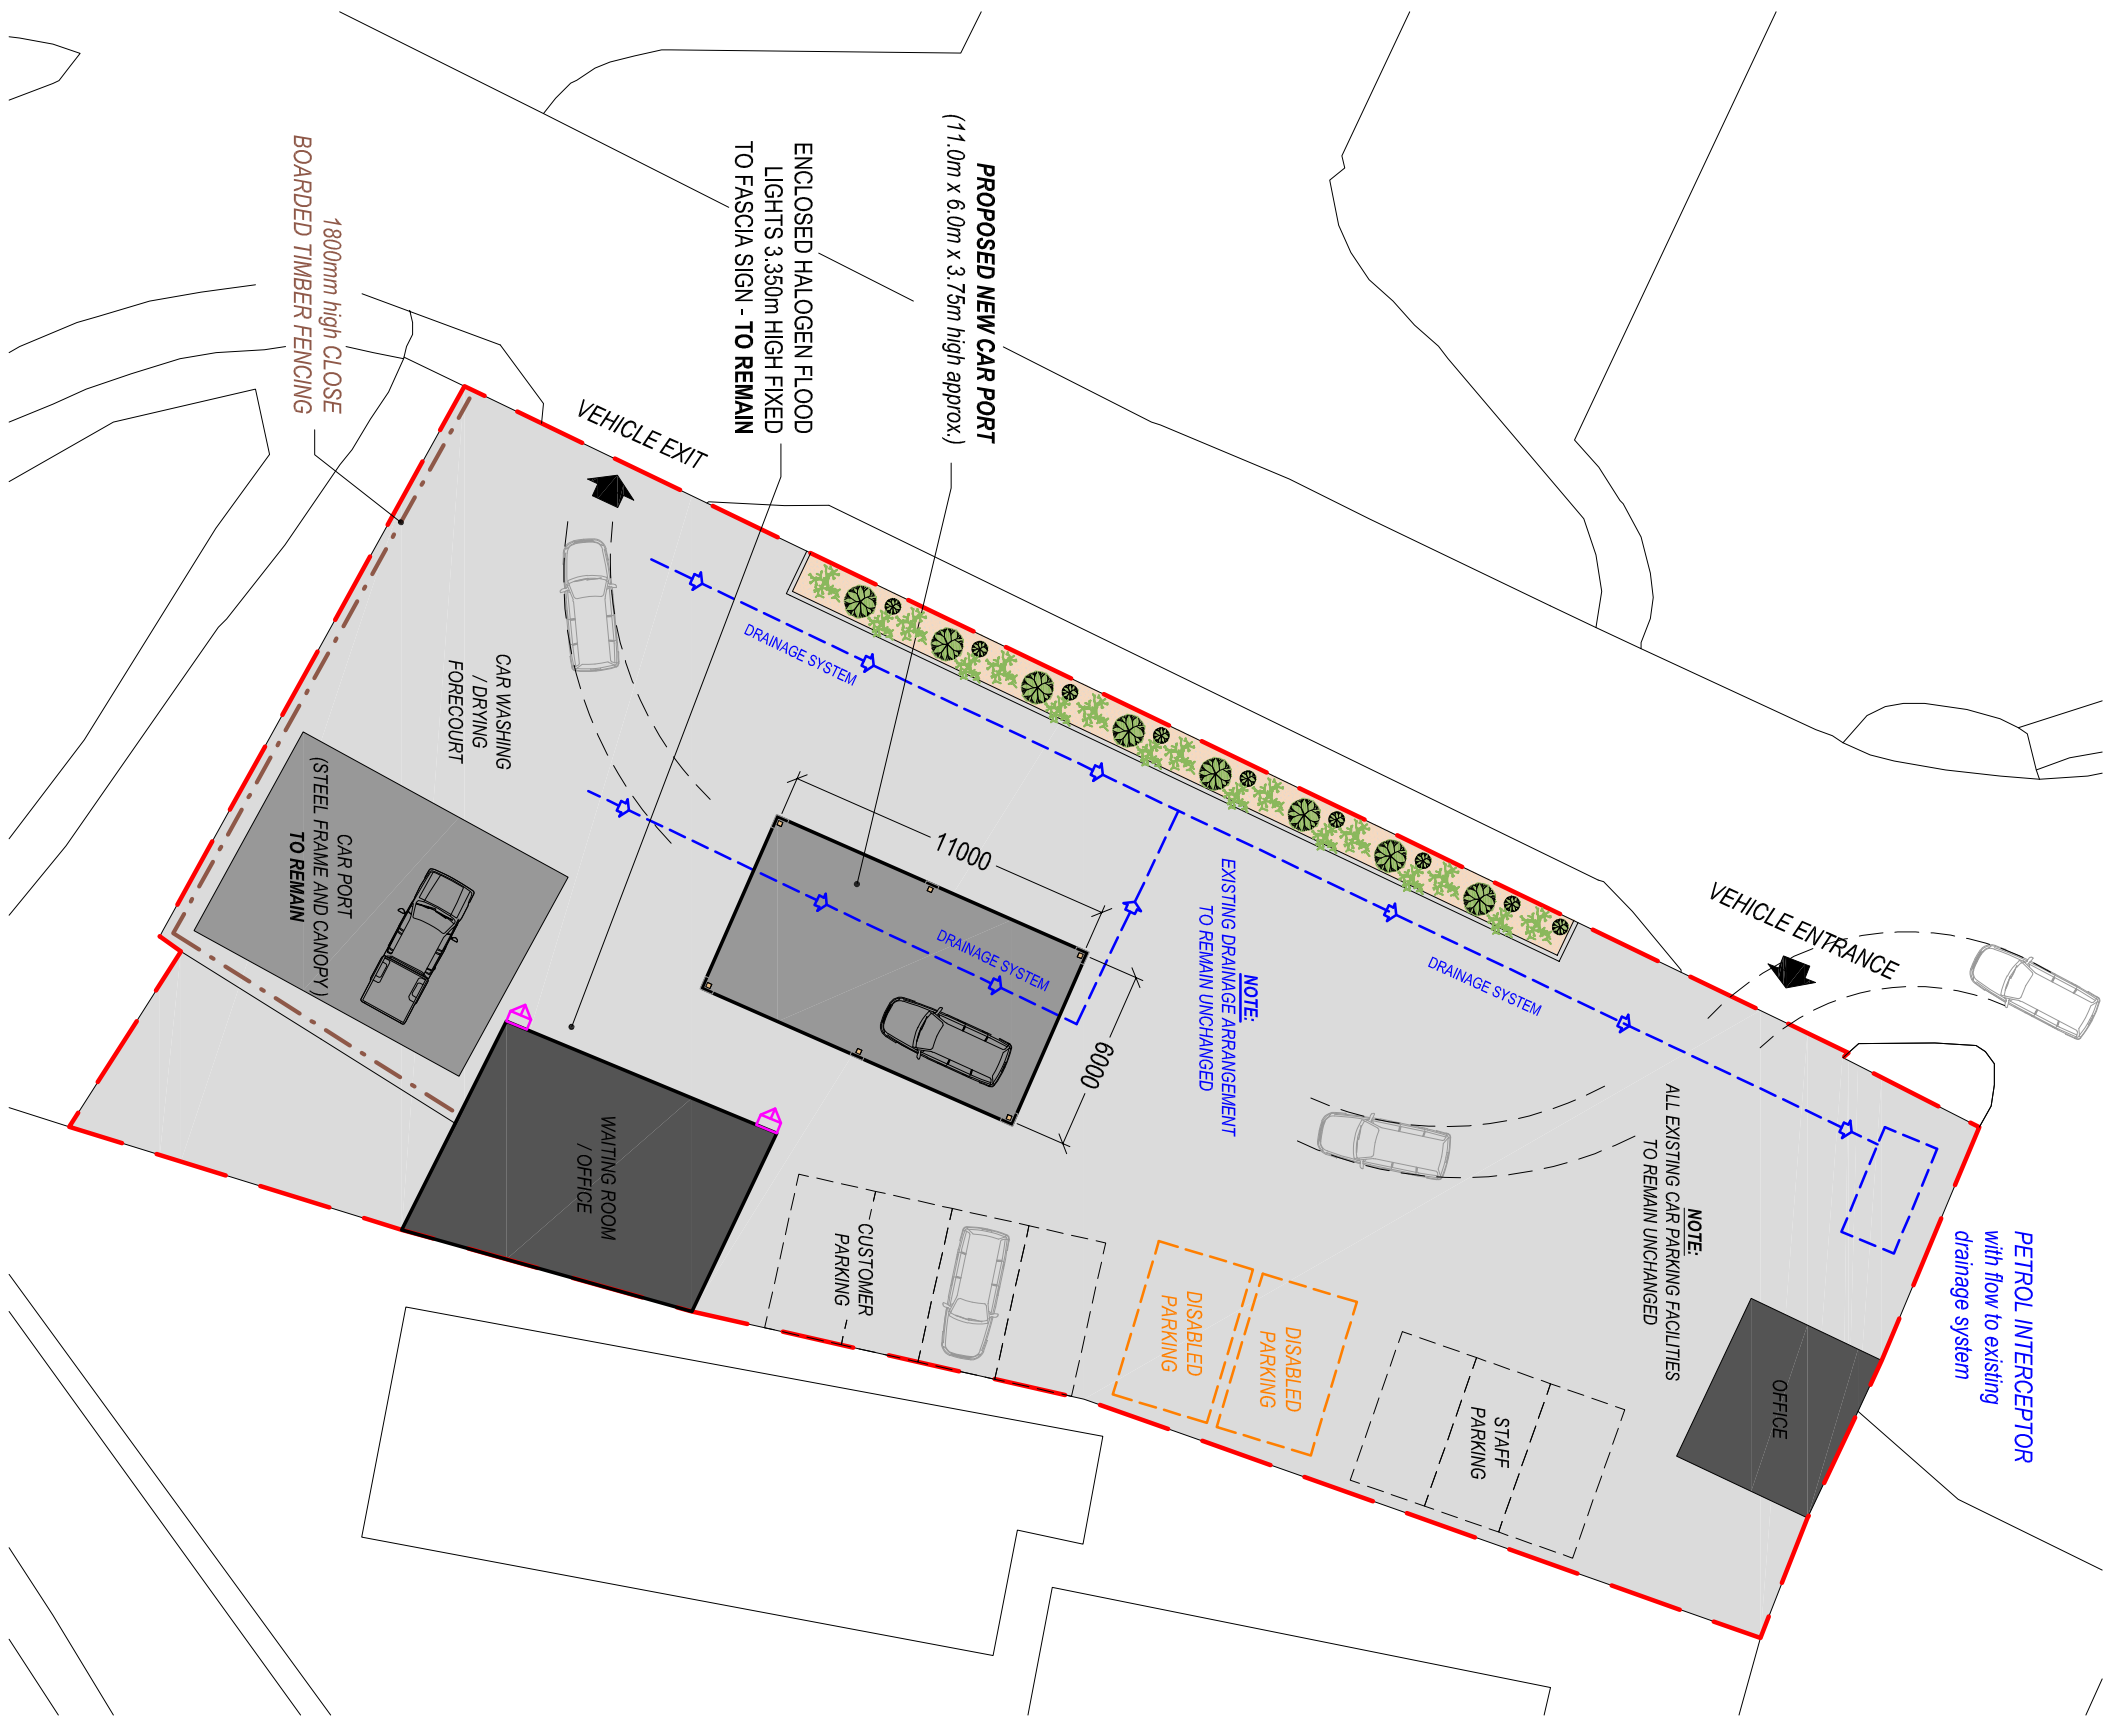

PROPOSED SITE PLAN
Scale 1:250



IMAGE SHOWS FLOODLIGHT -
150 Watt Tungsten Halogen
(mounted at high level to Signage
/ fascia)

Client:	Mr. M. Watts
Project Title:	RETENTION OF EXISTING CAR WASH FACILITY & ERECTION NEW CAR PORT at Swansea Road, Portlandawe Swansea, SA8 4AF
General Notes:	1. This drawing is for the purpose of planning only. 2. It is not to be used for any other purpose without the written consent of the author. 3. The author is not responsible for any errors or omissions.
Drawing Issue:	
PLANNING	
Drawing Title:	EXISTING & PROPOSED SITE PLANS
Drawing No:	CPD-002
Date:	04-10-2023
Scale(s):	1:250
Page:	02 of 02
Sheet:	A2
 Cwm Planning & Design Ltd. (architectural and draughting services)	