
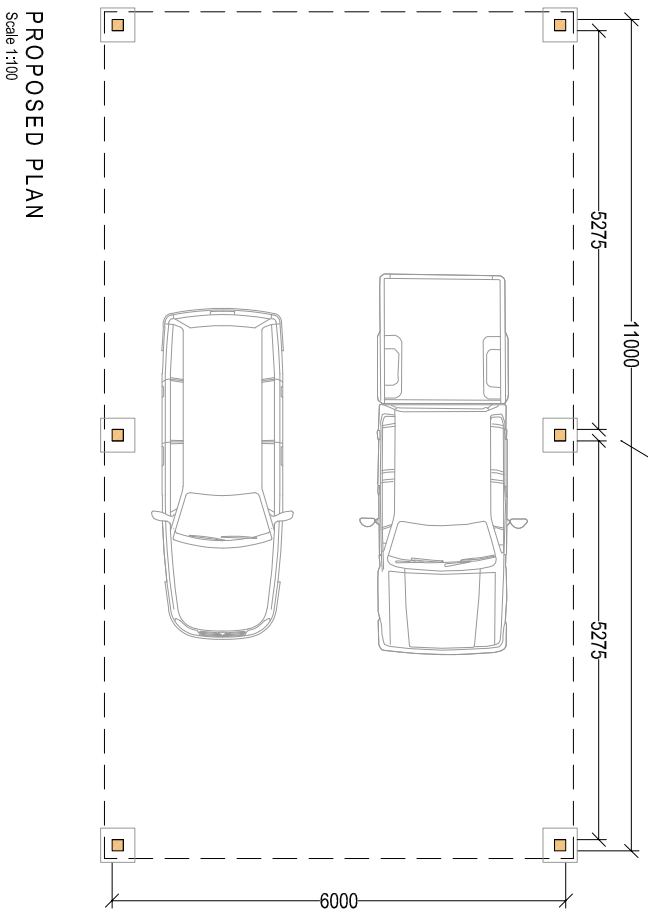
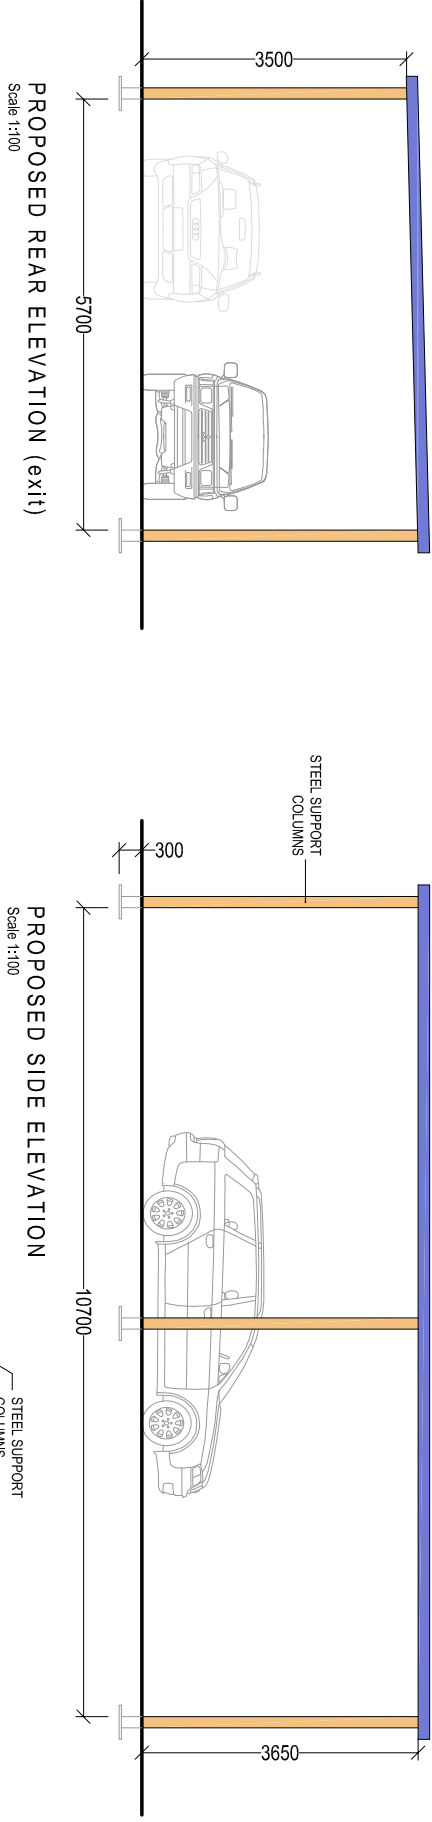


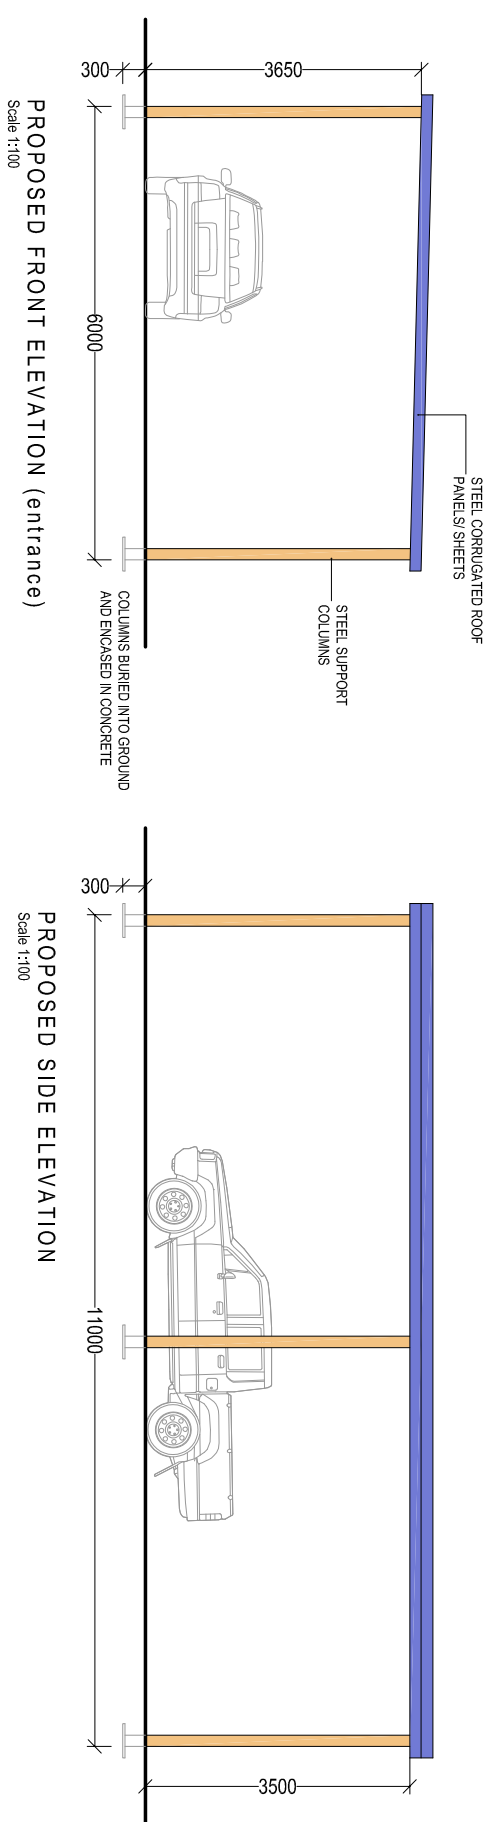

Client:

Mr. M. Watts

Project Title:

RETENTION OF EXISTING CAR WASH FACILITY & ERECTION NEW CAR PORT at Swansea Road, Pontardawe Swansea, SA8 4AF

General Notes:

1. Draw and scale from this drawing. Take figures from drawings only.
2. Dimensions are in millimetres unless otherwise stated.

Drawing Issue:

PLANNING

Drawing Title:

PROPOSED ELEVATIONS & FLOOR PLANS

Drawing No:

CPD-003

Revision:

Date:

04-10-2023

Revised:

Scale(s):

1:100

Paper Size:

A3



Cwm Planning & Design Ltd.
(architectural and Draughting Services)