



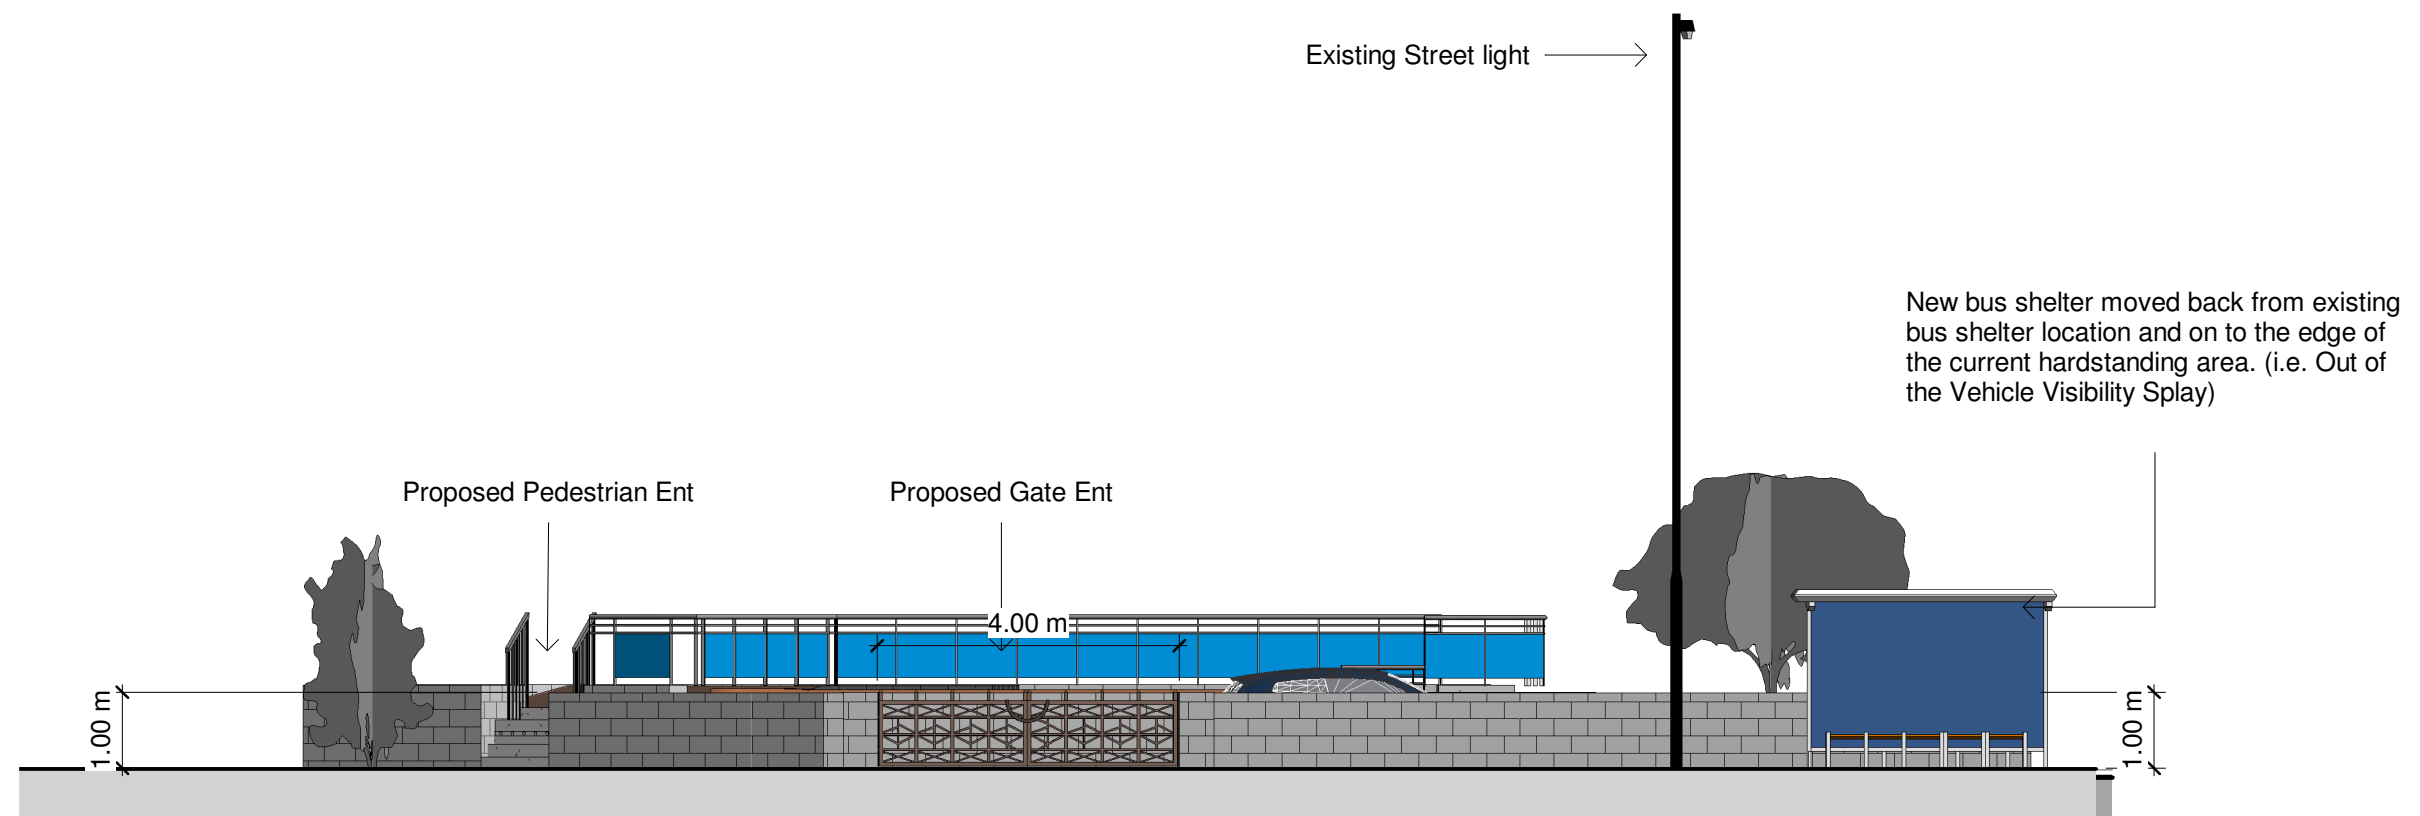

Front Elevation

1 : 100

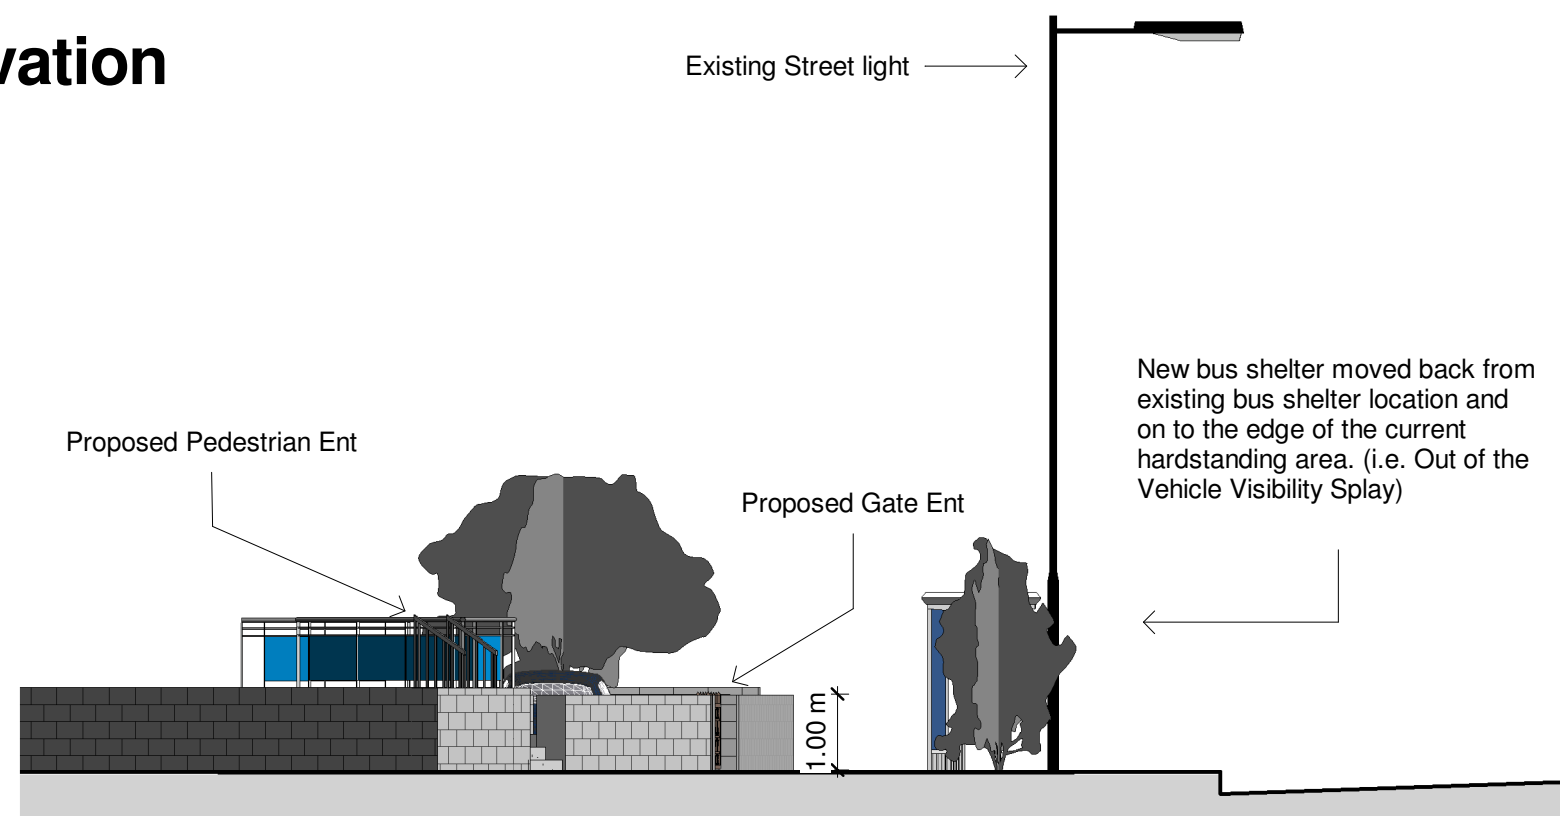

Left Elevation

1 : 100

	No.	Description	Date	 www.ccs-solutions.co.uk				PROJECT		CLIENT		
								7 Tyla Moes		Ms Lauren Evans		
				CODE	STATUS	SUITABILITY DESCRIPTION	PURPOSE OF ISSUE	SHEET	Proposed Elevations 1	Date	Project number	Scale (@ A3)
										12/10/2023	22102022	1 : 100
										Drawn by CCS	DRWAING NUMBER	
										Checked by Client	A301	REV