


WINDSOR ROAD

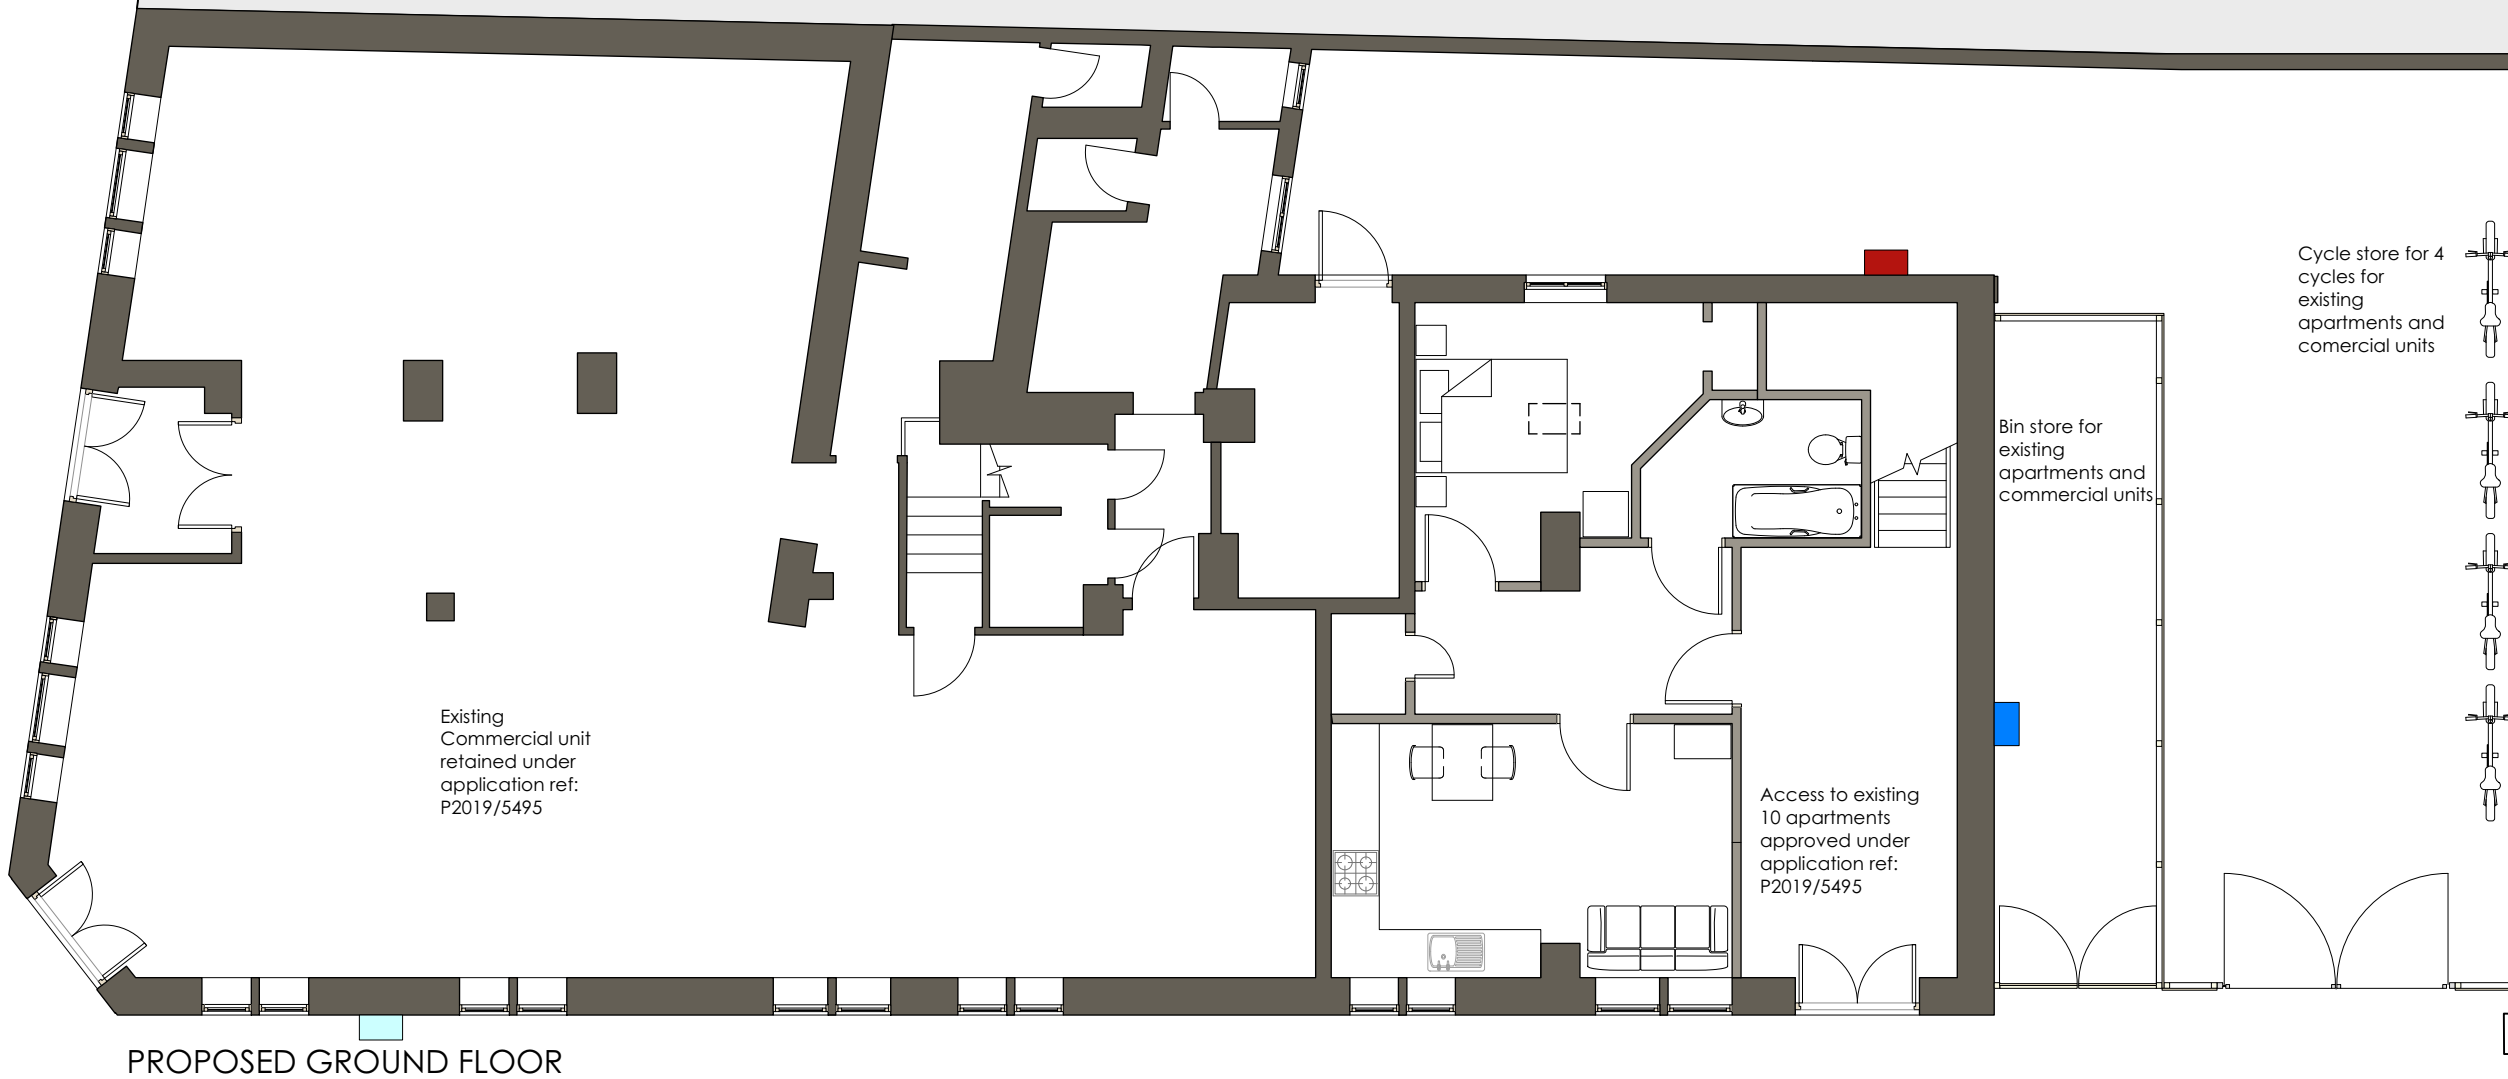

PROPOSED GROUND FLOOR



Rev B 17/07/23 Bat and bird boxes added
Rev A 31/05/23 Notes added

Kennedy James Griffiths
Chartered Architects and Project Managers
Project



Residential Development
Big Cam, Neath

10 Victoria Park Court
516 Cowbridge Road East
Cardiff
CF5 1DB
02920 545100

Title Date
Proposed Ground Floor Plan 06/04/2023

Status Scale @ A3
Planning Application 1:100

Drawing Number Revision Drawn by
1522:PL2 02 B DKB

Use figured dimensions only. Do not scale for construction purposes. This drawing is copyright

ALFRED STREET



1 No. Vivara Pro Build-in Woodstone Bat Tube



1 No. Woodstone Estella House Sparrow nest boxes.
Not to be located on a southern elevation



1 No. Schwegler 1B nest boxes with a 32mm
entrance hole

