

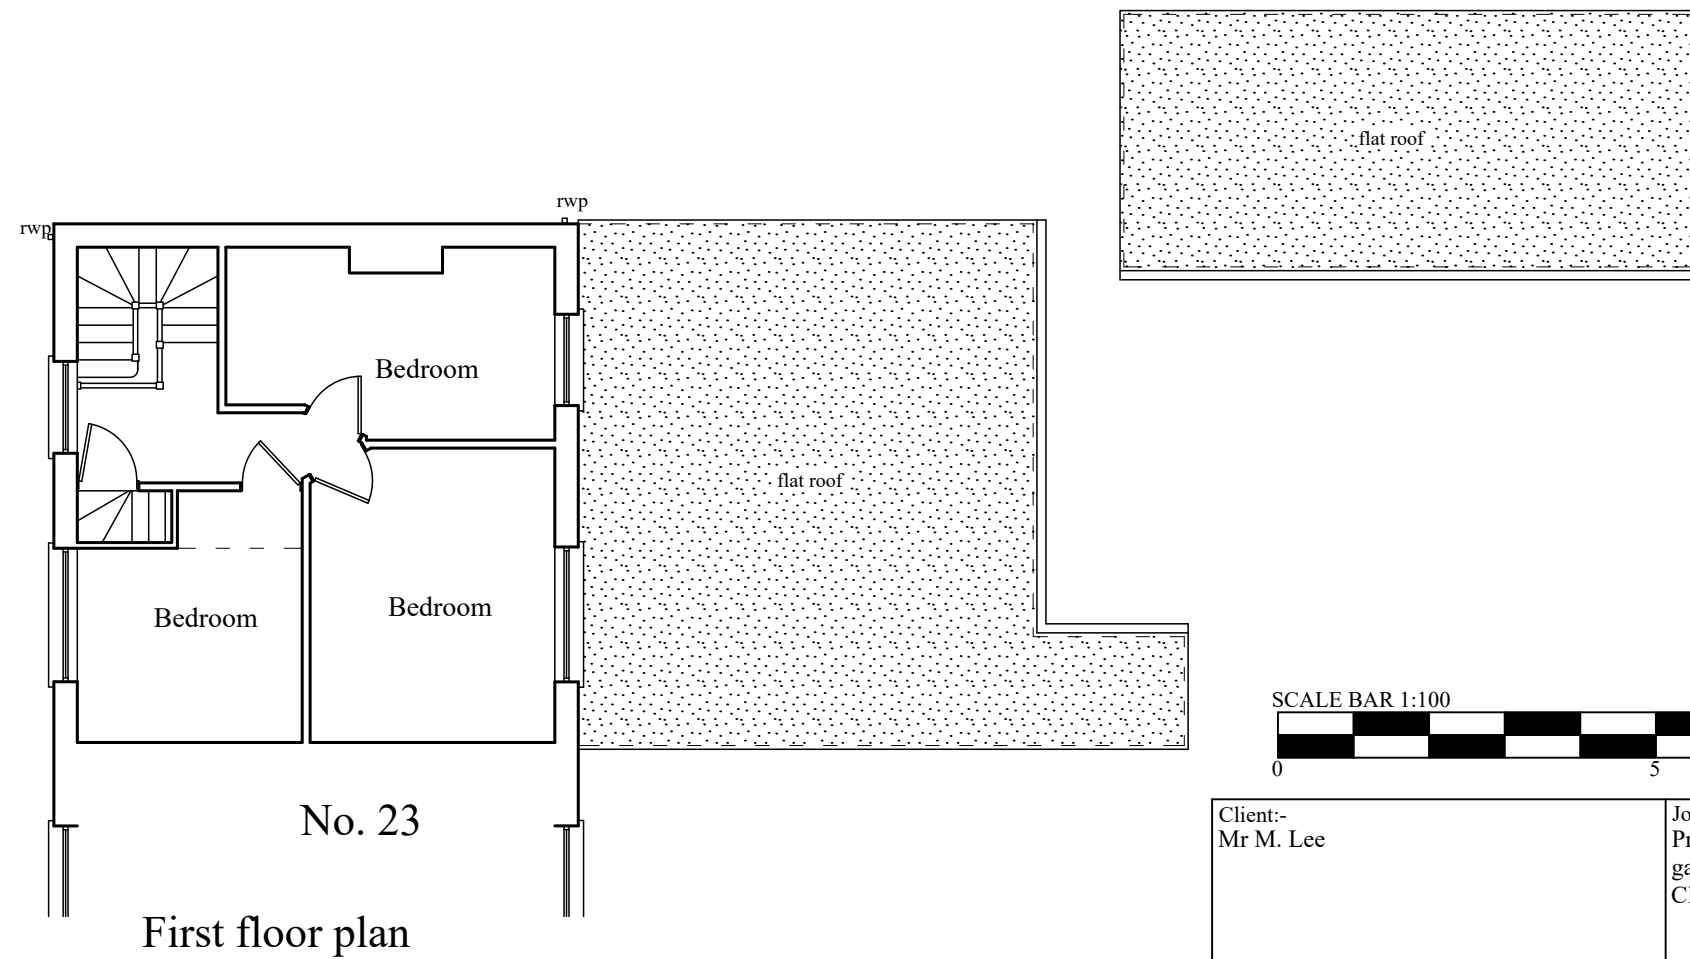


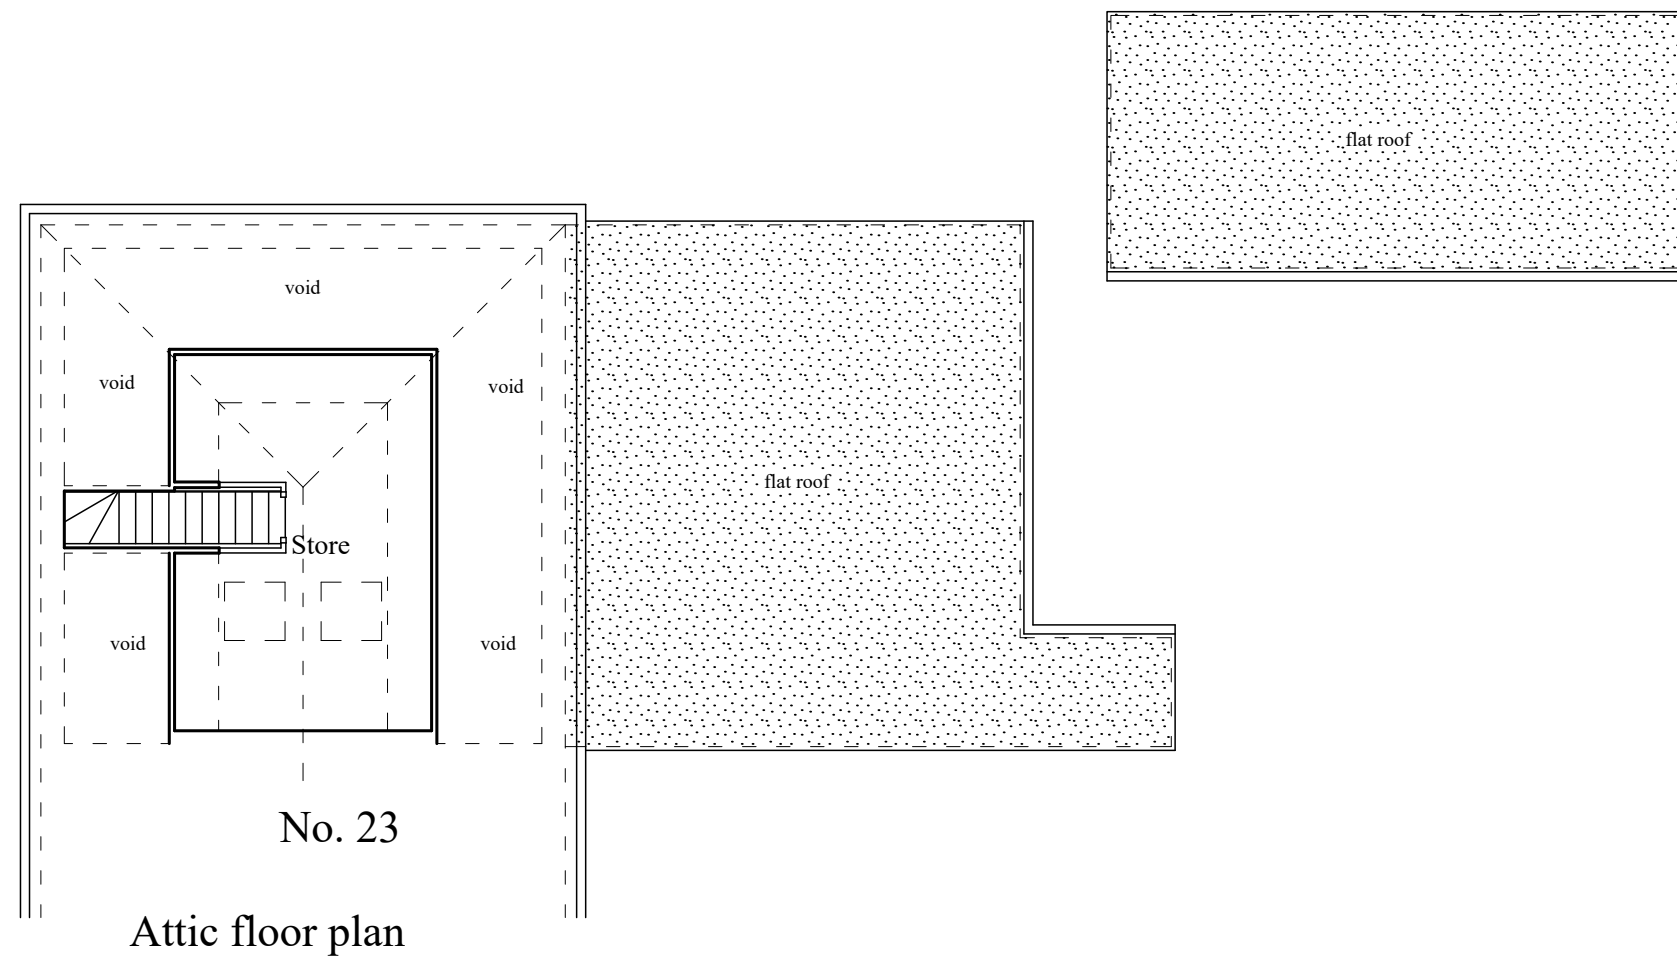

- Note:-**
- This drawing is intended for the purposes indicated only.
 - All dimensions are approximate and should be checked on site, with discrepancies reported.
 - Services searches to be obtained, prior to tendering or works commencing on site.
 - Building Regulations to be contacted to check if an application is required, and should advise the contractor accordingly.
 - A Party Wall agreement may be required with adjoining neighbours, prior to starting work.
 - CDM Regulations 2015 & Health and Safety at work act 1974 apply.

 

Client:- Mr M. Lee		Job Title :- Proposed rear extension and detached garage to 21 Lletty Dafydd, Clyne, Neath. SA11 4BG		Dwg Title:- Proposed first and attic floor plan	
Scale:- 1:100	Date :- August 2023	Stage :- Planning	Dwg No.:- P07	Rev.:- A	A3