



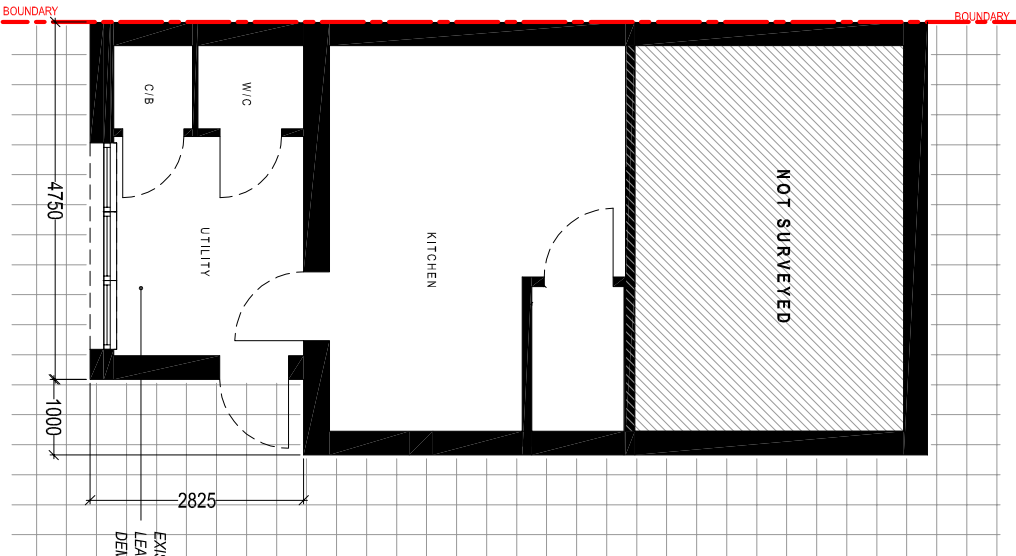

EXISTING GROUND FLOOR PLAN
Scale 1:100

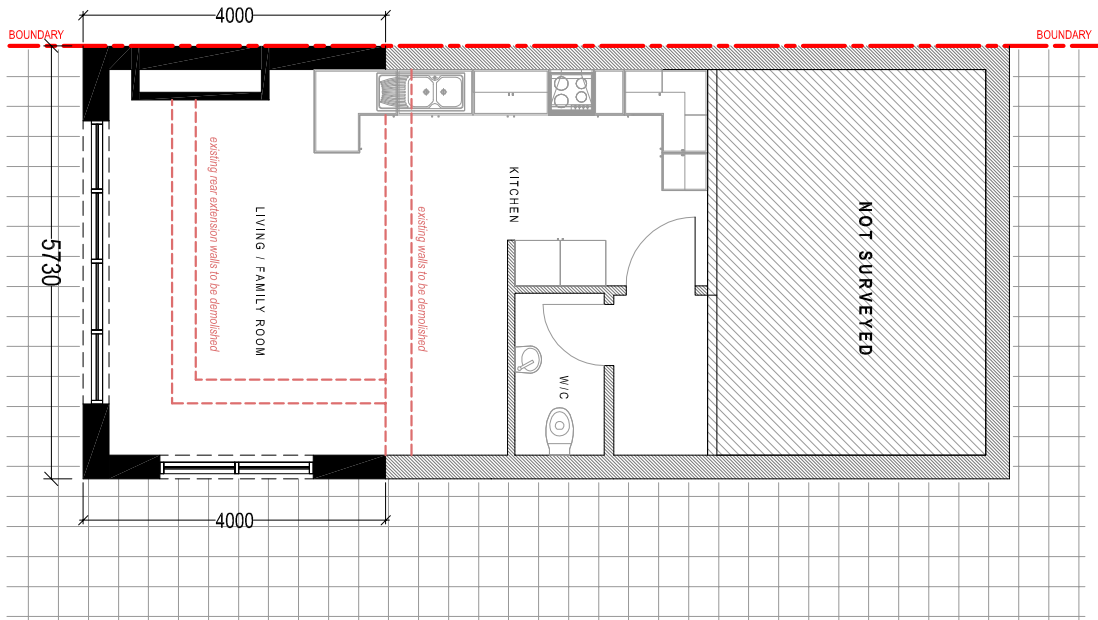

PROPOSED GROUND FLOOR PLAN
Scale 1:100

MATERIAL FINISHES:

Roof Covering:

Flat roof: Single Ply rubber membrane

Wall Covering:

Rendered Masonry (to match existing)

Windows & Doors:

uPVC Double Glazed.

Colour: TBC

Weather boarding:

uPVC bullnosed

Colour: TBC

Rainwater goods:

Plastic, universal

Colour: TBC

NOTE:


Existing Windows, Doors,

Weatherboarding and Rainwater goods to

be replaced with new, Colour: TBC



Photograph shows rear elevation showing
existing lean-to extension to be demolished

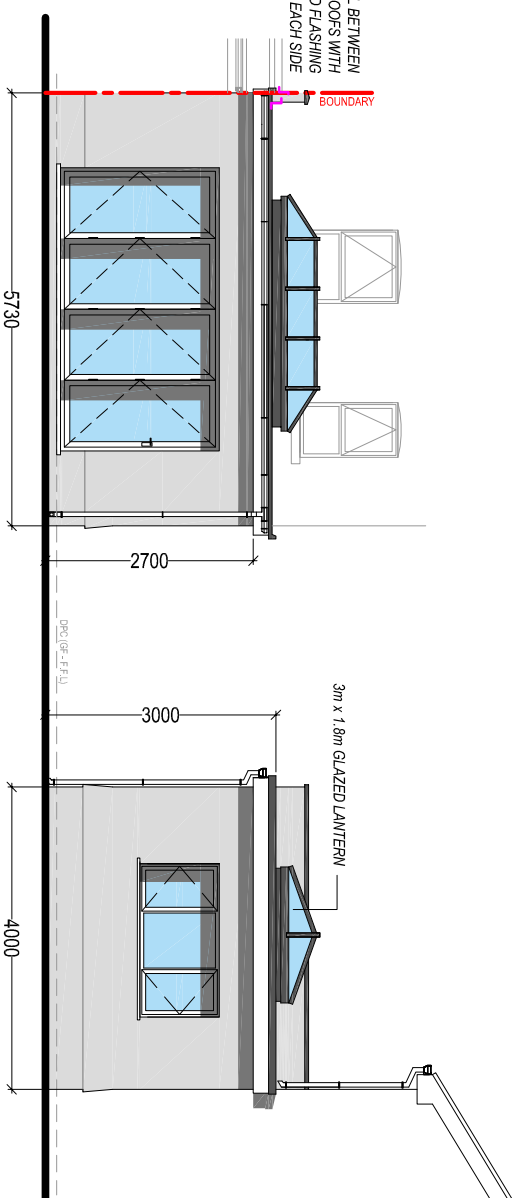

PROPOSED REAR ELEVATION
Scale 1:100

PROPOSED SIDE ELEVATION
Scale 1:100

Client:

Miss Georgia Rees
5 Pale Road
Skewen
SA10 6BW

Project Title:

SINGLE STOREY
REAR EXTENSION

General Notes:

1. Do not scale from this drawing. Take figures from notes only.
2. Dimensions are in millimetres unless otherwise stated.

Drawing Issue:

LDC

Drawing Title:

EXISTING & PROPOSED ELEVATIONS
& FLOOR PLANS

Drawing No:

Revision:

Date:

Revised:

Scale(s):

Paper Size:

A3



Cwm Planning & Design Ltd.
(architectural and Draughting Services)