



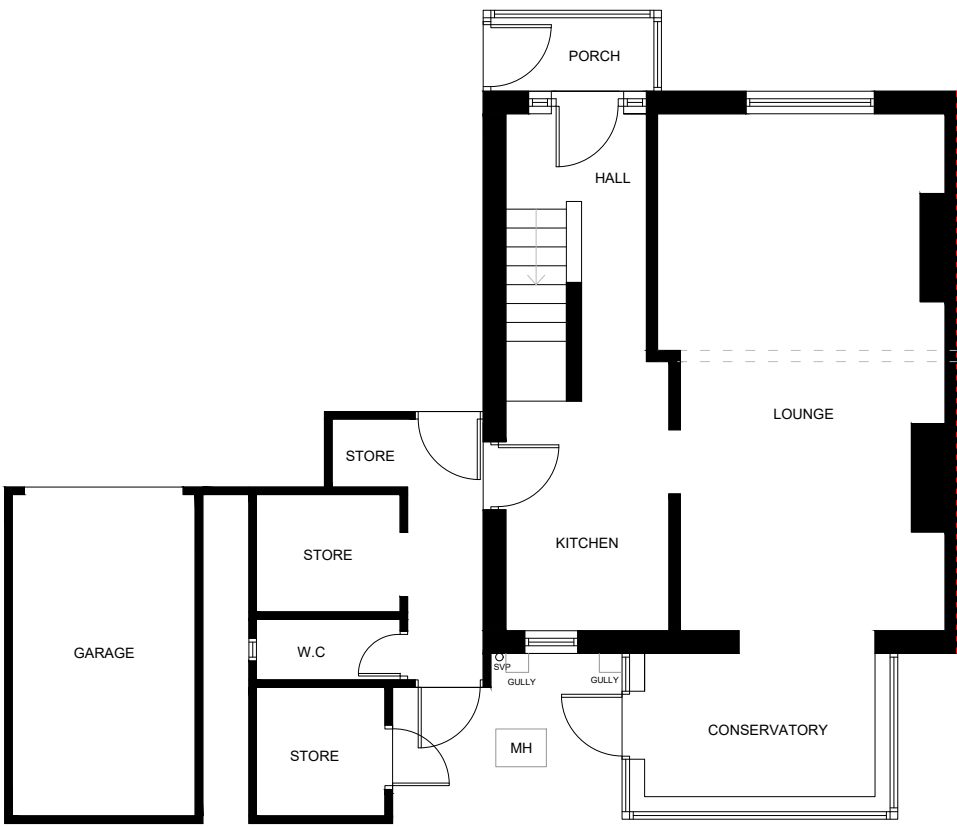


EXISTING GROUND FLOOR PLAN



EXISTING FRONT ELEVATION

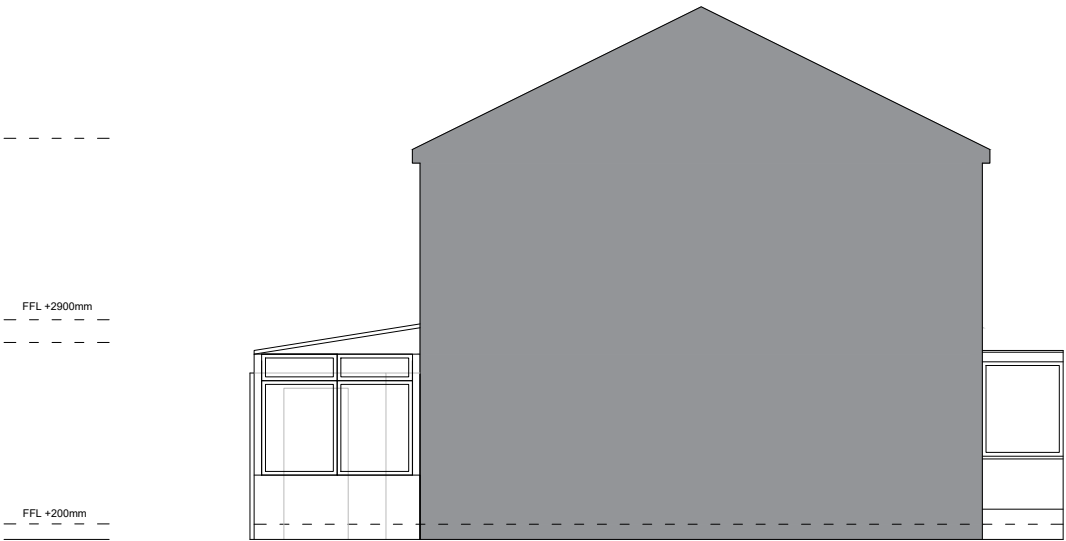


EXISTING SIDE ELEVATION

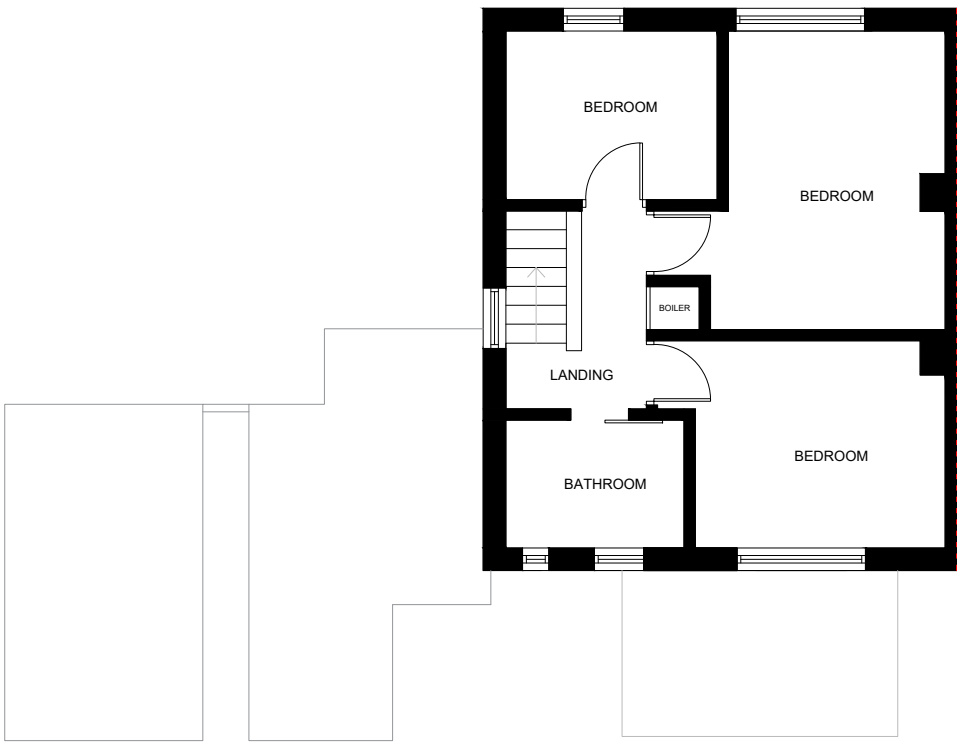

EXISTING FIRST FLOOR PLAN



EXISTING REAR ELEVATION

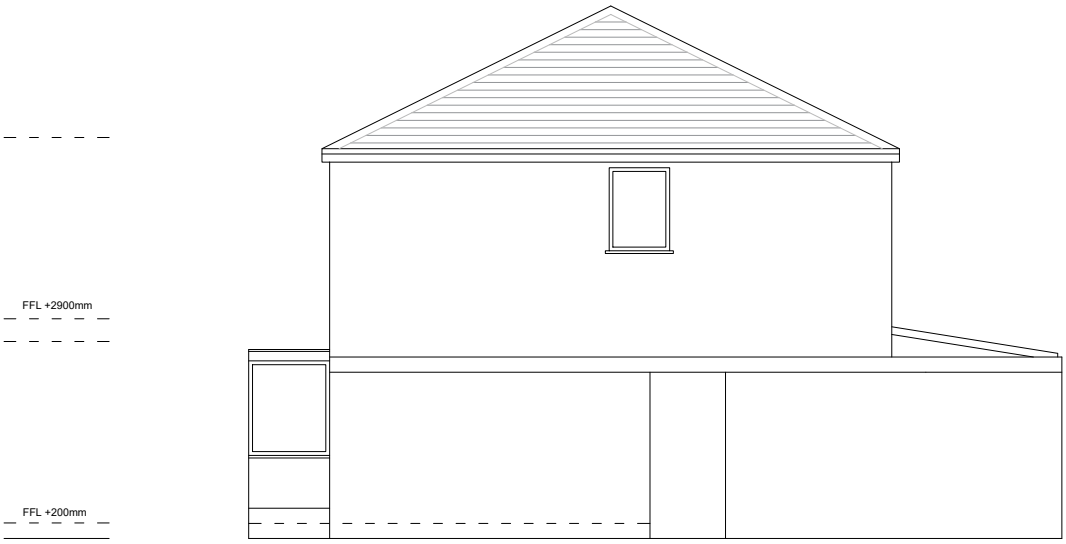

EXISTING SIDE ELEVATION



 GEVDE	
Project Title: 17 Waun Avenue, Wales - Two Storey Side and Rear Extension	
Drawing No.: 17WA1	Sheet No.: 01
Sheet Name: Existing Floor Plans & Elevations	
Notes: All dimensions to be checked on-site	
Scale: 1:100 on A2	