



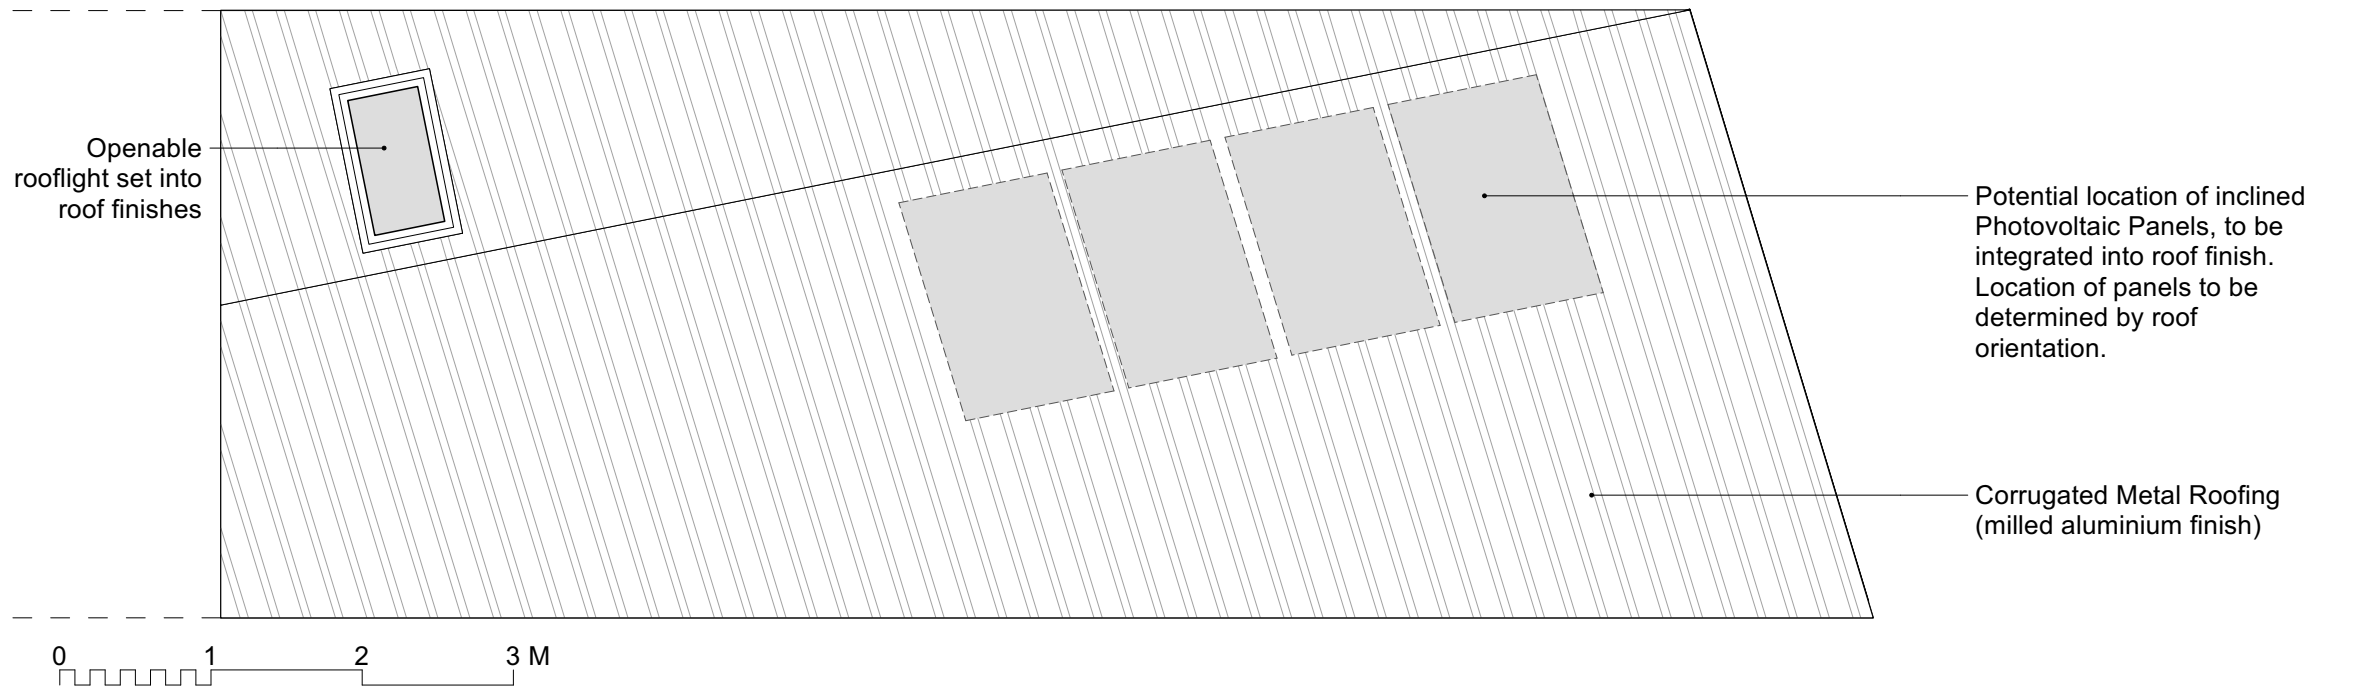

P 01313.01 CABIN TYPE B - ROOF PLAN
SCALE 1:50 @ A3

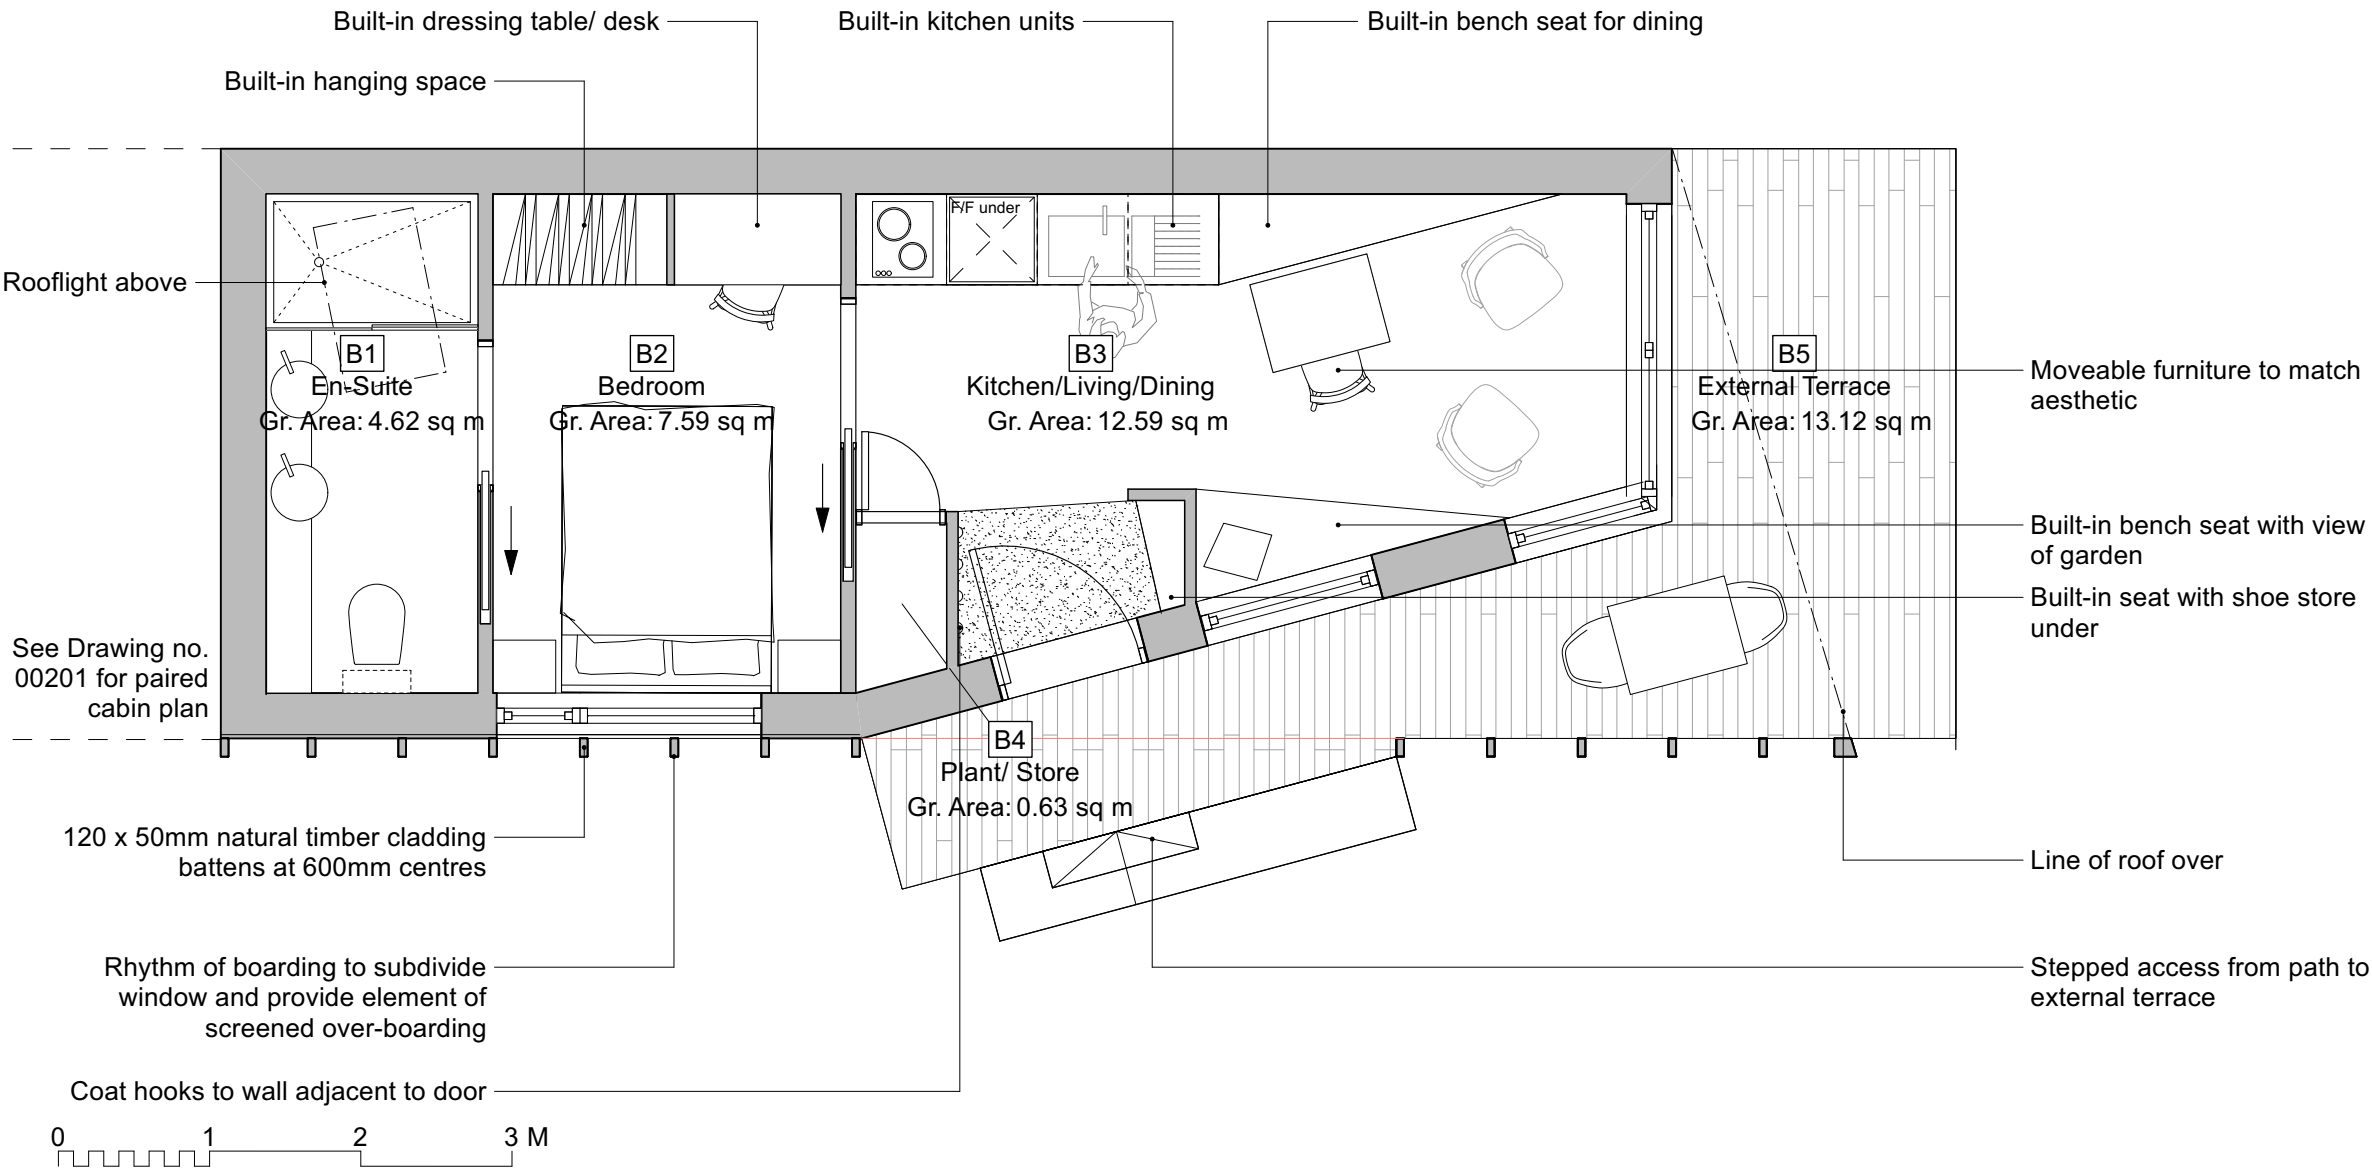

P 01313.02 CABIN TYPE B - GROUND FLOOR PLAN
SCALE 1:50 @ A3

Gnoll Park is a Grade II* registered parkland. As a consequence of this designation it is statutorily protected. Extreme care should therefore be taken not to cause any unspecified damage to any fabric or part of structures and landscape on or within the site when undertaking any construction works.

General Notes
Responsibility is not accepted for errors made by others scaling from this drawing.

All construction information should be taken from figured dimensions only. Dimensions are in millimetres unless otherwise stated.

All dimensions and conditions are to be checked on site prior to preparing drawings or commencing any work.

Any variations or supplementary drawings are to be approved by The Architect.

All details are to be read in strict accordance with GA drawings and construction notes

All steelwork sizes, padstones, blockwork strengths and associated structural design to be in accordance with structural engineers design and requirements. Hiraeth Architecture accepts no liability to any discrepancies in the structural design indicated on these drawings. Any structural related queries should be directed to the project engineer immediately.

SERIES		PLANNING
SUITABILITY		S2 - ISSUED FOR INFORMATION
REV	DATE	NOTE
P2	25/07/2023	Plans updated to reflect design development
P3	14/09/2023	Window amended
P4	22/09/2023	Planning Issue - detail and graphics updated

Hiraeth.

Job number

2325 04

Zone

NEATH PORT TALBOT CBC

GNOLL PARK

Proposed: Cabin (Type B)

Plans - Kitchen Garden

Scale 1:50 @ A3

Date 06/23

02920 025814 | office@hiraetharchitecture.co.uk

The Maltings | East Tyndall St | Cardiff | CF24 5EA

UPRN	Zone	Originator	Role	Type	Sheet number	S Code	Rev
2080	04	HIR	A	DR	01313	S2	P4

do not scale from this drawing | all dimensions to be verified on site | copyright Hiraeth Architecture