


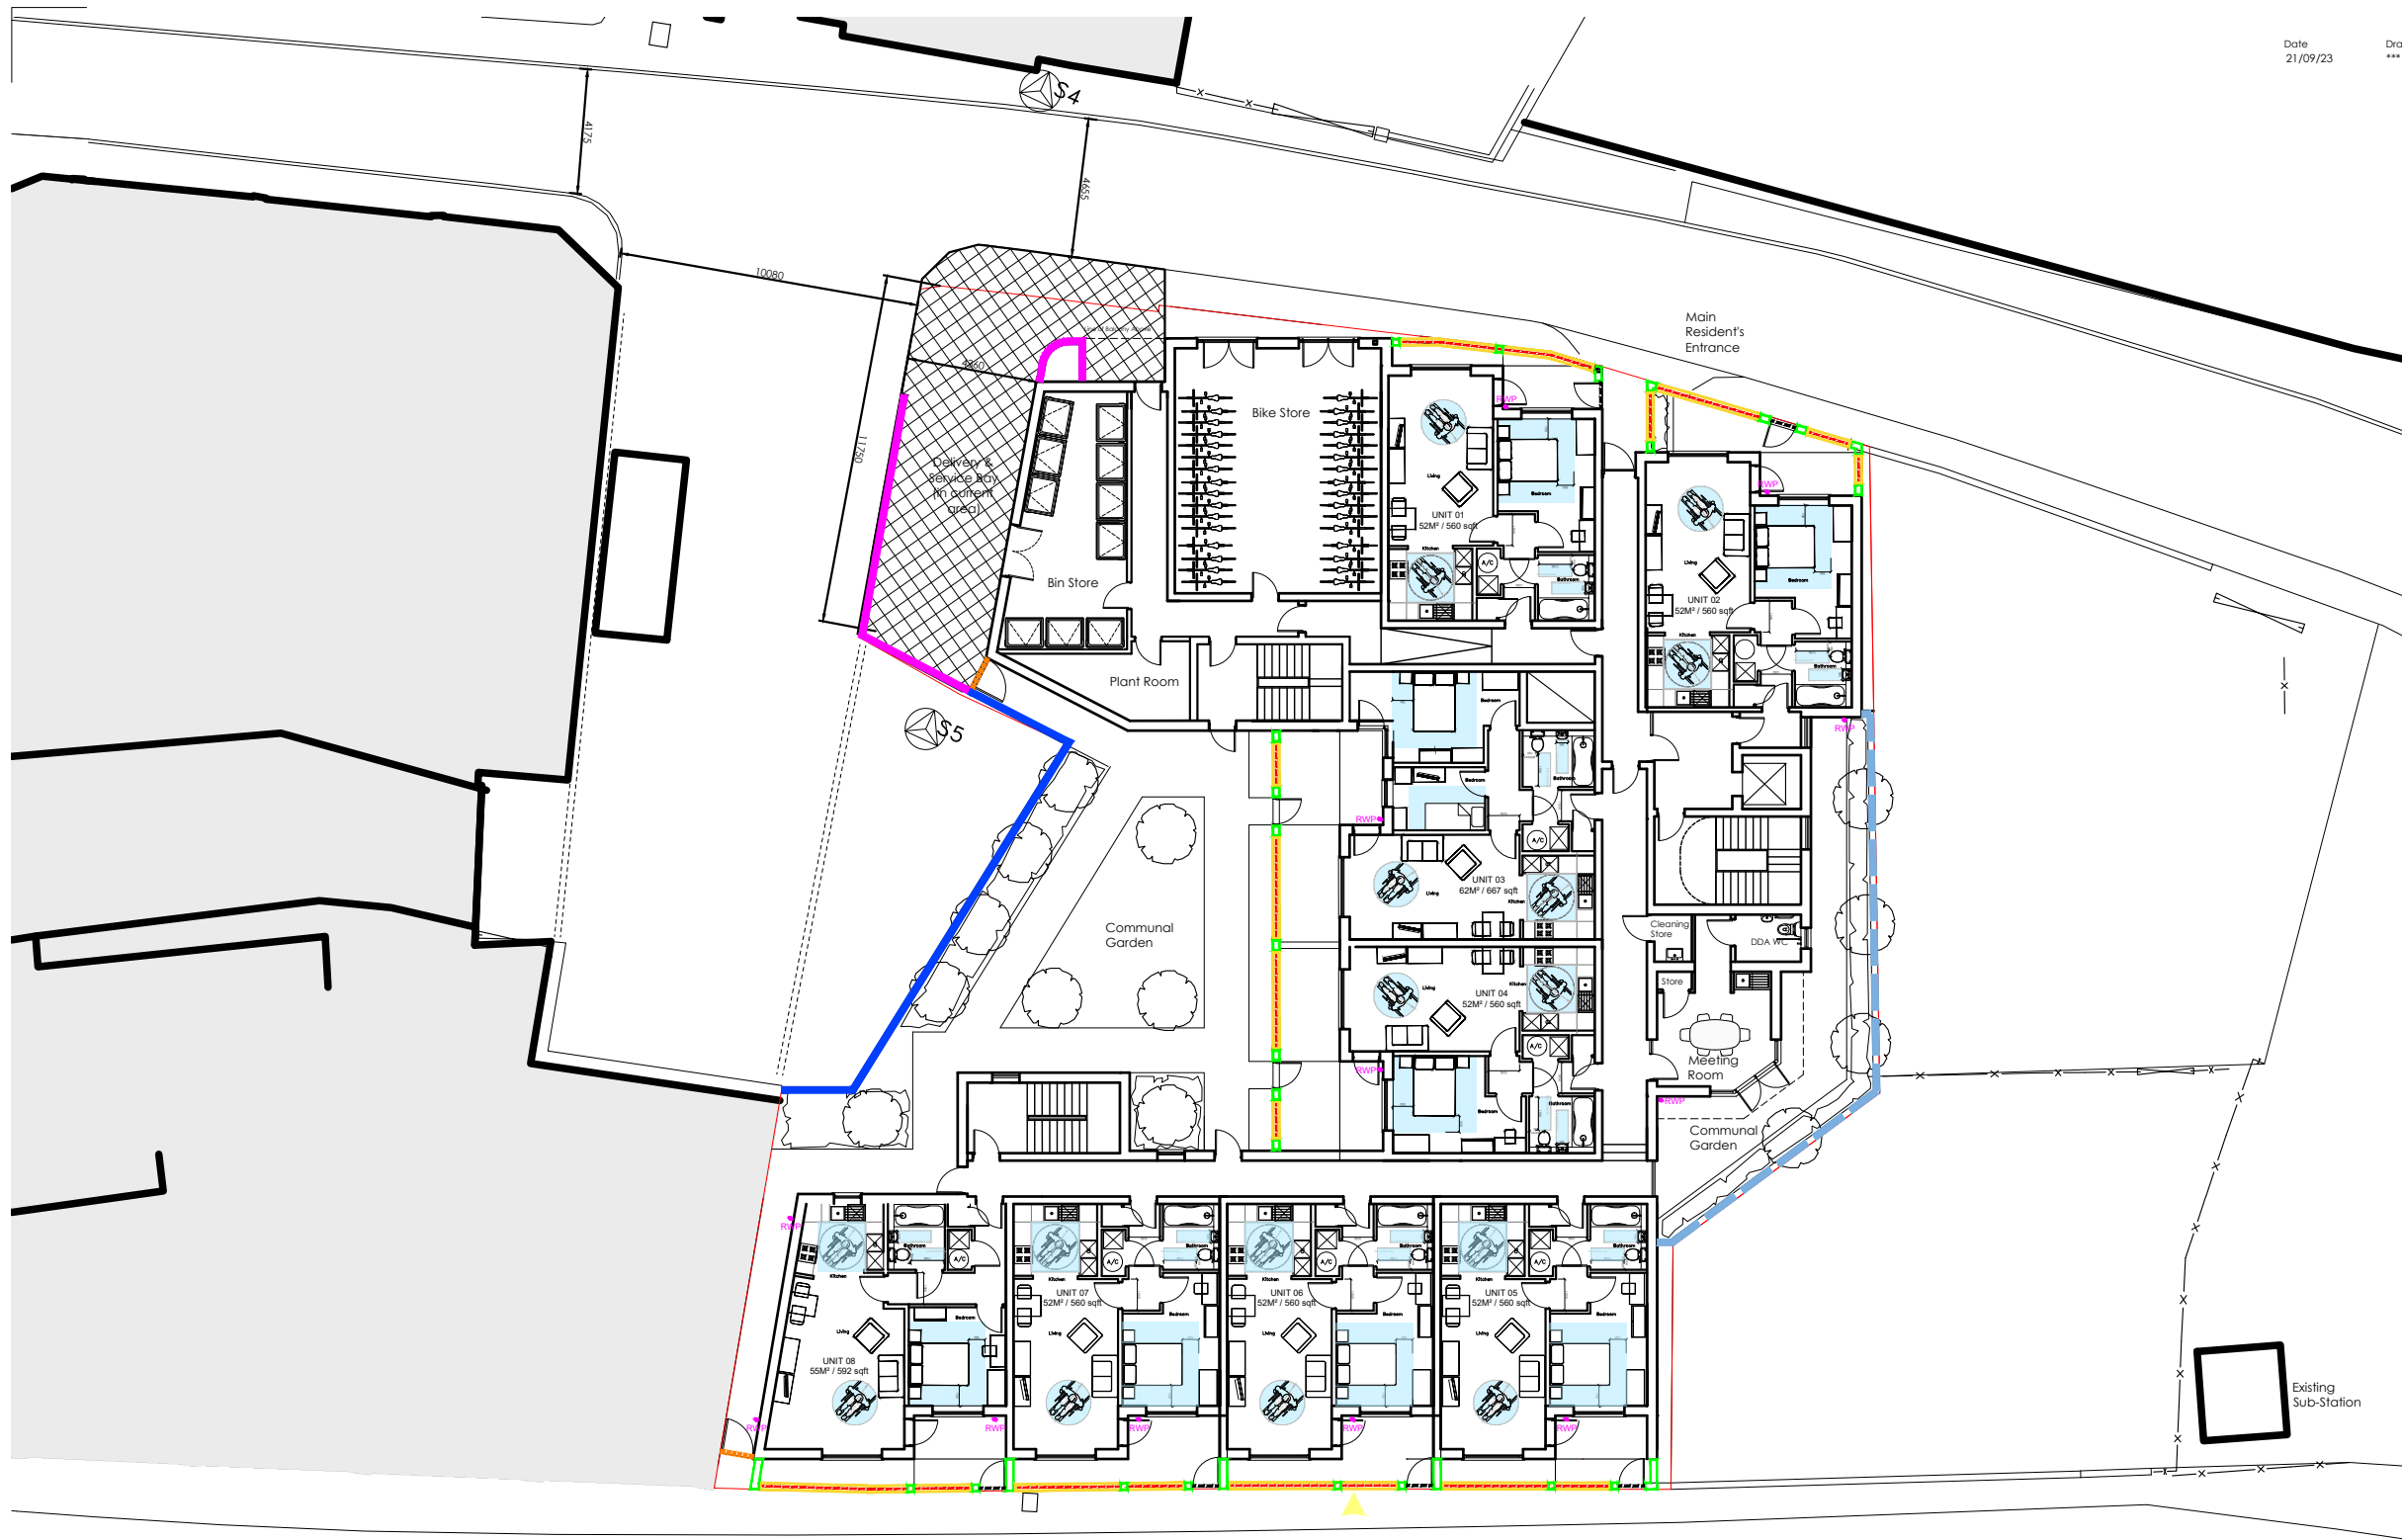


Proposed Boundary Treatments

- 1000mm high facing brick wall
- 2000mm high facing brick wall
- Facing brick pier
- Low level facing brick wall, typically 4 - 5 courses with railings above. Walls and piers to match facing brick on proposed apartment block
- Black metal railings above brick wall. Combined height of bricks and railings to be 1200mm
- Black metal Gate to match style of railings. Top of Gate to be 1200mm.
- 2000mm High Solid Gate.
- 2000mm High Steel Vertical Bar Railing, PPC Black.

Site Plan

1:250

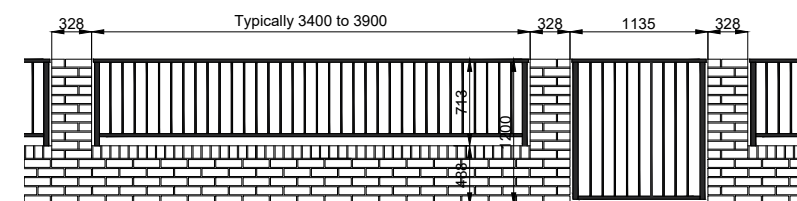

Typical Entrance Gate and Railing Setting Out

Residential Development at Neath's Working Men's Club Castell Group		Job No. 22_001
Title Proposed Boundary Treatments		Dwg No. AL(90)04 Rev. A
Date 18/09/23	Drawn ***	Scale 1:250 @ A3

Architects Town planners
Environmental & Urban design

Unit 1A, Compass Business Park,
Pacific Road, Cardiff. CF24 5HL

www.c2architects.co.uk
tel: 029 20452100