


LOCATION PLAN
Scale 1:2500

SITE PLAN
Scale 1:200

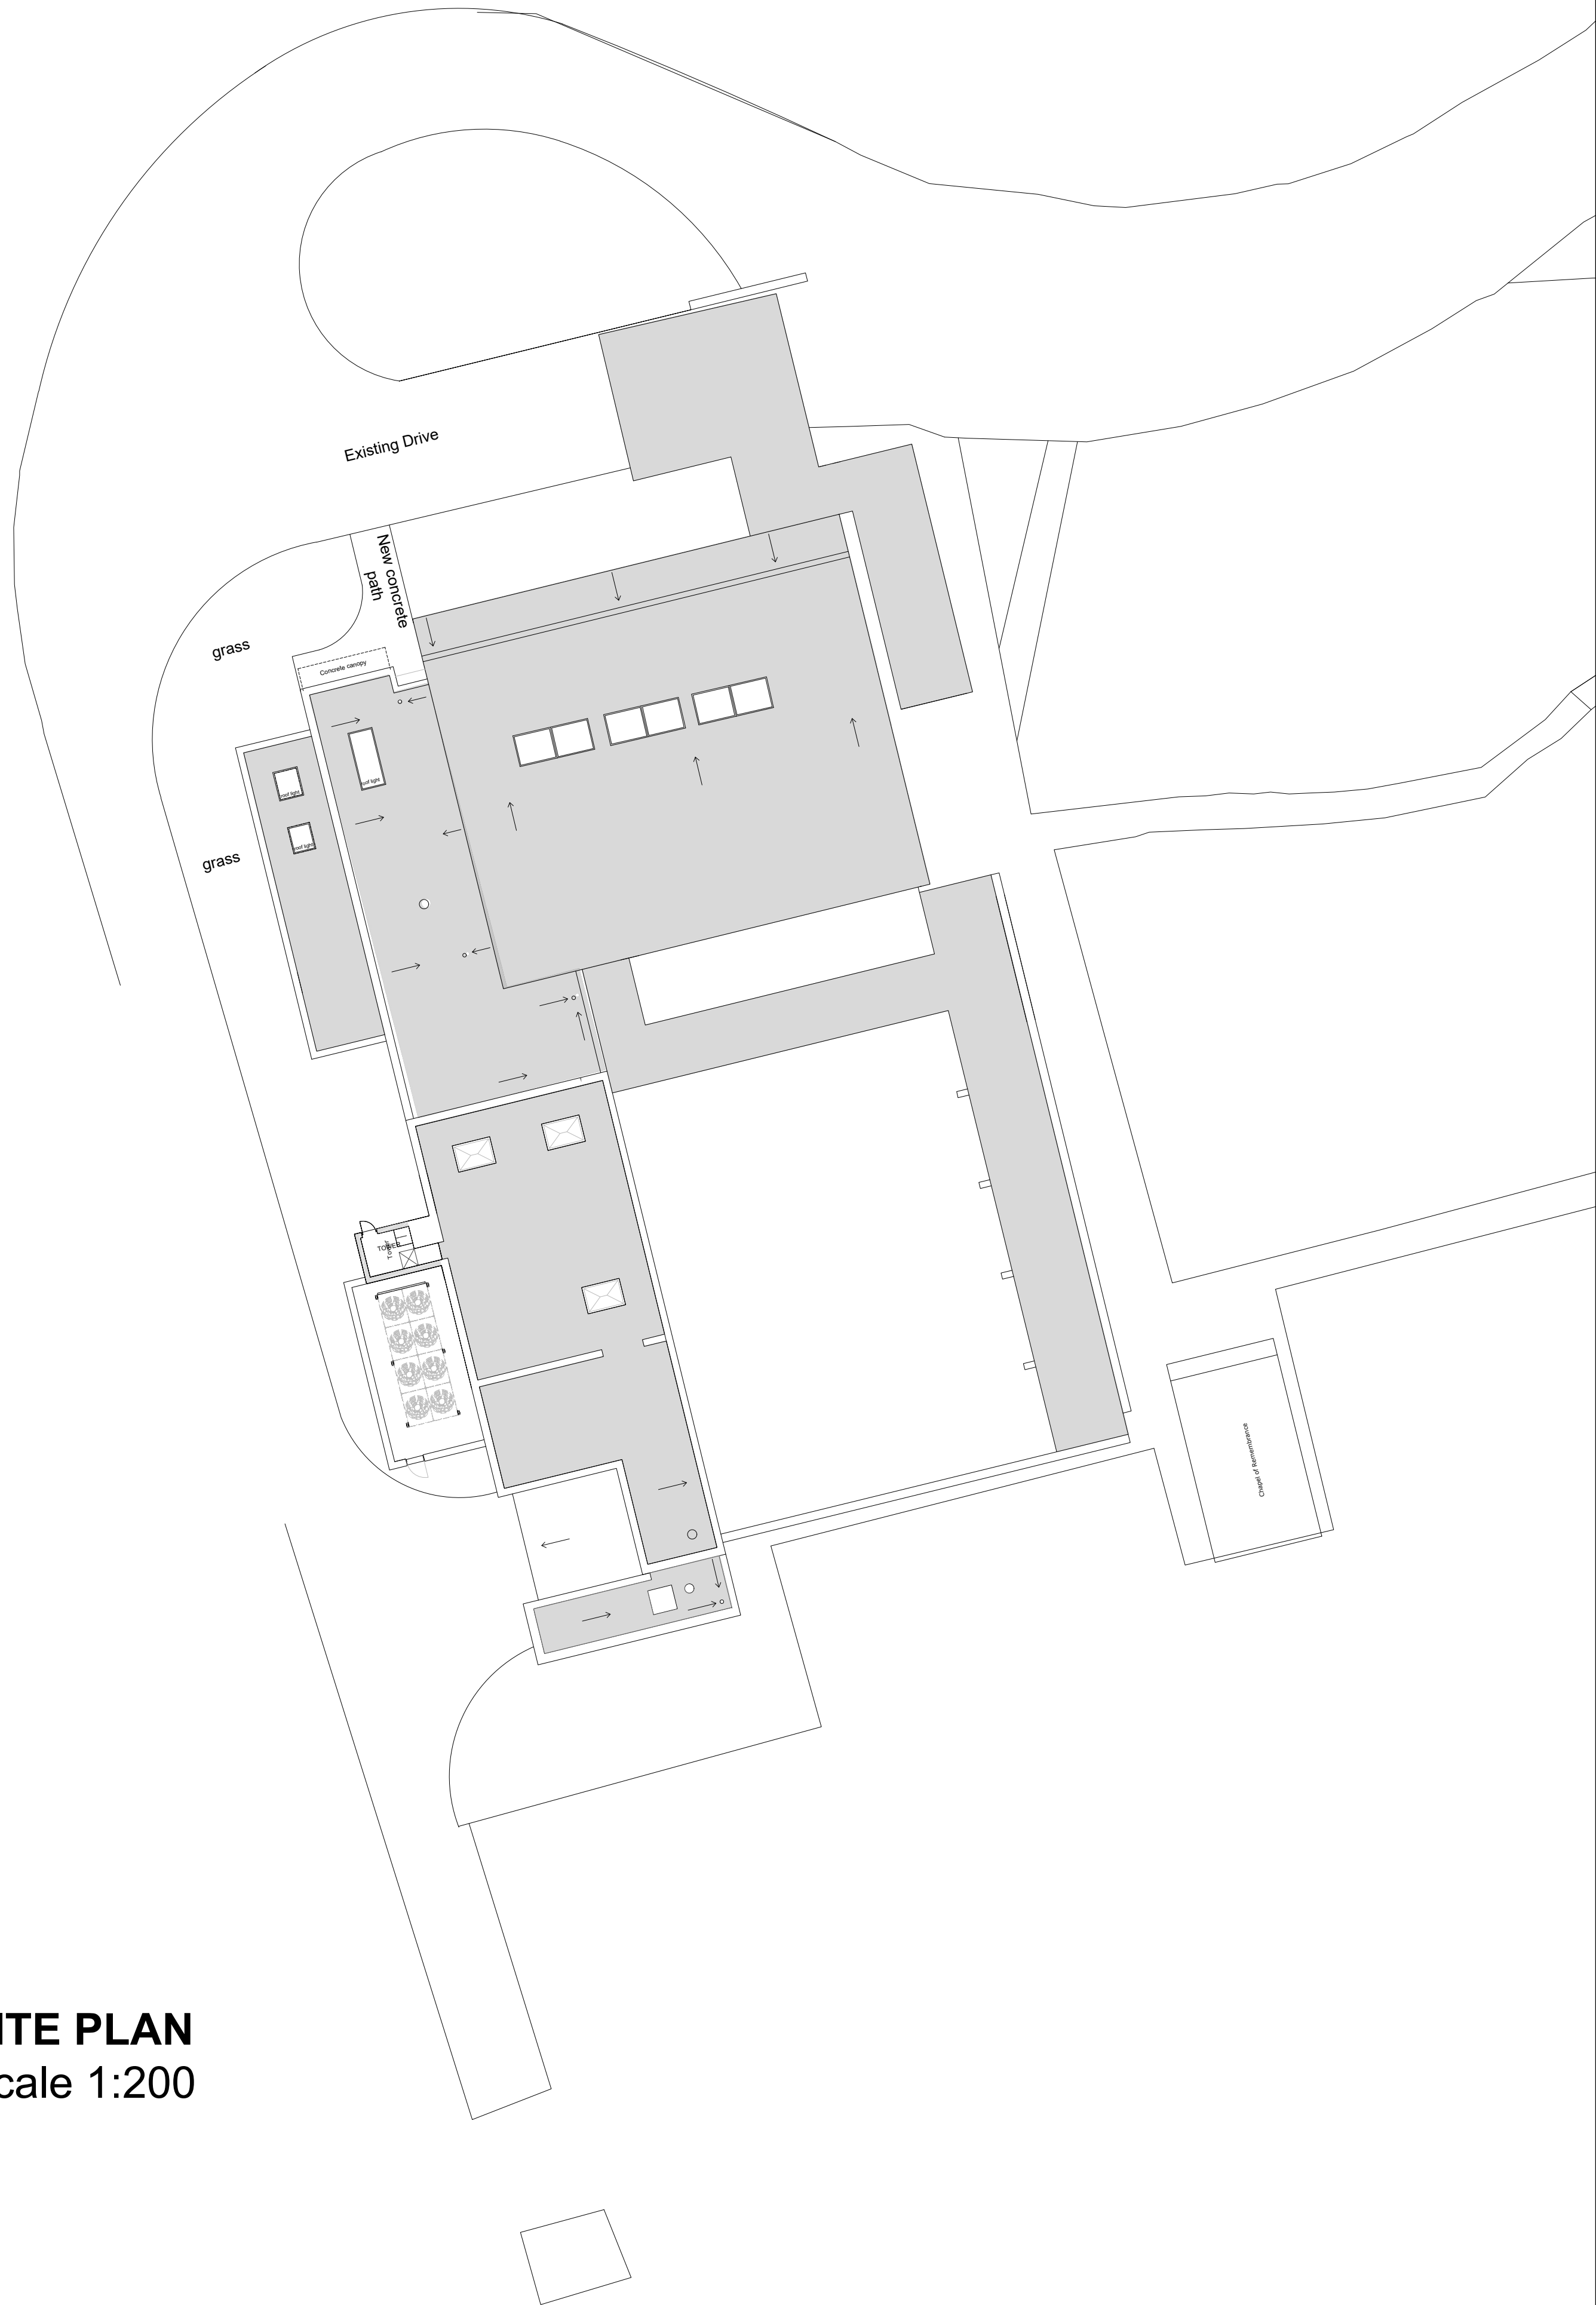

NOTES

1. All dimensions in millimetres unless otherwise stated.

A	Removed Extension Text	TJE	-	Apr	18/10/2023
Rev	Details	Dr	Ch	Apr	Date



PROPERTY & REGENERATION
Nicola Pearce BSc(Hons) DipTP MRTPI
DIRECTOR OF ENVIRONMENT AND REGENERATION
THE QUAYS, BRUNEL WAY
BAGLAN ENERGY PARK SA11 2GG
www.npt.gov.uk

MARGAM CREMATORIUM
AIR CONDITIONING

Applic. for Listed Building Consent
Location and Block Plans

File No.		Property Ref. No.		
Drawn	TJE	Checked		Approved
Date	Aug 2023	Date		Date
Scales	VARIES			
Drawing No.				
A1284-01				