



- roughcast render finish colour painted white
- chimney stack
- part face brick / render
- natural slate roofing
- colour grey
- upvc fascias and soffits colour white
- upvc square line rainwater gutters colour white
- upvc square line rainwater downpipes colour white
- upvc double glazed windows colour white
- first floor
- precast concrete canopy over entrance door colour painted black
- upvc double glazed windows colour white
- face brick plinth - below window cill colour painted black
- ground floor

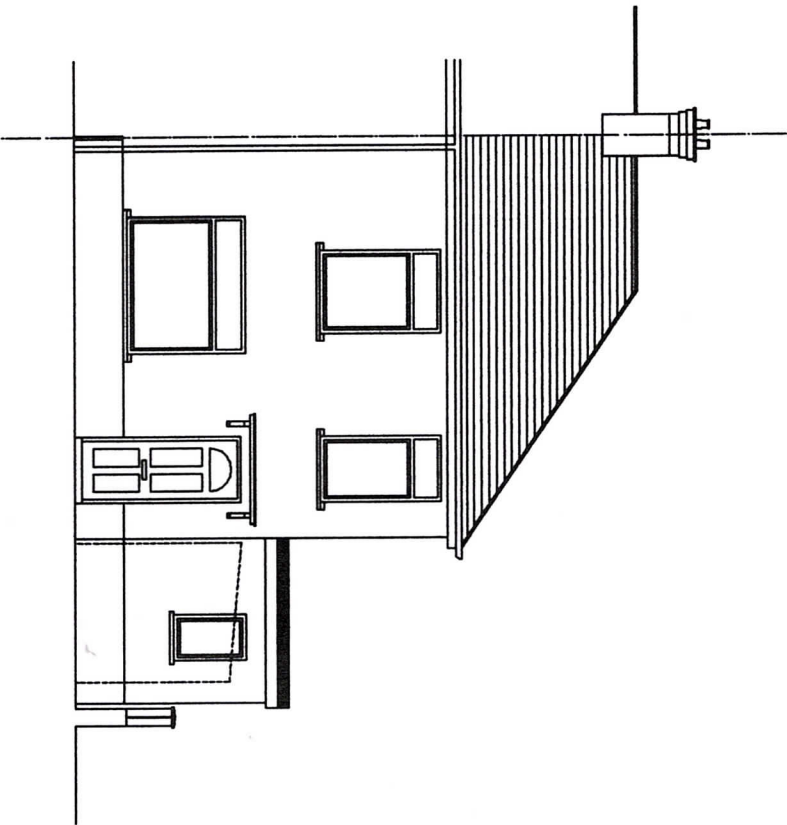

front elevation


- roughcast render finish colour painted white
- chimney stack
- part face brick / render
- natural slate roofing
- colour grey
- upvc fascias and soffits colour white
- upvc square line rainwater gutters colour white
- upvc square line rainwater downpipes colour white
- upvc double glazed windows colour white
- first floor

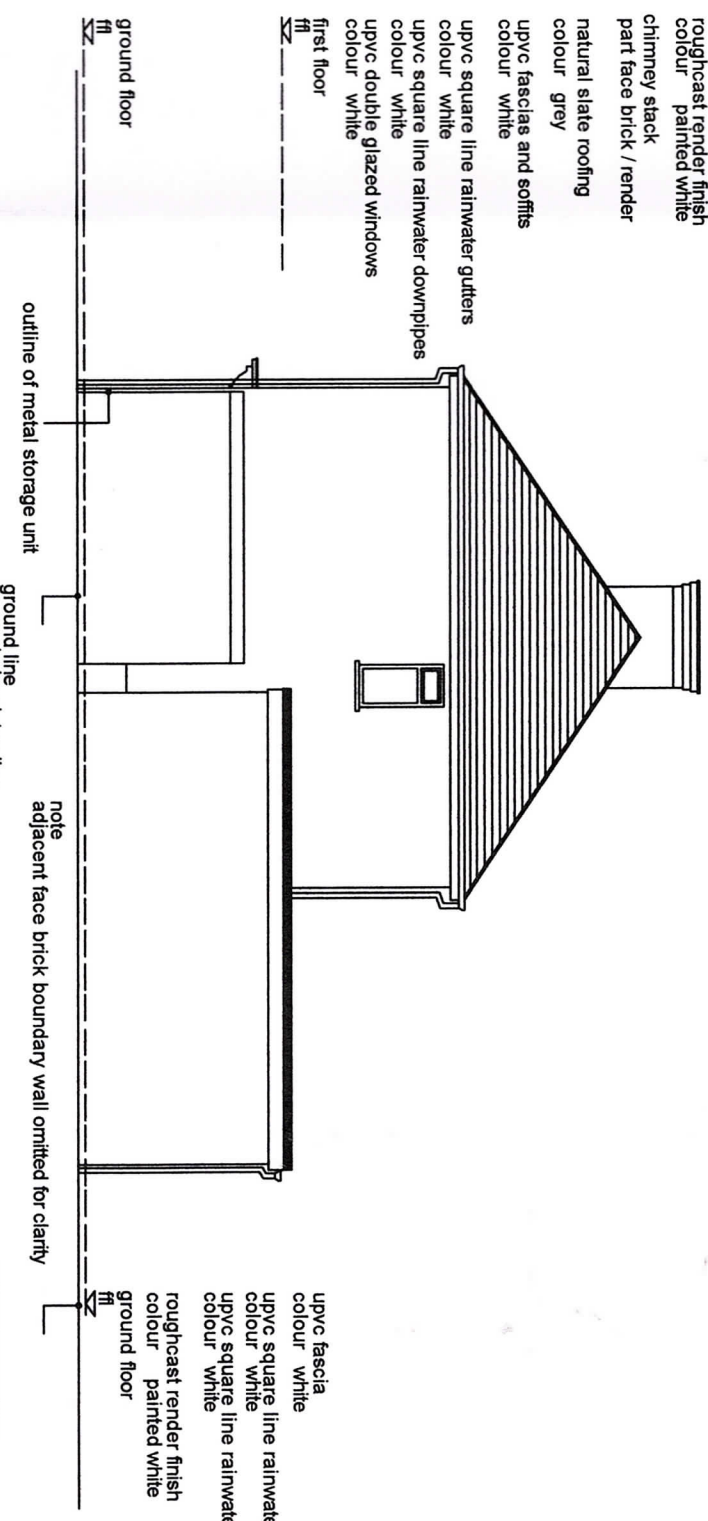

side elevation

outline of metal storage unit
ground line concrete handstanding
note adjacent face brick boundary wall omitted for clarity
notional ground line comprising crazy paving and artificial grass


- roughcast render finish colour painted white
- chimney stack
- part face brick / render
- natural slate roofing
- colour grey
- upvc fascias and soffits colour white
- upvc square line rainwater gutters colour white
- upvc square line rainwater downpipes colour white
- upvc double glazed windows colour white
- first floor
- ground floor

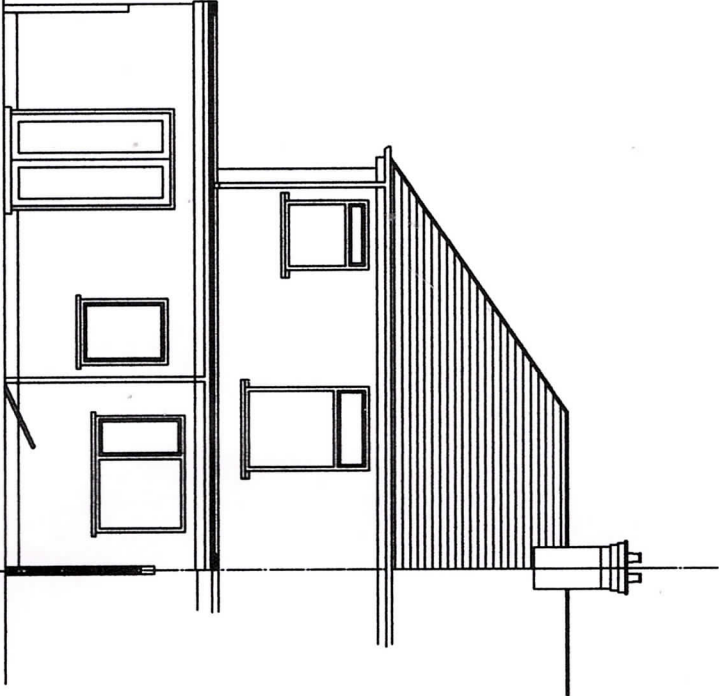

rear elevation

timber fence 1800mm high approx
centre line party wall / boundary
sink waste into big

- upvc fascia colour white
- upvc square line rainwater gutters colour white
- upvc square line rainwater downpipes colour white
- roughcast render finish colour painted white
- ground floor

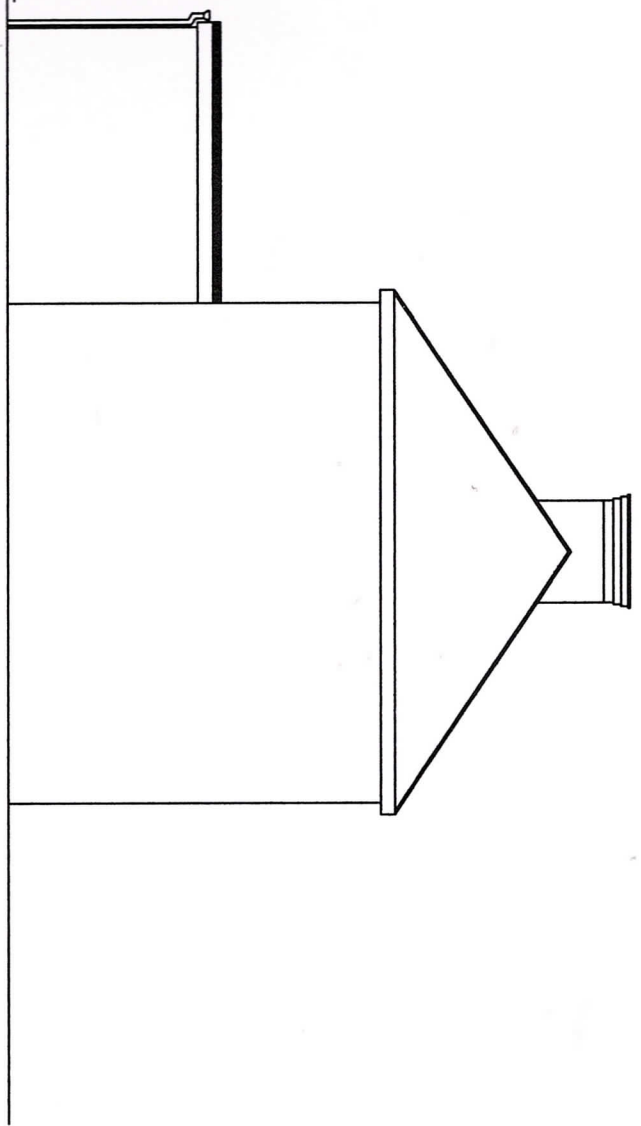

side elevation

PROPOSED EXTENSION
14 ILLTYDD STREET NEATH
ELEVATIONS AS EXISTING

Scale : 1 : 100
Drg No 003