



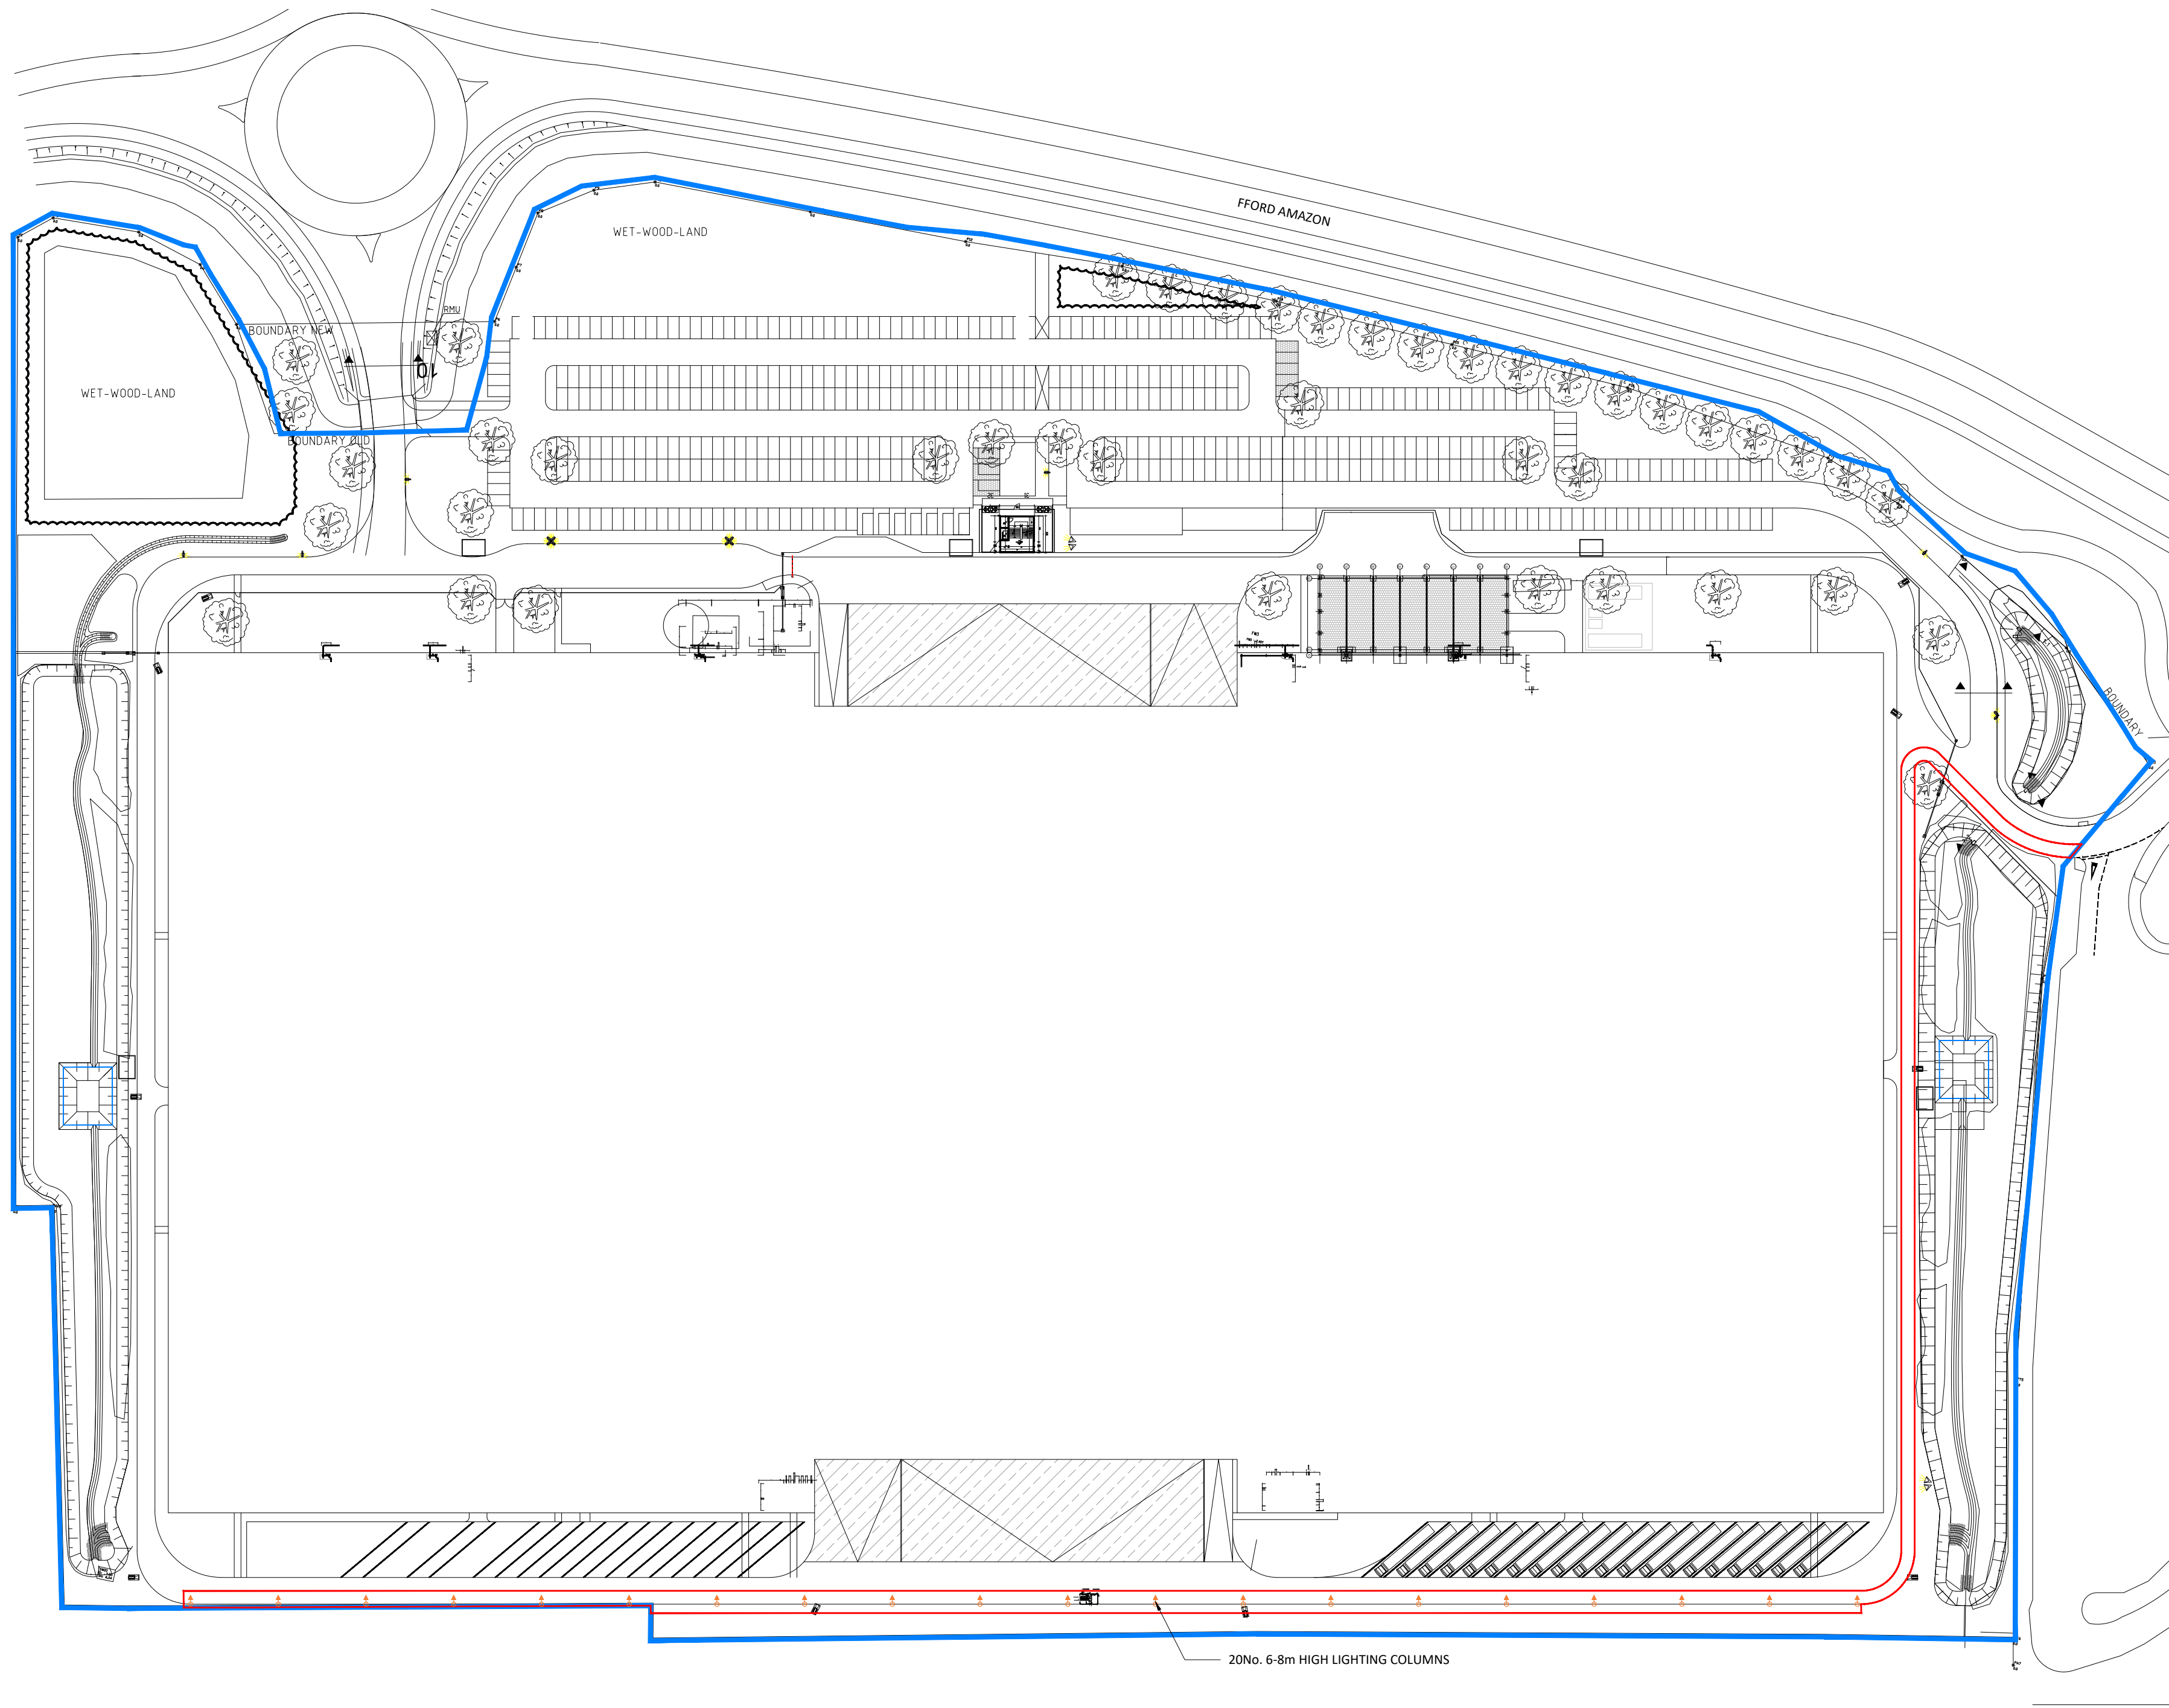

PROPOSED SITE PLAN  
SCALE 1:1000

Scale for the purposes of planning only  
ashton smith to be notified of discrepancies in figured dimensions  
Contractors must check all dimensions from site  
This drawing is copyright and is for use on this site only  
This drawing is to be used solely for information as entitled  
For other information refer to the latest revision of any cross referenced drawing

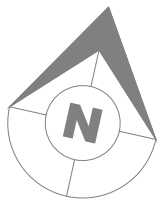

LOCATION PLAN:

NOTES:

- OWNERSHIP BOUNDARY
- PLANNING APPLICATION BOUNDARY  
- 2,450m<sup>2</sup> / 0.245 HECTARES / 0.605 ACRES

| REV | DATE       | DESCRIPTION   |
|-----|------------|---------------|
| P2  | 16.06.2023 | TEXT AMENDED  |
| P1  | 16.06.2023 | INITIAL ISSUE |

| L.N. | R.R. |
|------|------|
| L.N. | R.R. |

|                                                                           |                           |                           |                          |                           |  |
|---------------------------------------------------------------------------|---------------------------|---------------------------|--------------------------|---------------------------|--|
| PROJECT TITLE<br><b>AMAZON<br/>CWL1 SWANSEA</b>                           |                           |                           |                          |                           |  |
| DRAWING TITLE<br><b>PROPOSED SITE PLAN</b>                                |                           |                           |                          |                           |  |
| RIBA STAGE<br><b>N/A</b>                                                  | STATUS<br><b>PLANNING</b> |                           | DRAWN BY<br><b>L.N.</b>  | CHECKED BY<br><b>R.R.</b> |  |
| SHEET<br><b>A1</b>                                                        | SCALE<br><b>1 : 1000</b>  | DATE<br><b>16.06.2023</b> | SUITABILITY<br><b>S0</b> | REVISION<br><b>P2</b>     |  |
| DRAWING NO.<br><b>23059 - ASA - 00 - EX.SI - D - A - 0003 _ (S0 - P2)</b> |                           |                           |                          |                           |  |

|   |
|---|
| CLIENT   |
|  <b>AshtonSmith</b><br>Beyond Design                             |
| Ashton Smith, Belvedere House, 2 Victoria Avenue, Harrogate, North Yorkshire, HG1 1EL<br>Tel: 01423 522882 Fax: 01423 565104<br>www.ashtonsmith.co.uk |

JOB NO.  
**23059**