

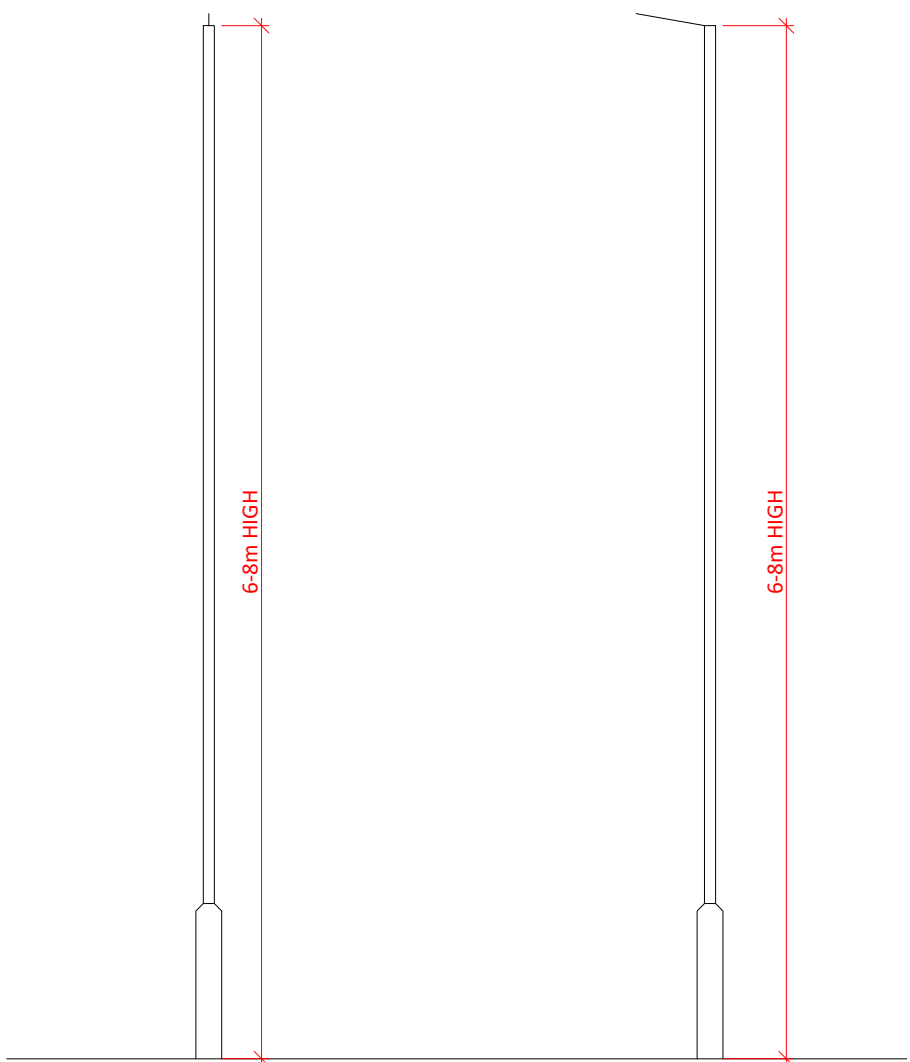
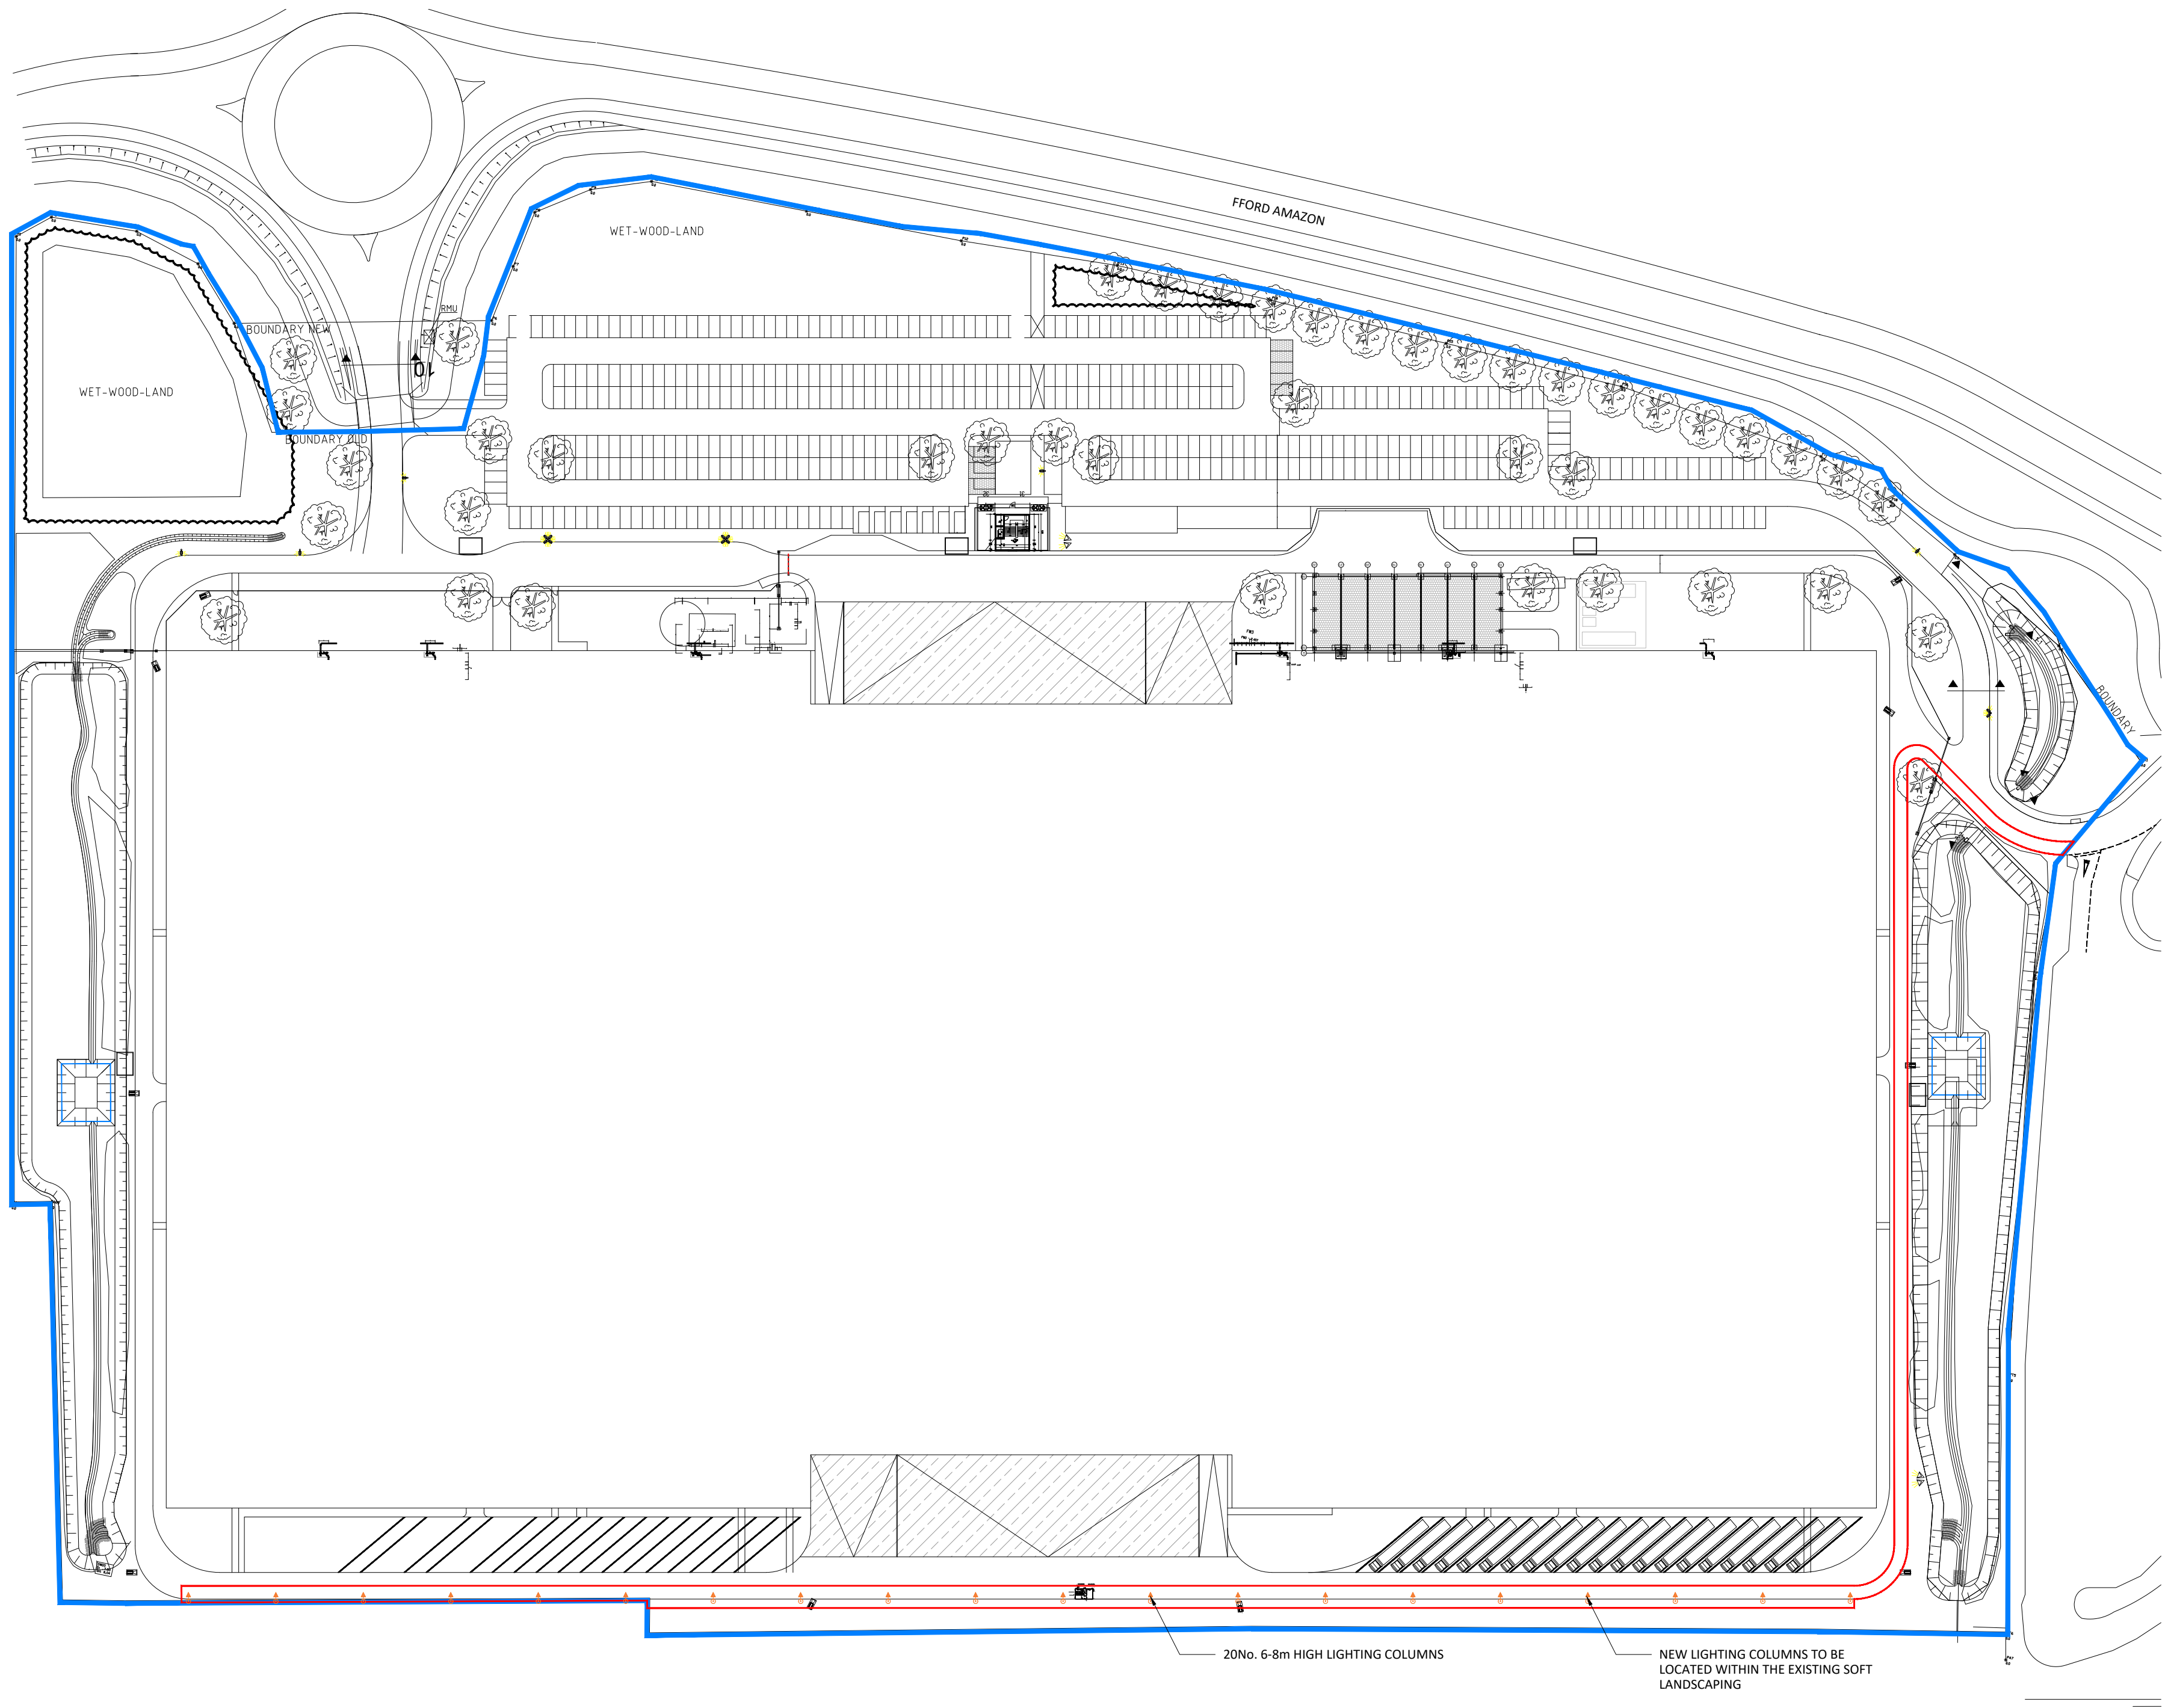
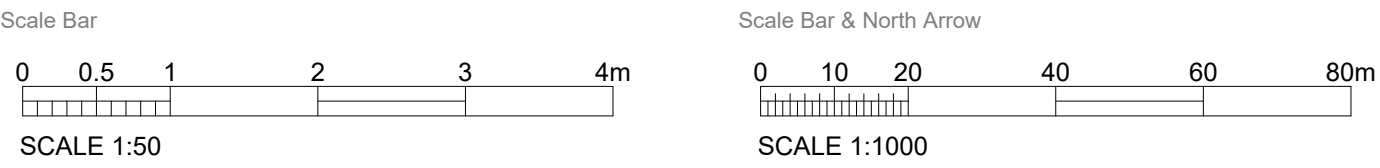


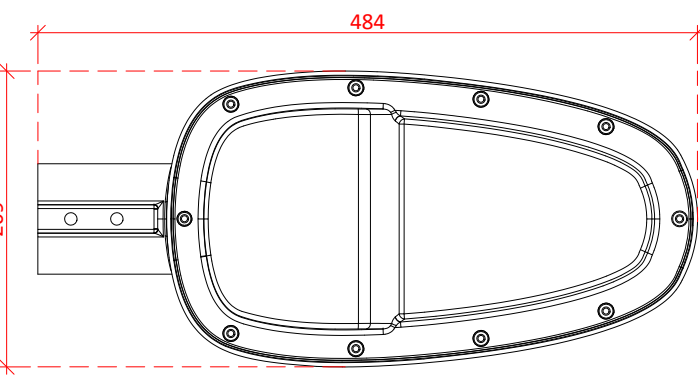

SYLVANIA ZEPHYR - Large
ZEPHYR LARGE 5500LM 4K CLI GREY
0050081

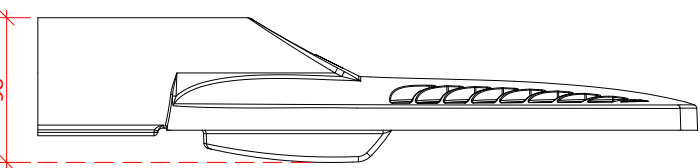

PROPOSED SITE PLAN
SCALE 1:1000

Scale for the purposes of planning only
ashton smith to be notified of discrepancies in figured dimensions
Contractors must check all dimensions from site
This drawing is copyright and is for use on this site only
This drawing is to be used solely for information as entitled
For other information refer to the latest revision of any cross referenced drawing



LOCATION PLAN:

NOTES:

- OWNERSHIP BOUNDARY
- PLANNING APPLICATION BOUNDARY
- 2,450m² / 0.245 HECTARES / 0.605 ACRES

P2	16.06.2023	TEXT AMENDED
P1	16.06.2023	INITIAL ISSUE
REV	DATE	DESCRIPTION
REVISIONS		

L.N.	R.R.
L.N.	R.R.

PROJECT TITLE AMAZON CWL1 SWANSEA					
DRAWING TITLE PROPOSED LIGHTING DETAILS					
RIBA STAGE N/A	STATUS PLANNING	DRAWN BY L.N.	CHECKED BY R.R.		
SHEET A1	SCALE VARIES	DATE 16.06.2023	SUITABILITY S0	REVISION P2	
DRAWING NO. 23059 - ASA - 00 - EX.SI - D - A - 0004 _ (S0 - P2)					

CLIENT
AshtonSmith Beyond Design
Ashton Smith, Belvedere House, 2 Victoria Avenue, Harrogate, North Yorkshire, HG1 1EL Tel: 01423 522882 Fax: 01423 565104 www.ashtonsmith.co.uk

JOB NO.
23059