



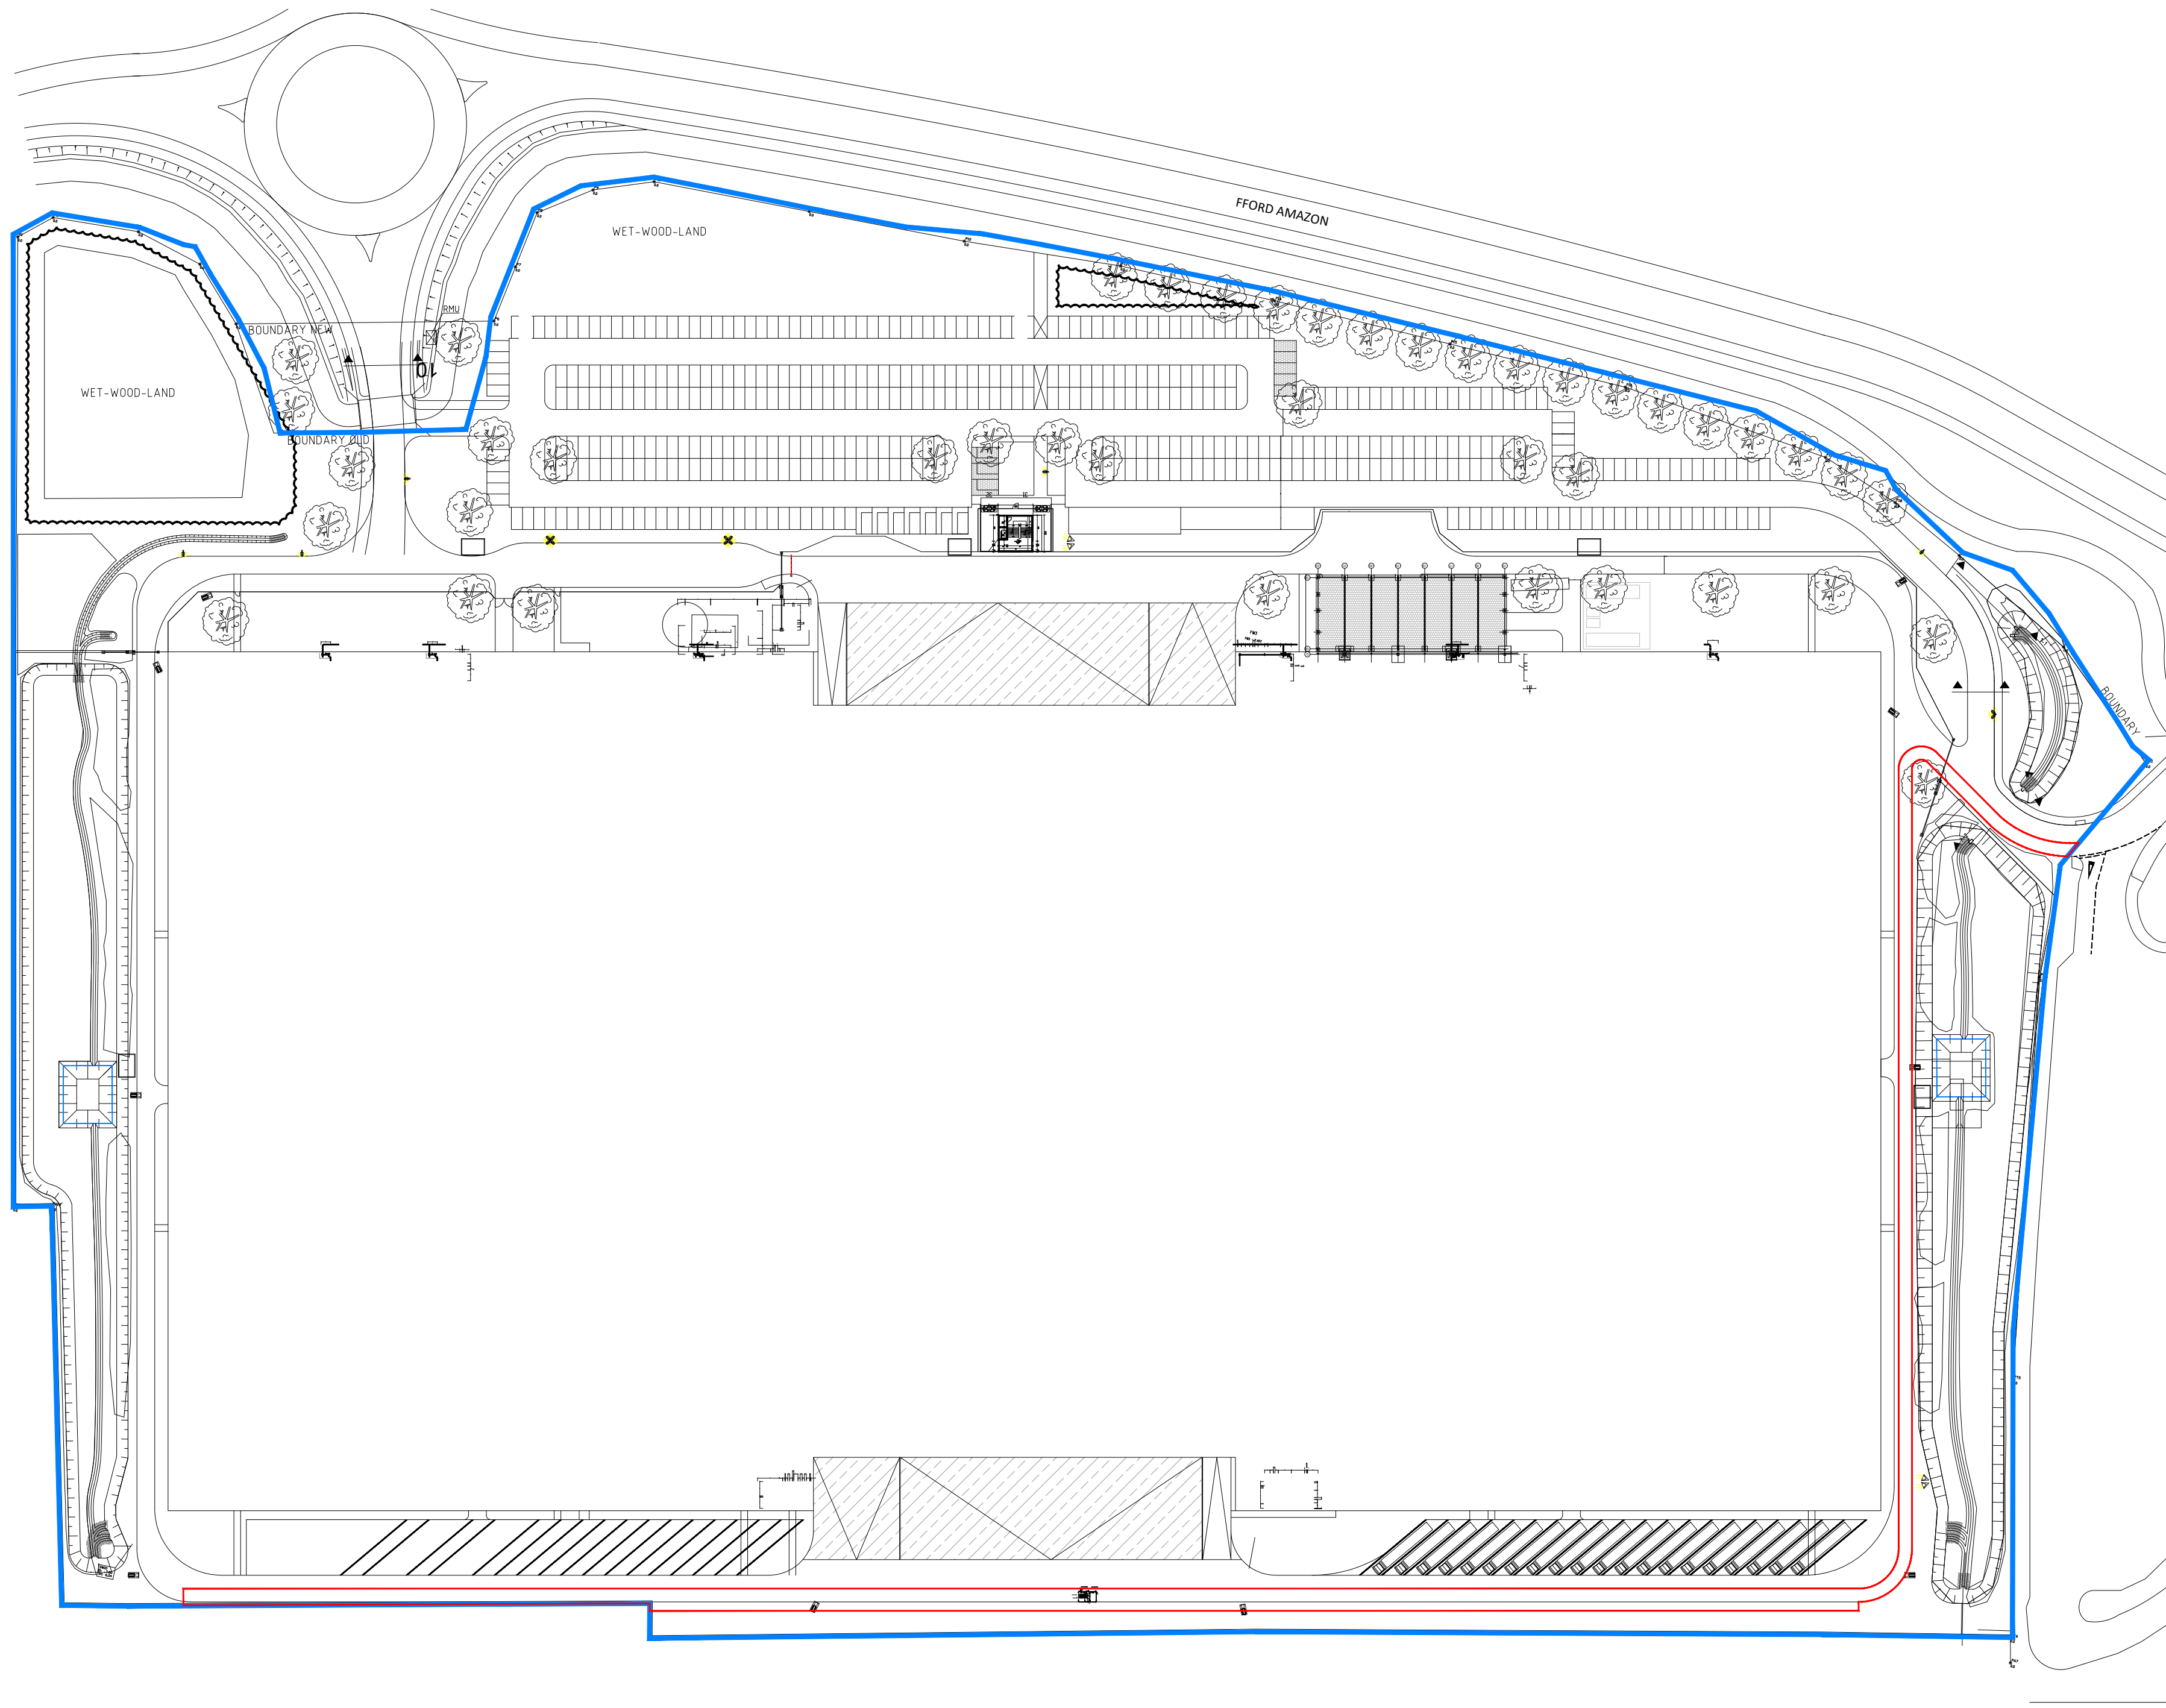

EXISTING SITE PLAN
SCALE 1:1000

Scale for the purposes of planning only
ashton smith to be notified of discrepancies in figured dimensions
Contractors must check all dimensions from site
This drawing is copyright and is for use on this site only
This drawing is to be used solely for information as entitled
For other information refer to the latest revision of any cross referenced drawing

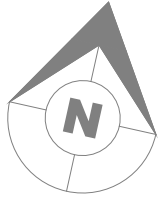

LOCATION PLAN:

NOTES:

- OWNERSHIP BOUNDARY
- PLANNING APPLICATION BOUNDARY
- 2,450m² / 0.245 HECTARES / 0.605 ACRES

REV	DATE	DESCRIPTION
P1	16.06.2023	INITIAL ISSUE

REVISIONS

L.N. R.R.

DRAWN BY CHECK BY

PROJECT TITLE AMAZON CWL1 SWANSEA					
DRAWING TITLE EXISTING SITE PLAN					
RIBA STAGE N/A	STATUS PLANNING		DRAWN BY L.N.	CHECKED BY R.R.	
SHEET A1	SCALE 1 : 1000	DATE 16.06.2023	SUITABILITY S0	REVISION P1	
DRAWING NO. 23059 - ASA - 00 - EX.SI - D - A - 0002 _ (S0 - P1)					

CLIENT
 AshtonSmith Beyond Design
Ashton Smith, Belvedere House, 2 Victoria Avenue, Harrogate, North Yorkshire, HG1 1EL Tel: 01423 522882 Fax: 01423 565104 www.ashtonsmith.co.uk

JOB NO.
23059