


east elevation
scale | 1:100



south elevation




west elevation

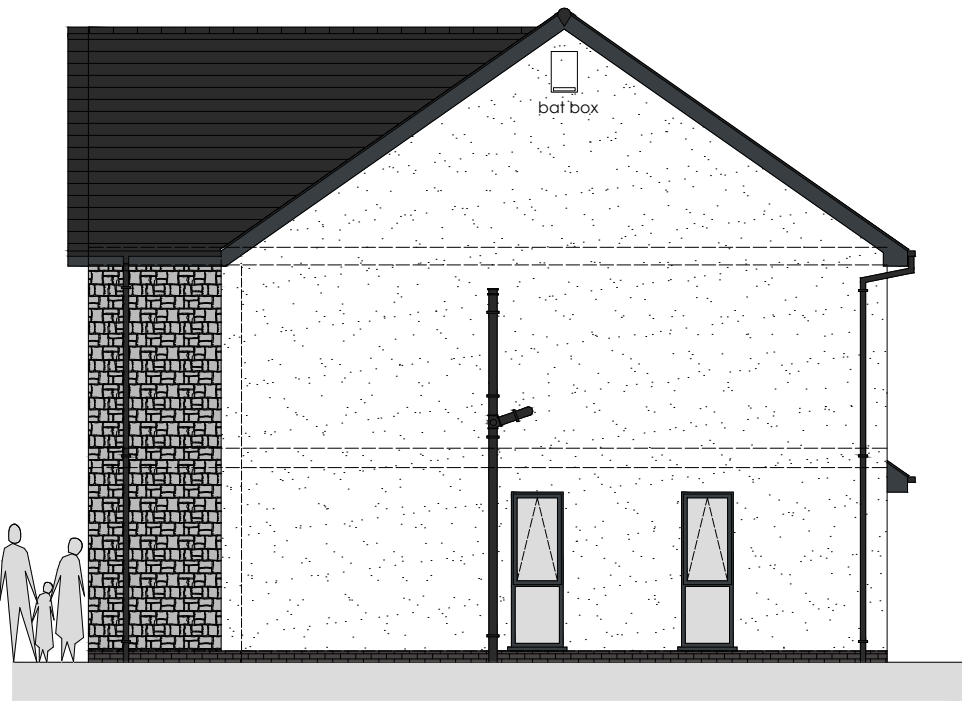


north elevation

- external finishes
- | | |
|-------------------|--|
| roof - | cedral rivendale slate colour blue/black |
| walls - | parex through colour smooth render 8mm medium scrape white blanc - monoblanco (BL10) |
| stonework - | zlad classic dark black natural slate |
| brickwork - | ibstock staffordshire blue or similar |
| windows/doors - | aluminium colour anthracite grey ral7016 |
| fascias - | upvc colour anthracite grey ral7016 |
| soffits - | upvc colour anthracite grey ral7016 |
| rainwater goods - | black upvc |

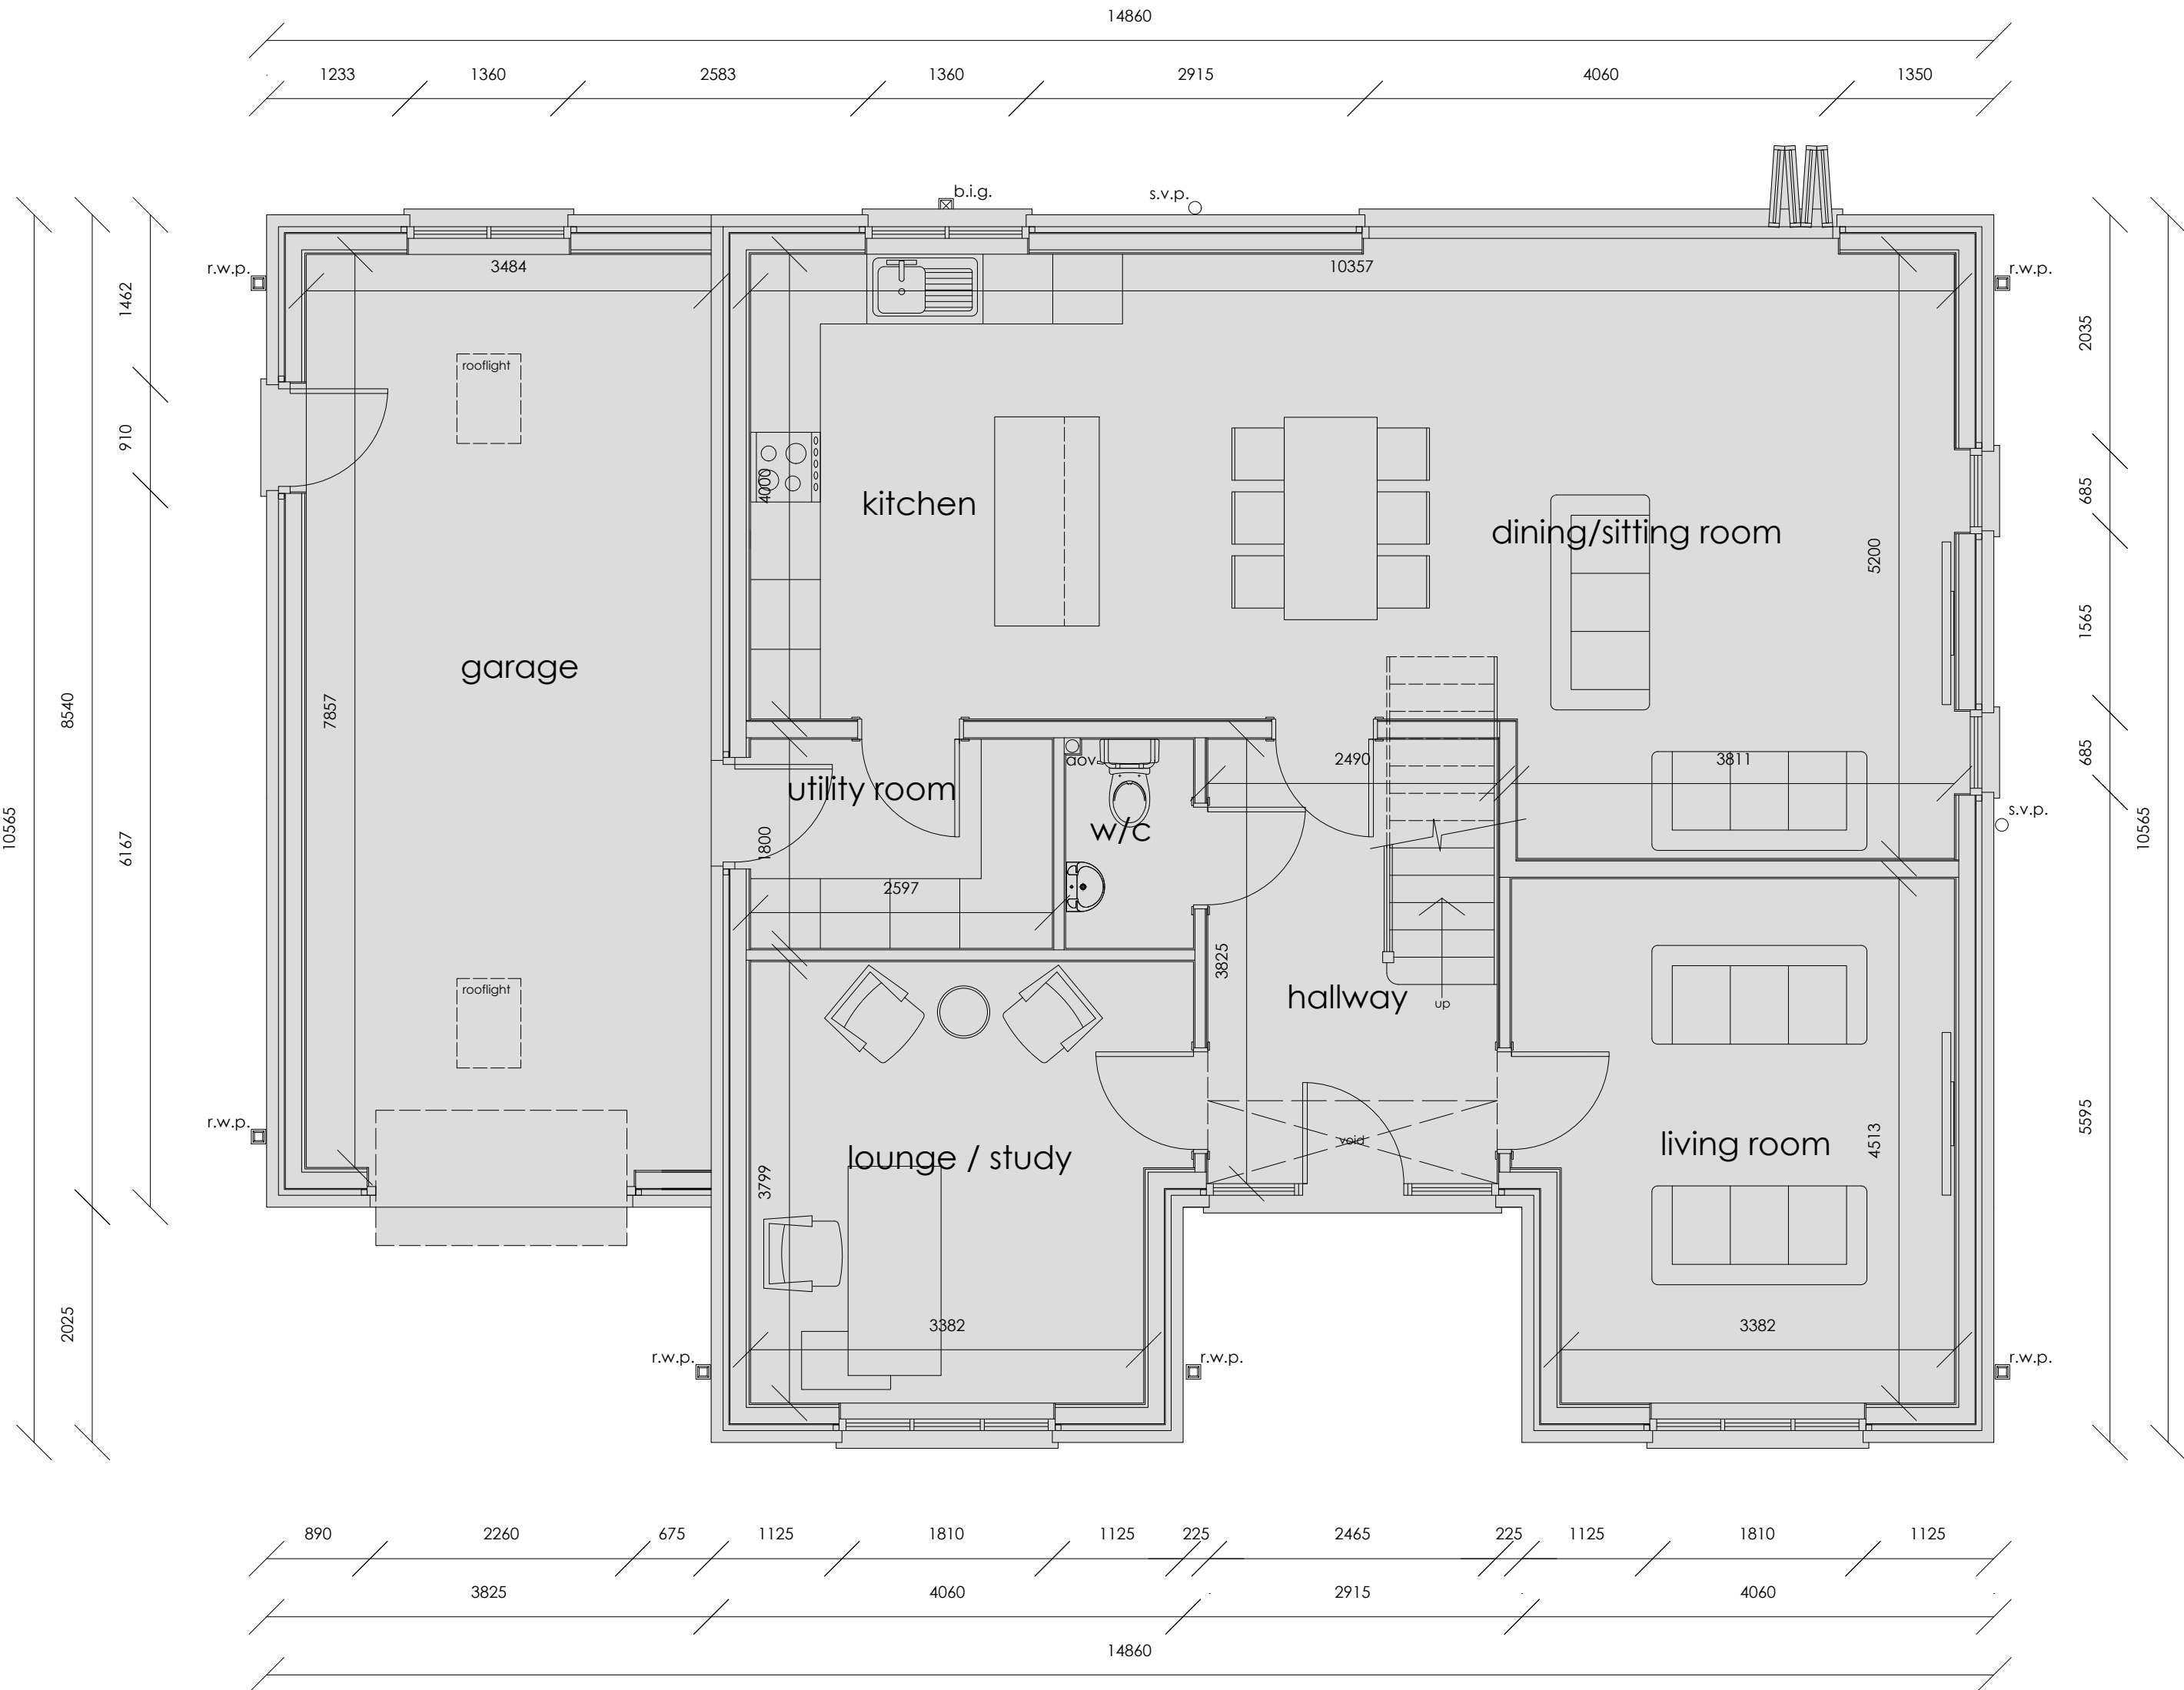

ground floor plan
scale | 1:50

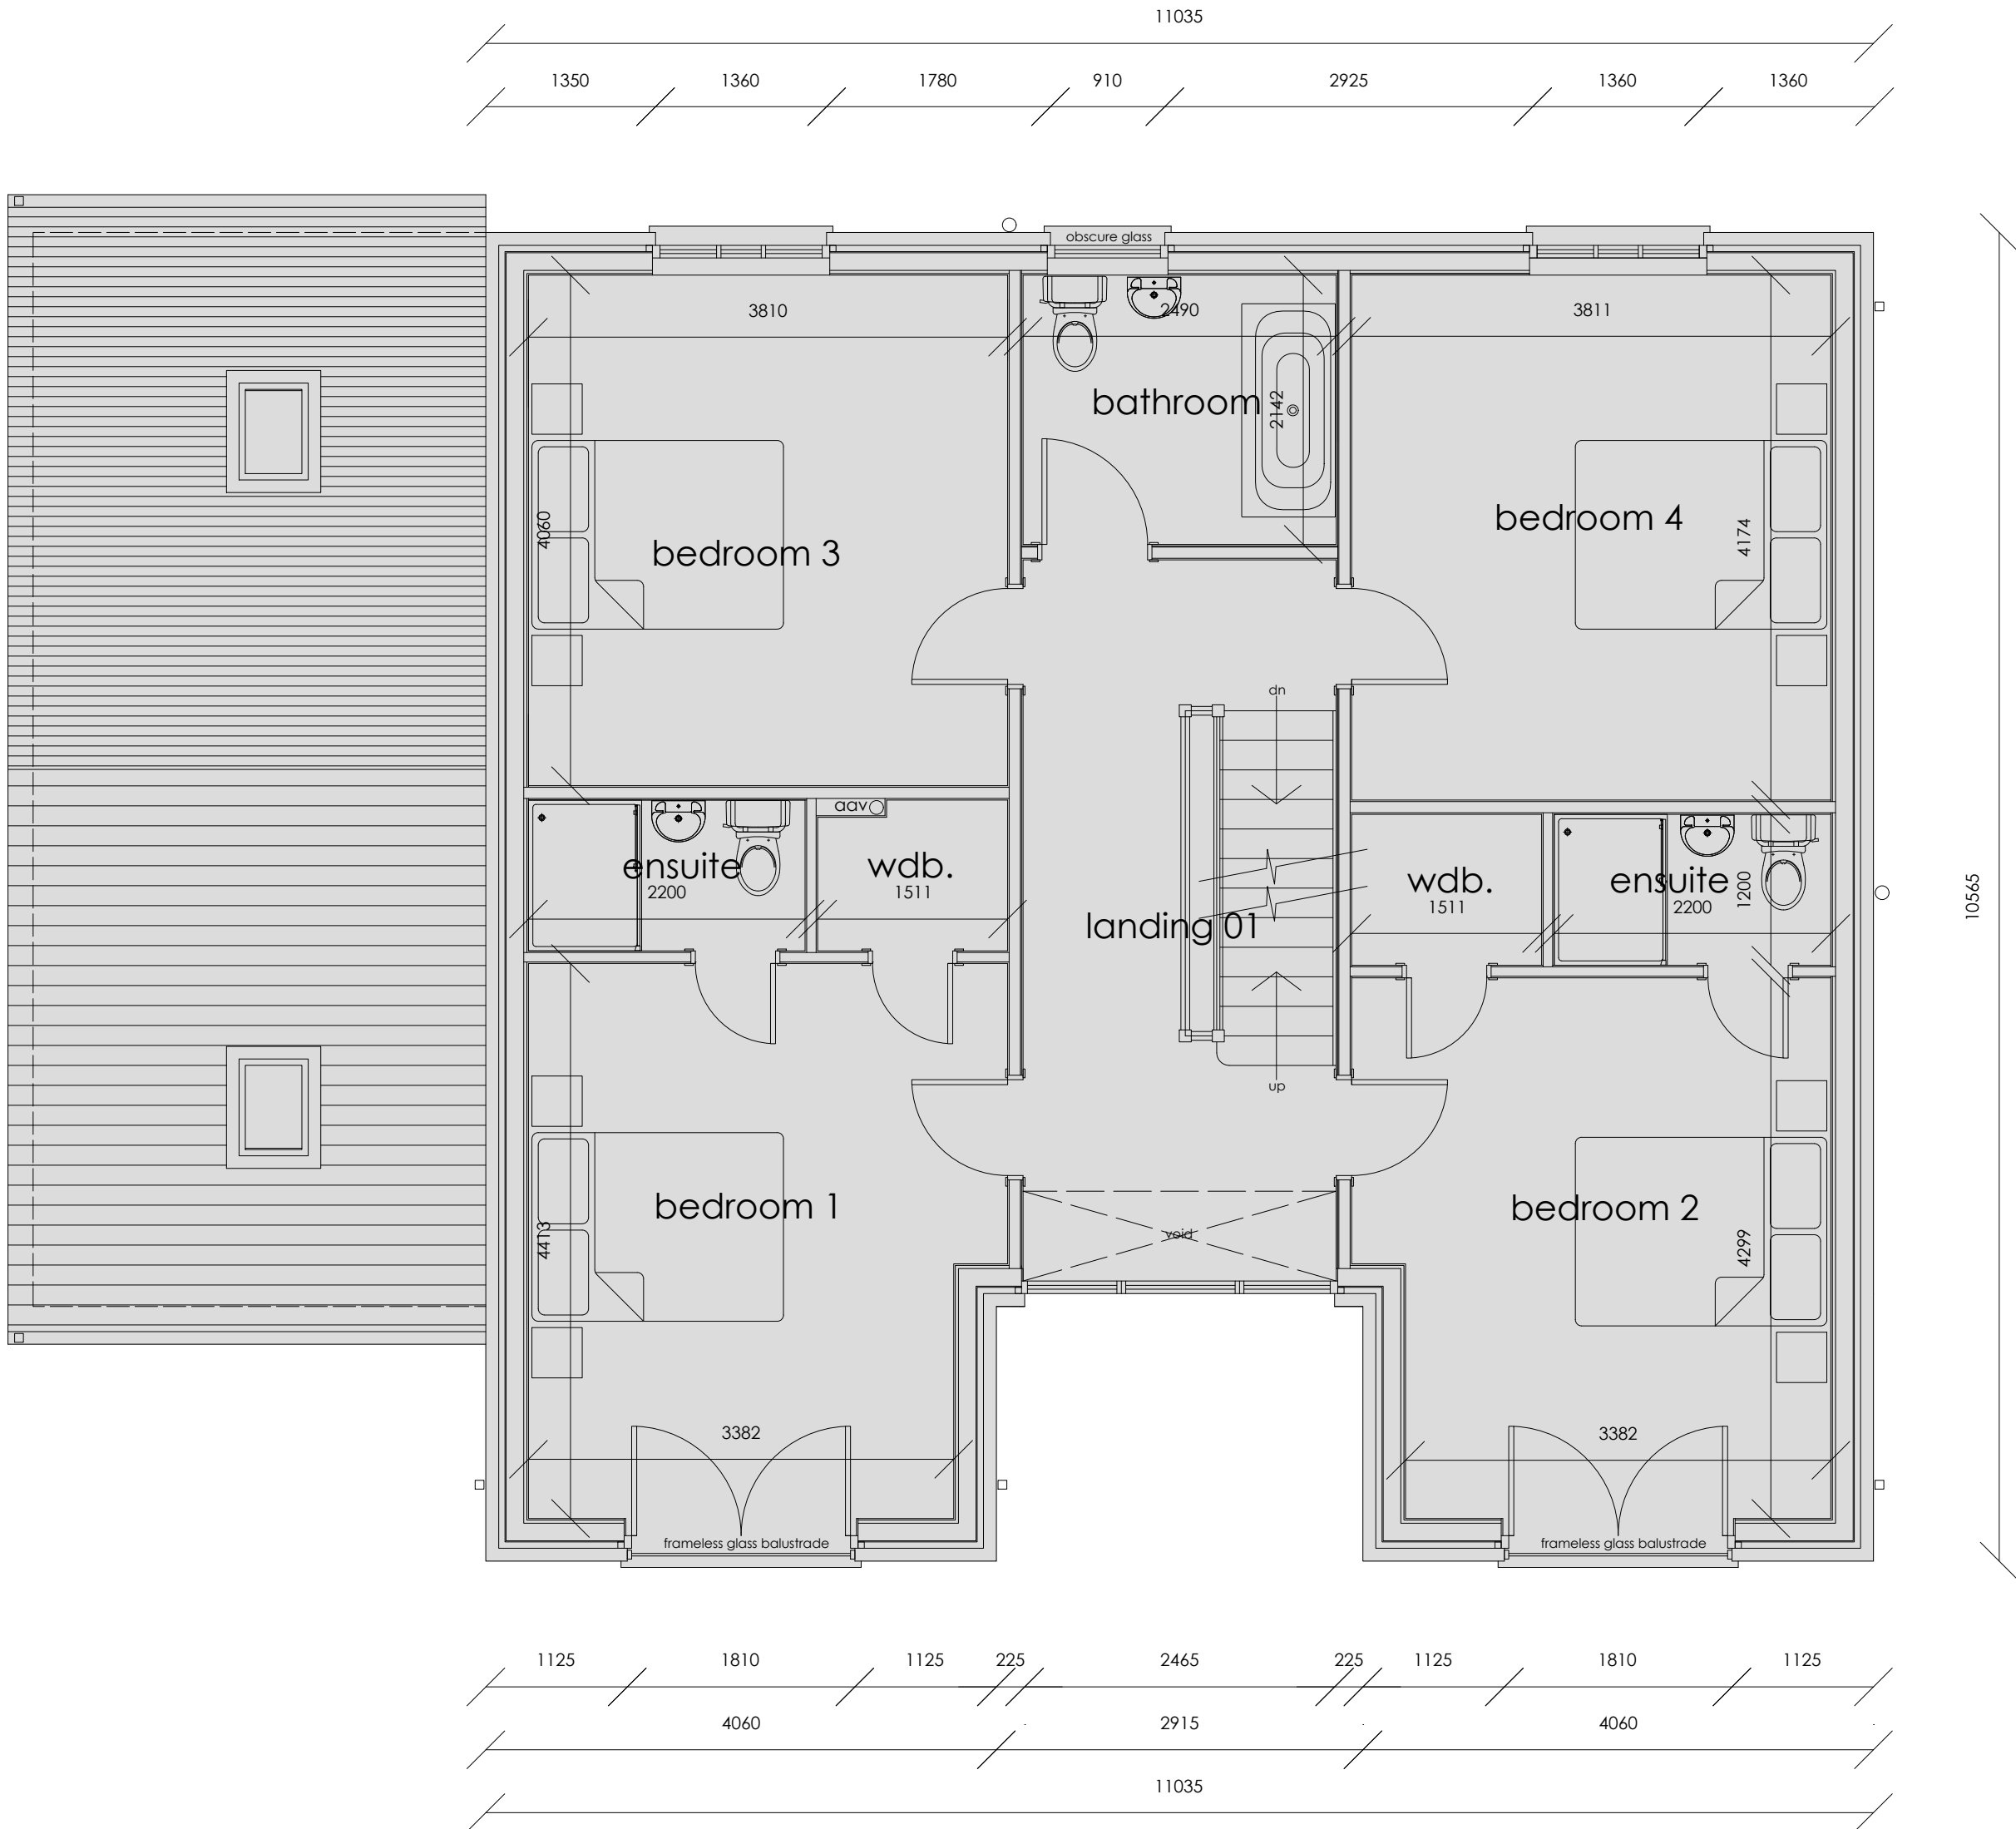

first floor plan

revision	
a	
b	
c	
d	
e	
f	
g	

project	drawing	date
plot 2 - bryncoed care home, treforgan	FLOOR PLANS & ELEVATIONS	OCTOBER 2023
client	drawing no.	scale
CRYNANT PLANT & CONSTRUCTION LTD	23.281.06	1 50 @ A1
www.iplanarchitecture.co.uk	hello@iplanarchitecture.co.uk	07765 660189