

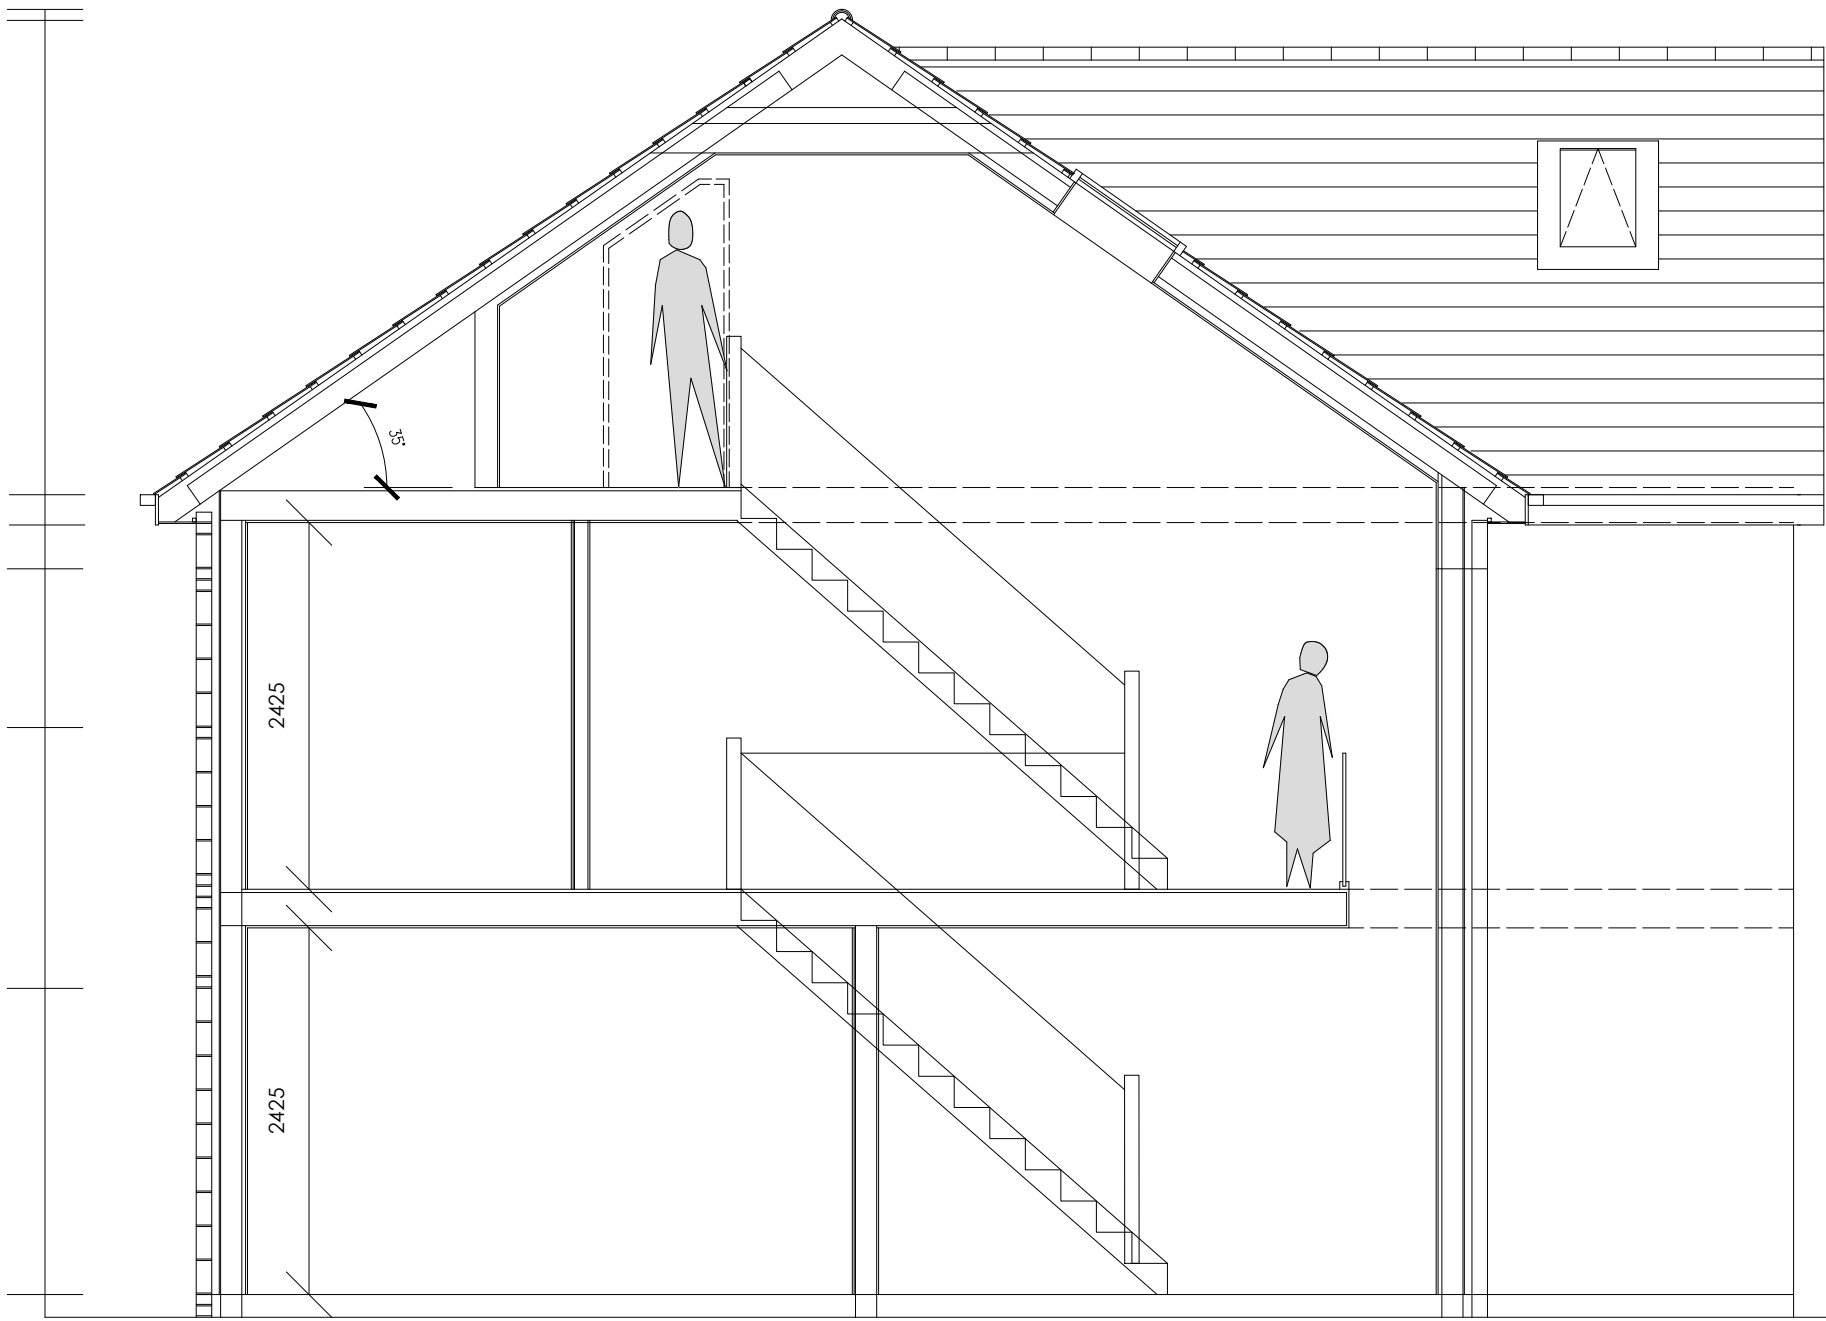
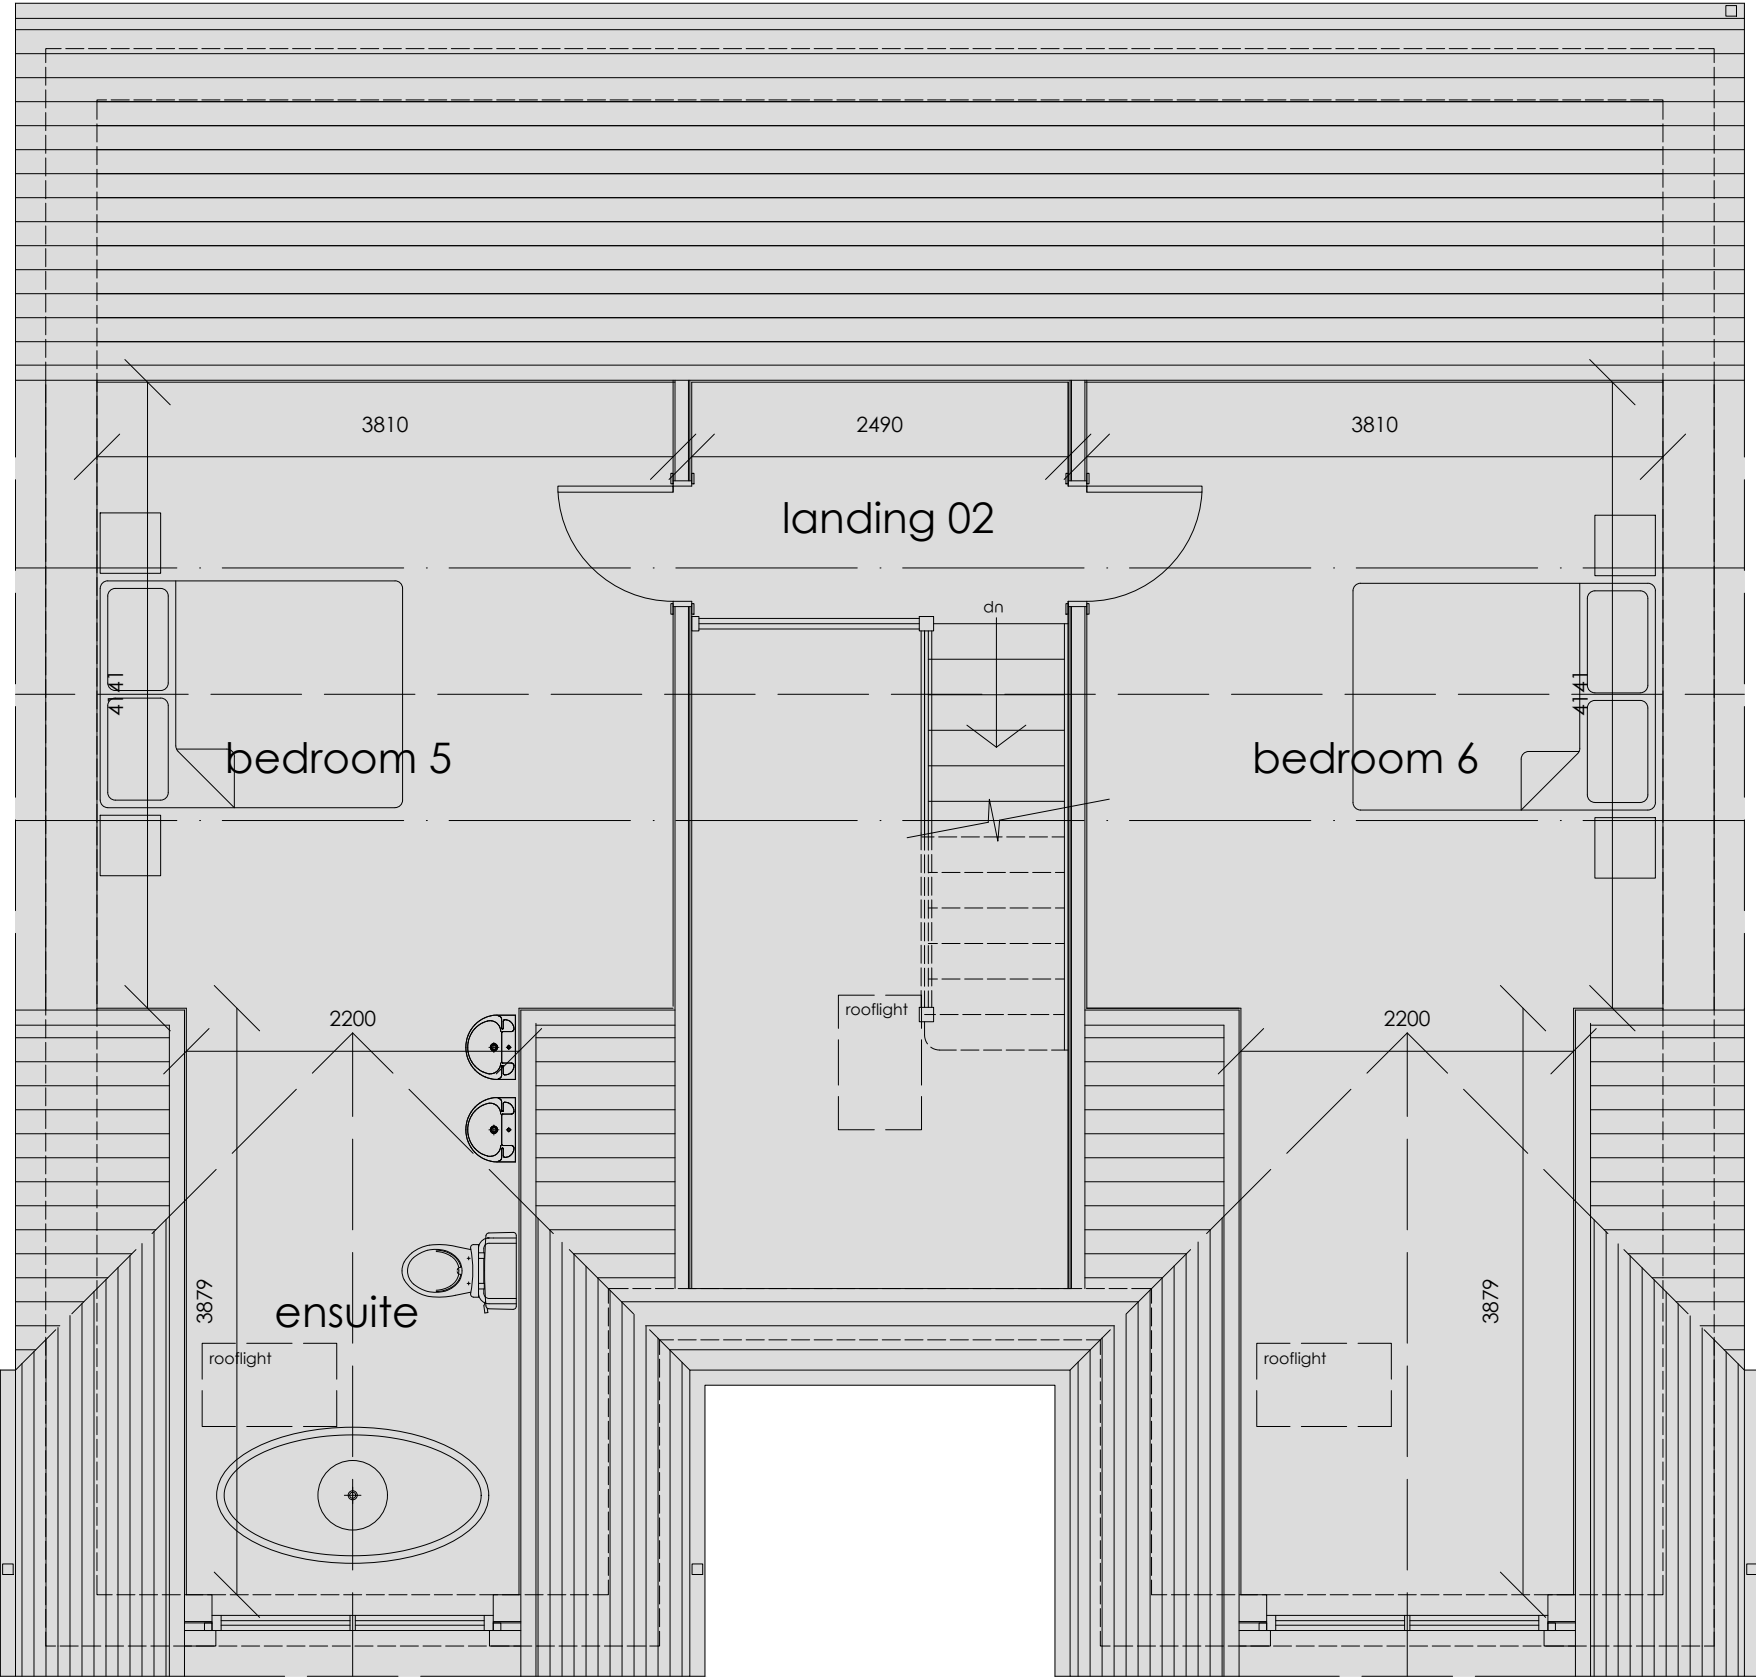


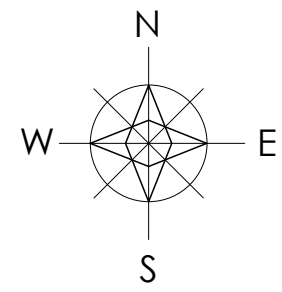

typical section a-a

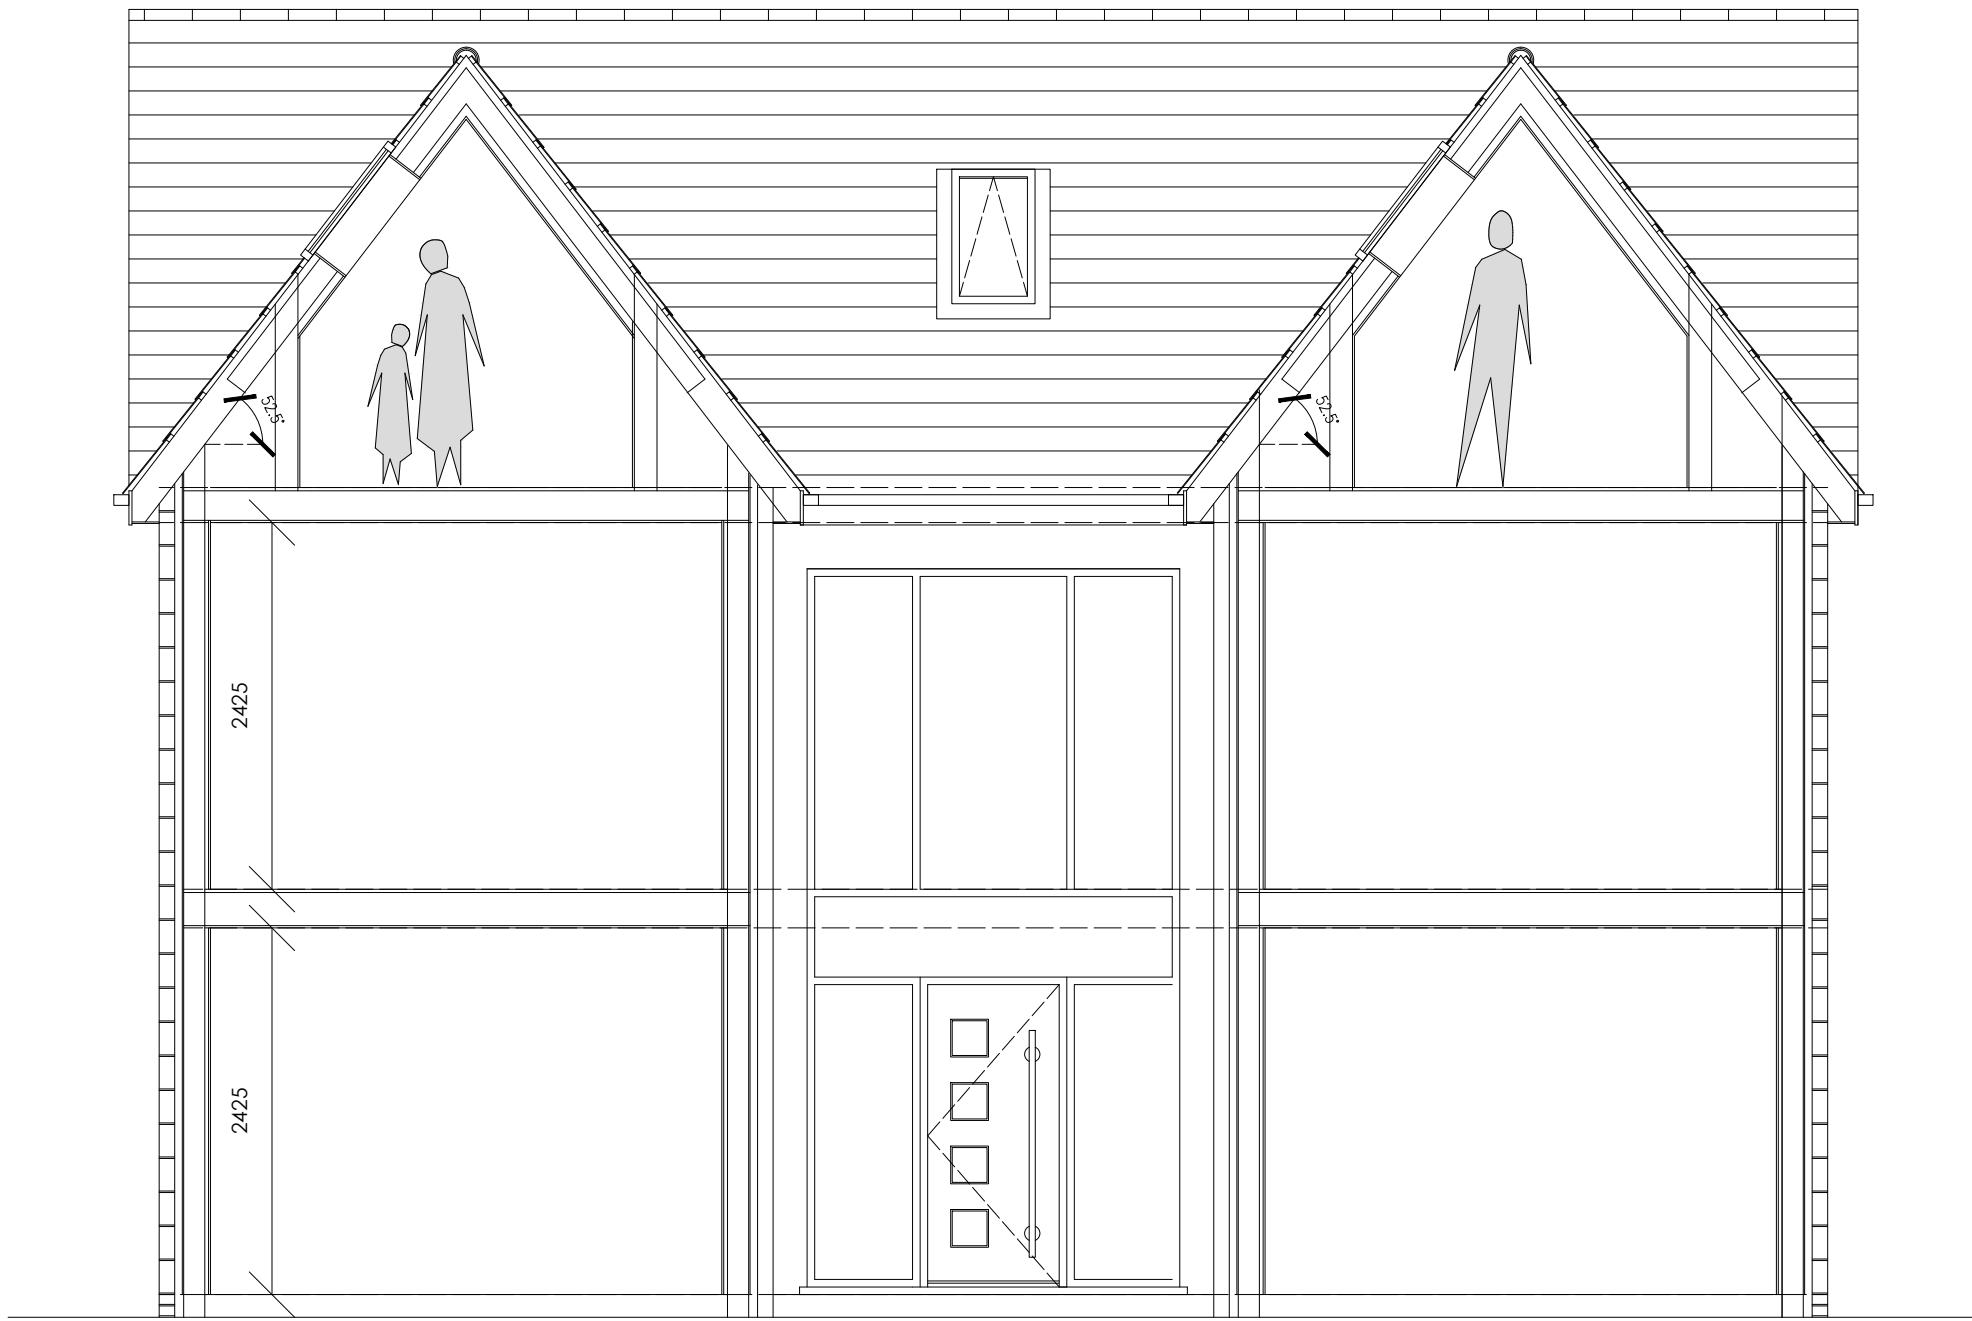

typical section b-b

revision	
a	
b	
c	
d	
e	
f	
g	

planning	project	drawing	date
	PLOT 2 - BRYNCOED CARE HOME, TREFORGAN	FLOOR PLAN & SECTIONS	OCTOBER 2023
	client	drawing no.	scale
	CRYNANT PLANT & CONSTRUCTION LTD	23.281.07	1 50 @ A1
www.iplanarchitecture.co.uk		hello@iplanarchitecture.co.uk	07765 660189