
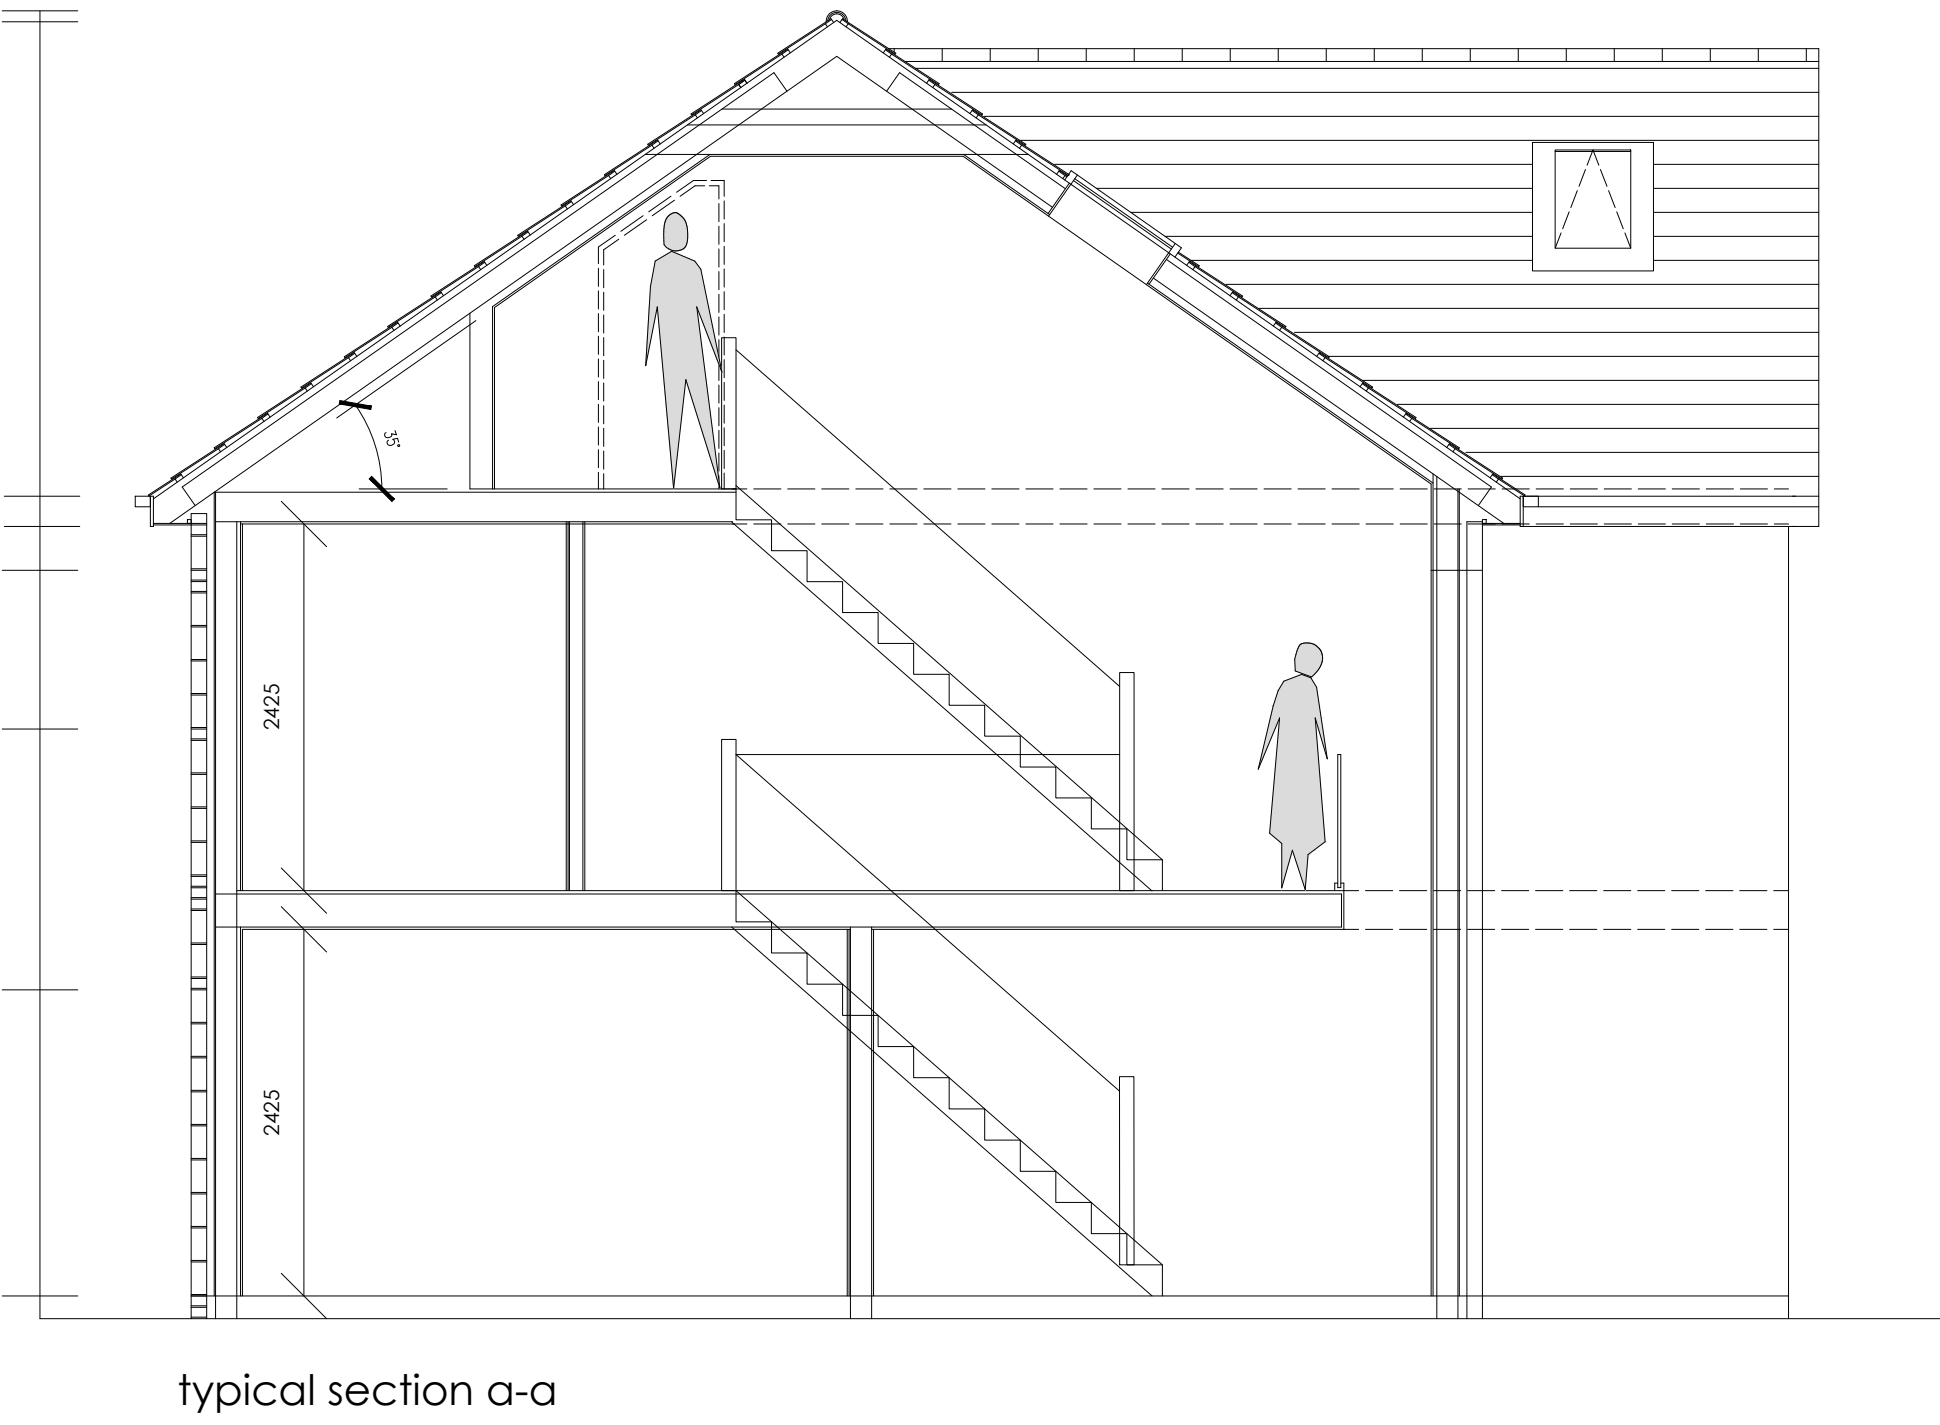
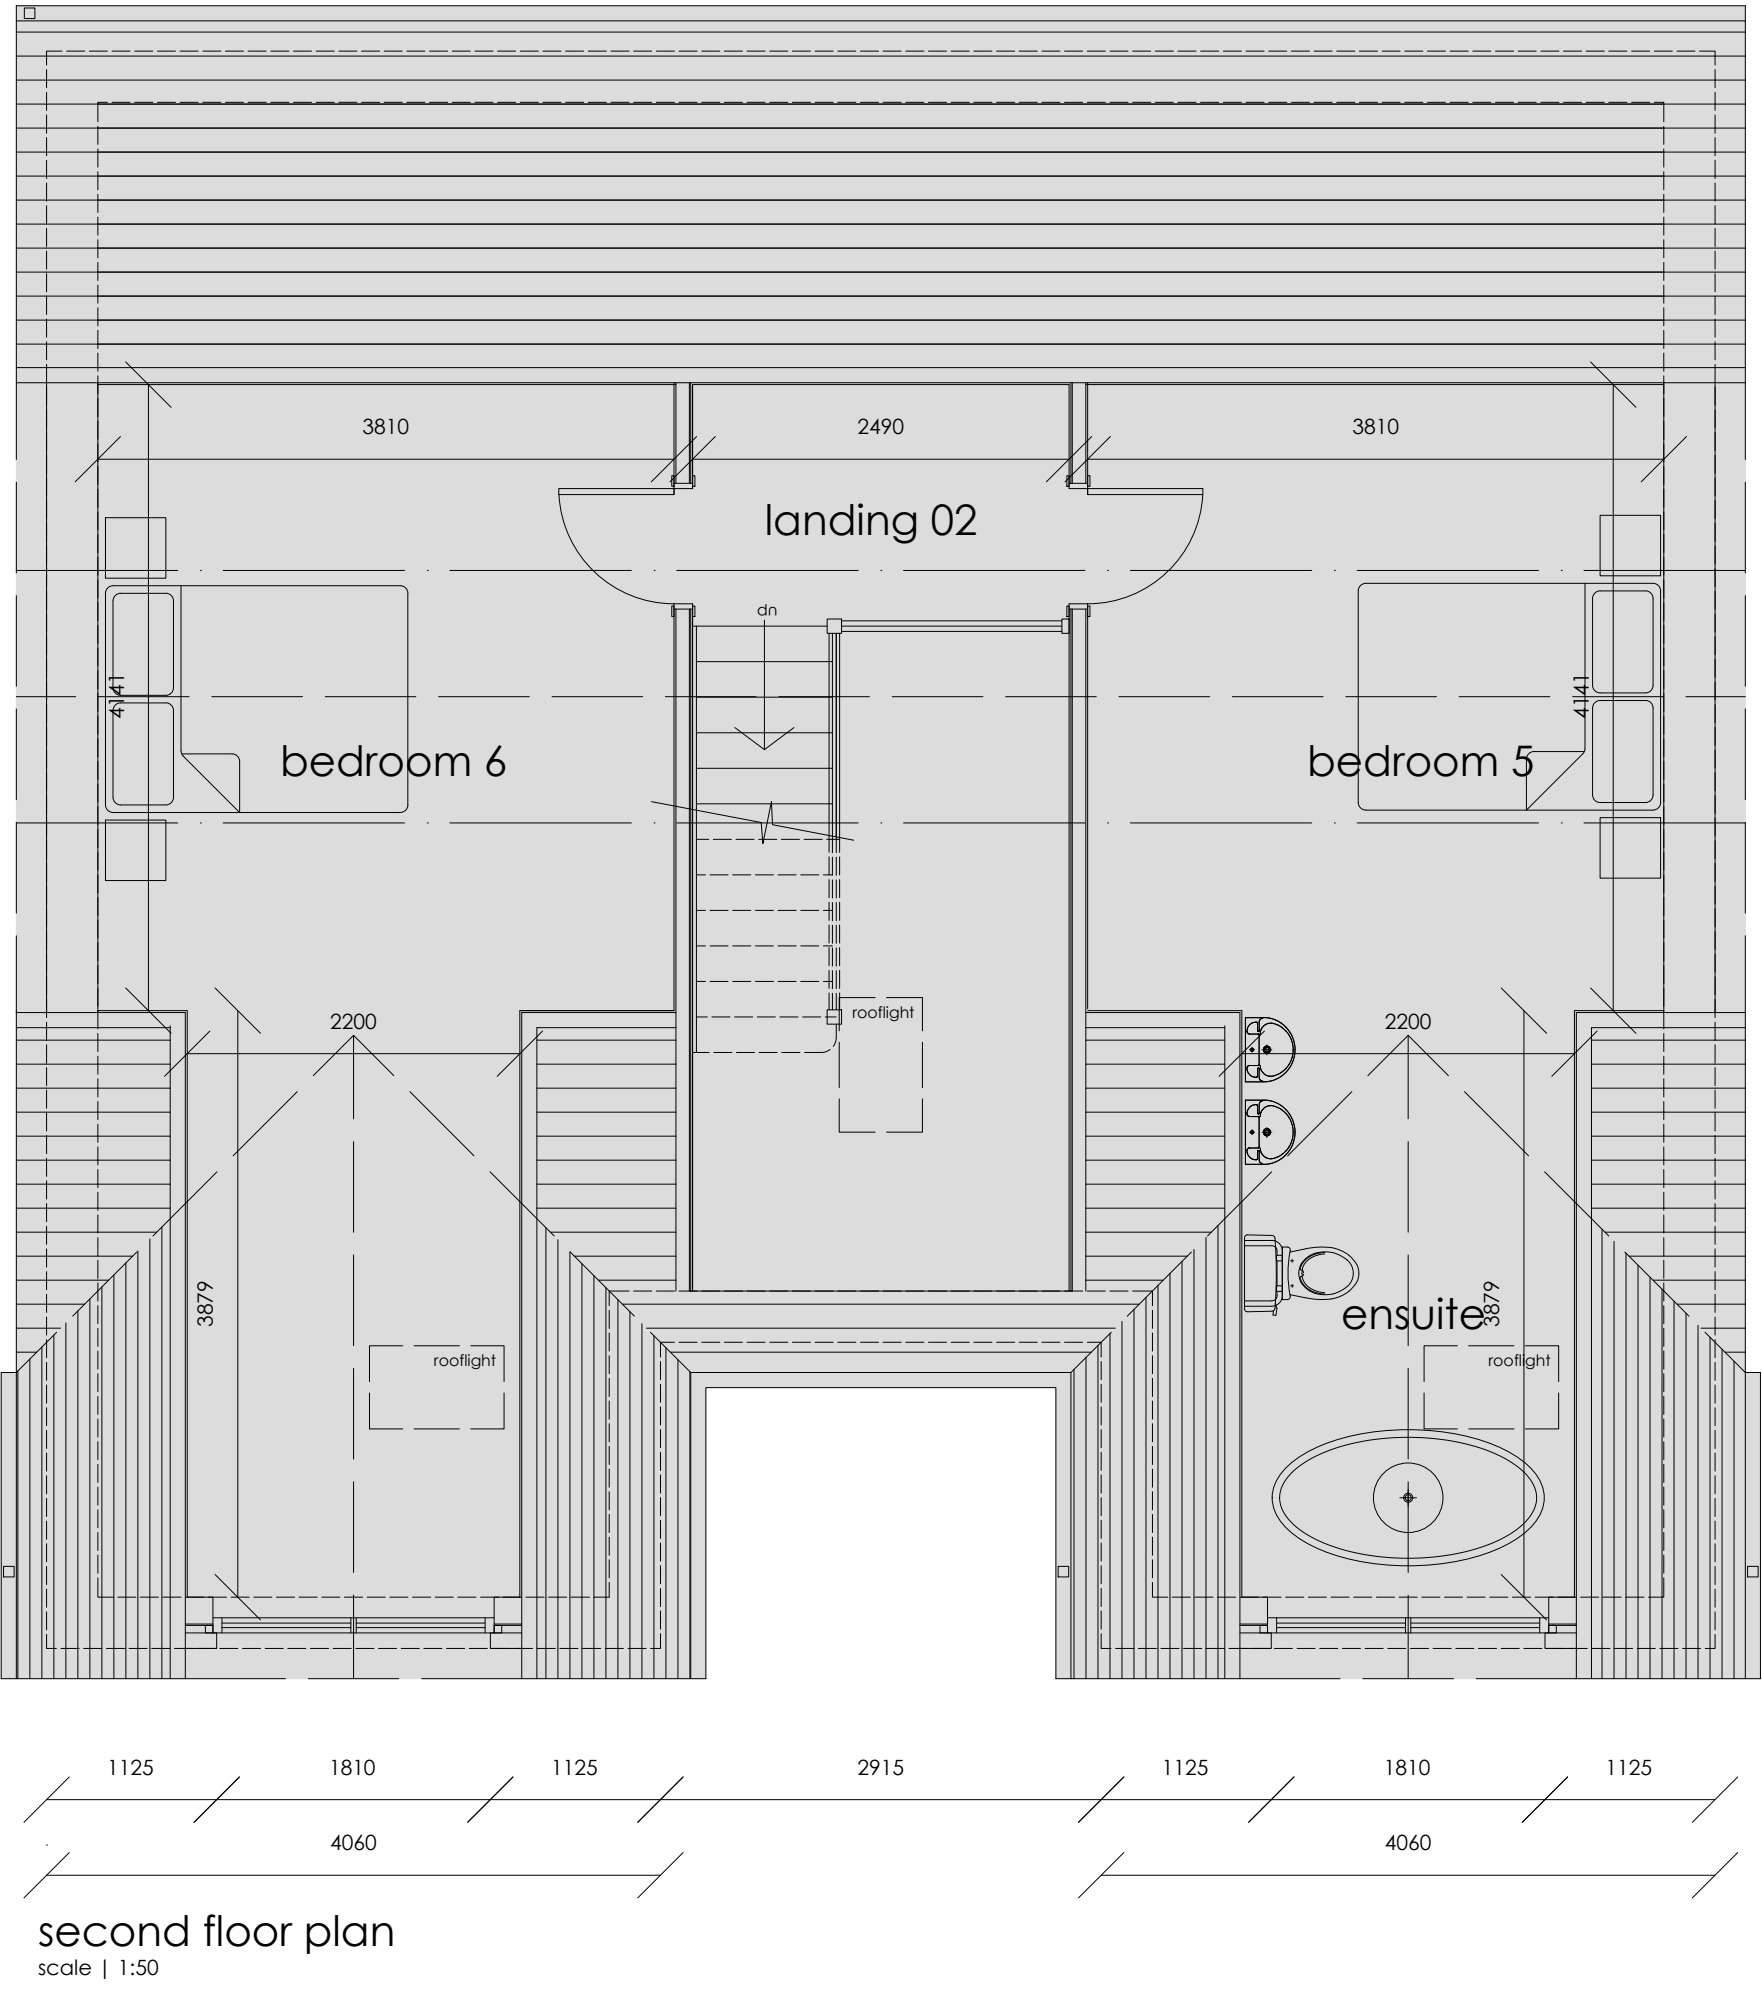


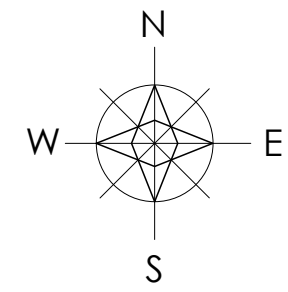

revision	
a	
b	
c	
d	
e	
f	
g	

planning	project	drawing	date
	PLOT 3 - BRYNCOED CARE HOME, TREFORGAN	FLOOR PLAN & SECTIONS	OCTOBER 2023
	client	drawing no.	scale
	CRYNANT PLANT & CONSTRUCTION LTD	23.281.09	1 50 @ A1
	www.iplanarchitecture.co.uk	hello@iplanarchitecture.co.uk	07765 660189