




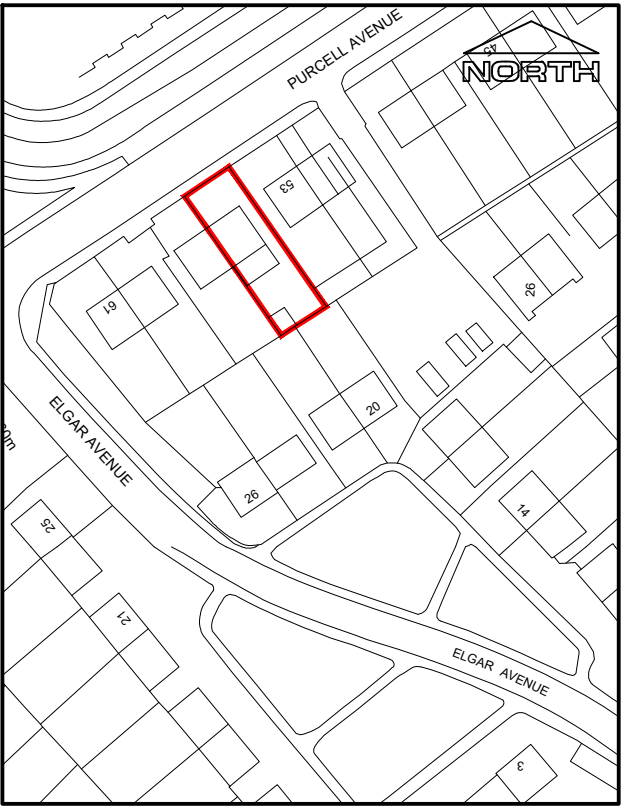

Site Location Plan - 1:1250

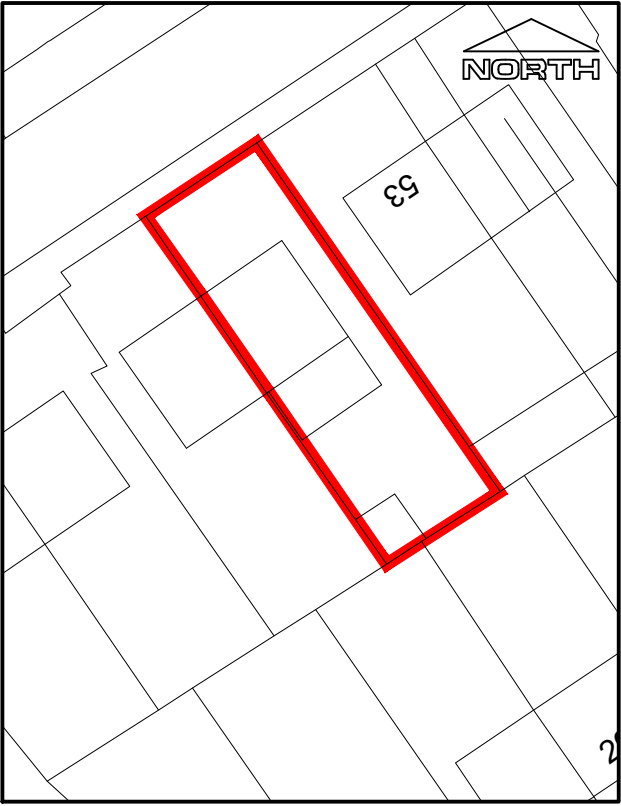

Site Plan - 1:500

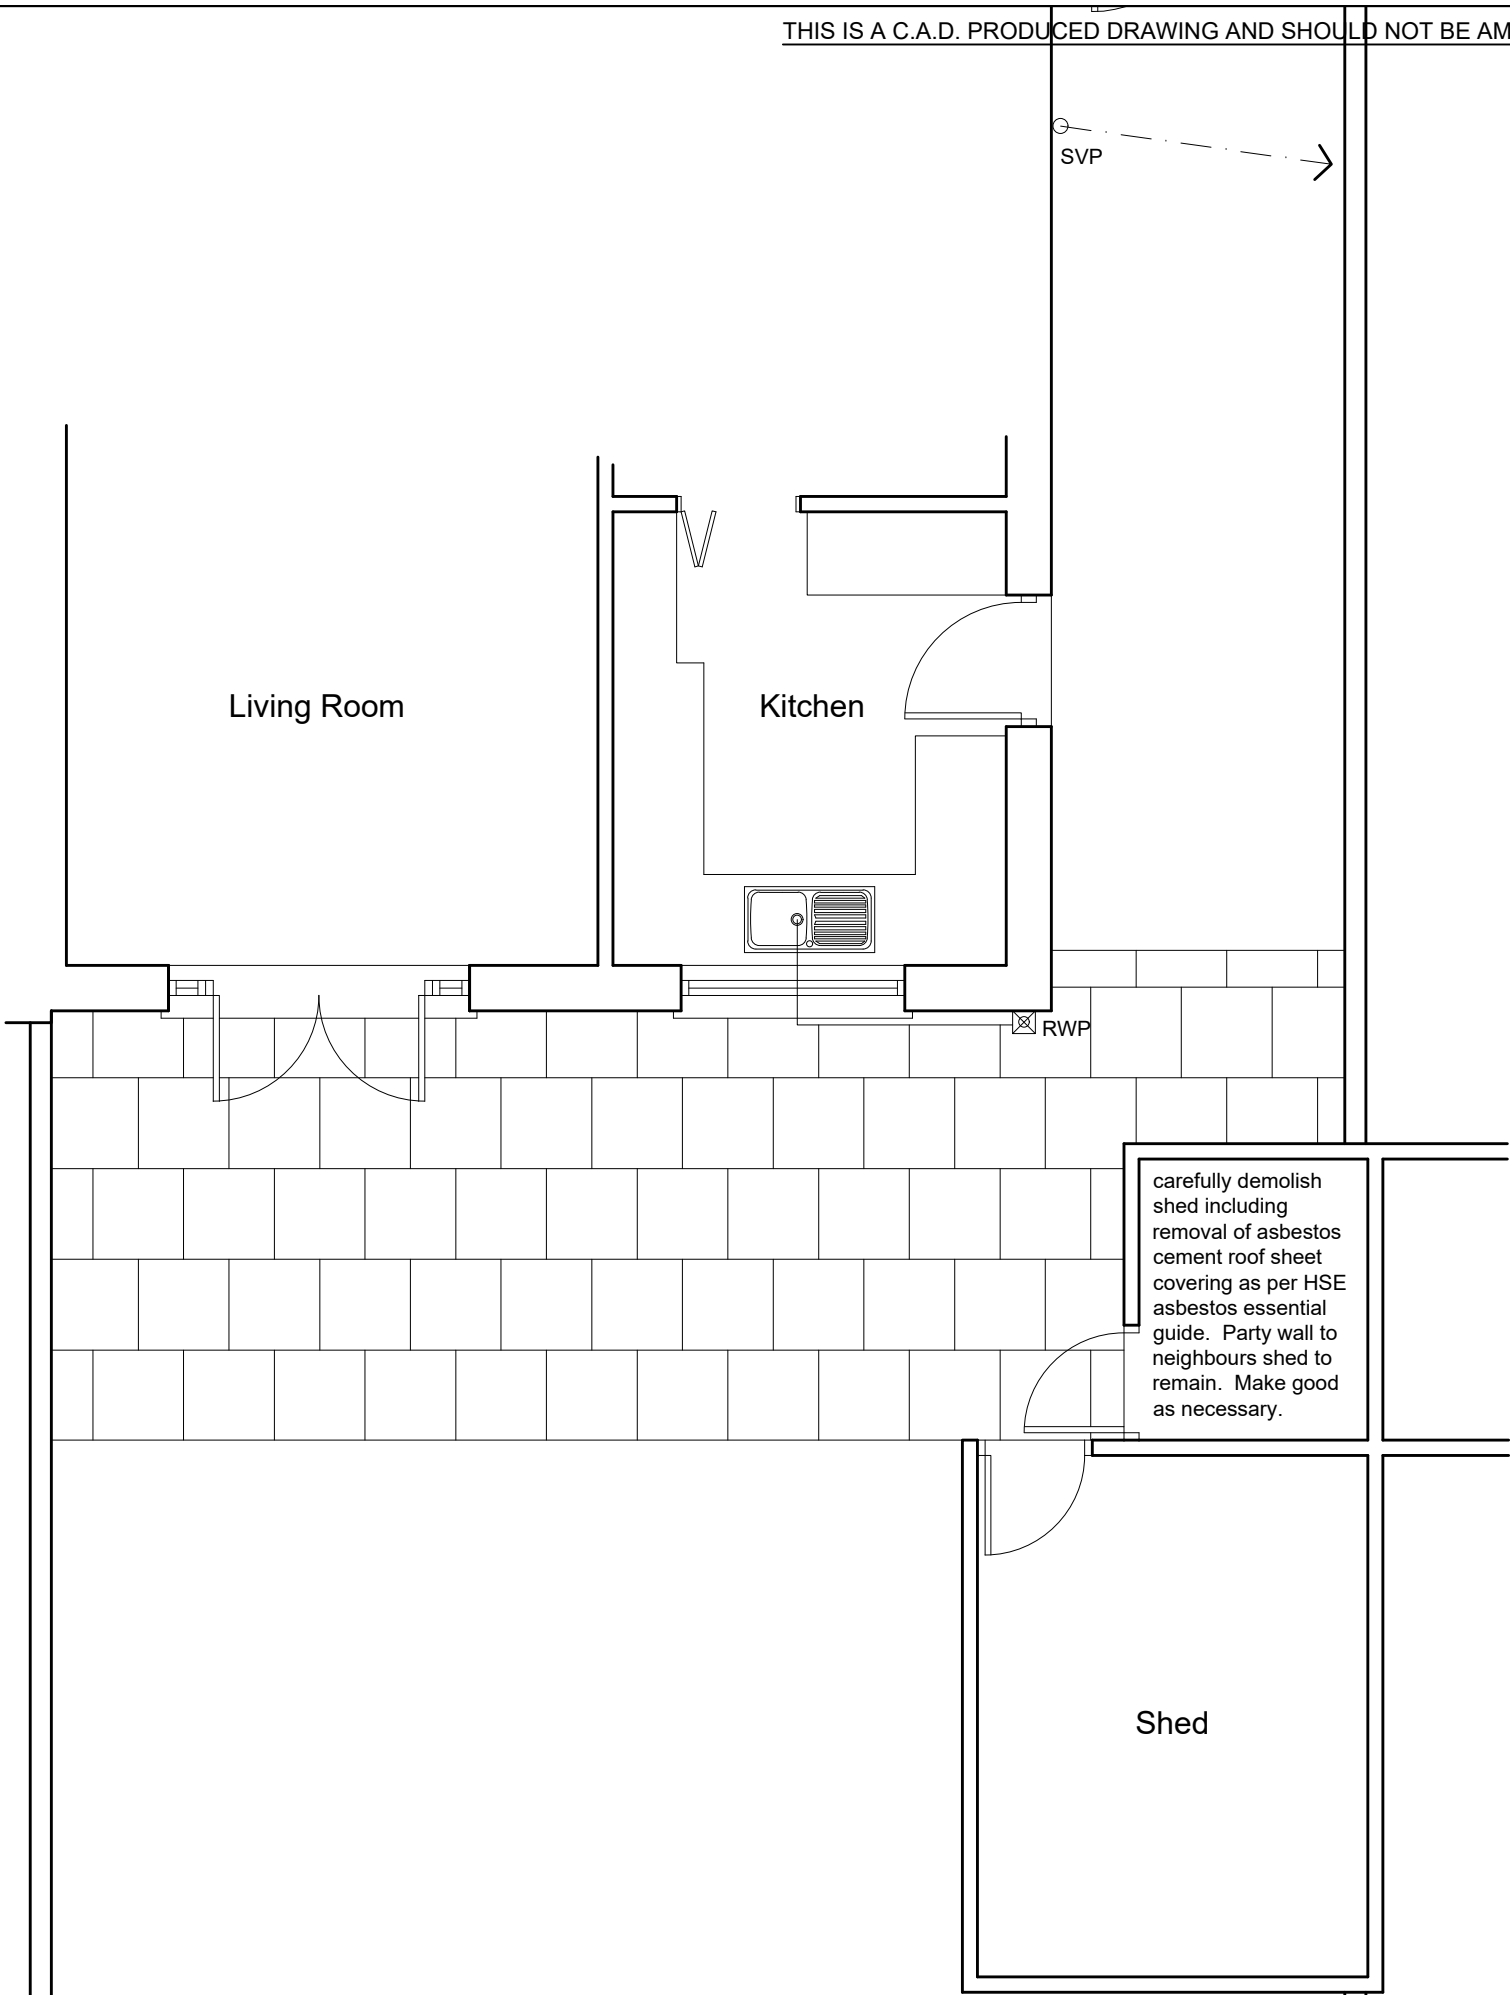

Existing Plan - 1:50

THIS IS A C.A.D. PRODUCED DRAWING AND SHOULD NOT BE AMENDED BY HAND.

NOTES

- 1 All dimensions in millimetres unless otherwise stated.
- 2 Do not scale off drawing. All dimensions to be checked on site.

NOTE - ONLY SHOWER ROOM
EXTENSION DFG FUNDED

Rev	Details	Dr	Date
 Cyngor Castell-nedd Port Talbot Neath Port Talbot Council			
Cyngor Castell-nedd Port Talbot Neath Port Talbot Council Social Services, Health and Housing Housing Renewal and Adaptations Service Civic Centre Neath SA11 3QZ			
Project 55 Purcell Avenue Sandfields Port Talbot Shower Room & Bedroom Extension Existing & Location Plans			
Drawn	IG	Checked	Approved
Date	Jun 23	Date	Date
Scales 1:50 or as shown			
Drawing No. DFG5996/01			