




Reproduced from an Ordnance Survey map with the permission of the
Controller of Her Majesty's Stationary Office.
©Crown Copyright. All rights reserved.

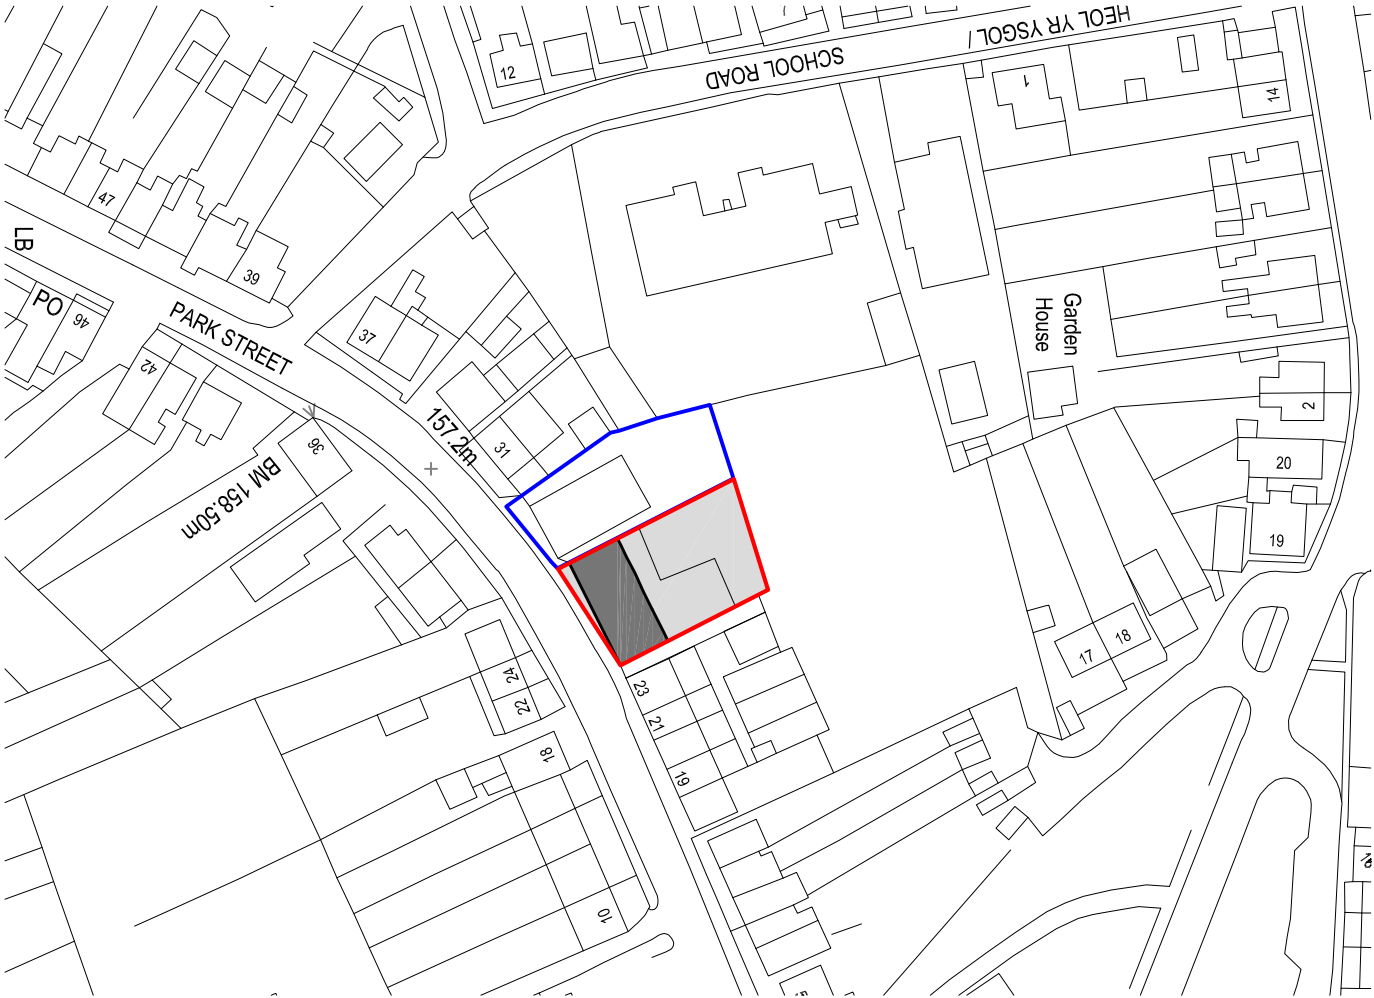

SITE LOCATION PLAN
Scale 1:1250



Reproduced from an Ordnance Survey map with the permission of the
Controller of Her Majesty's Stationary Office.
©Crown Copyright. All rights reserved.



EXISTING SITE PLAN
Scale 1:250

Client:

Mr. B. R. Worrall
Park Hall
Park Street
Lower Brynaman
Ammannford
SA18 1TF

Project Title:

PROPOSED (part) REDEVELOPMENT
OF CROWN HOTEL
25 - 27 Park Street
Lower Brynaman

General Notes:

1. Do not scale from this drawing, take figured dimensions only.
2. Dimensions are in millimetres unless otherwise stated.

Drawing Issues:

PLANNING

Drawing Title:

EXISTING SITE PLANS

Drawing No:	001	Revision:	A
Date:	19-01-2023	Revised:	10-10-2023
Scales:	1:1250 / 1:250	Paper Size:	A3



Cwm Planning & Design Ltd.
(architectural and Draughting Services)