




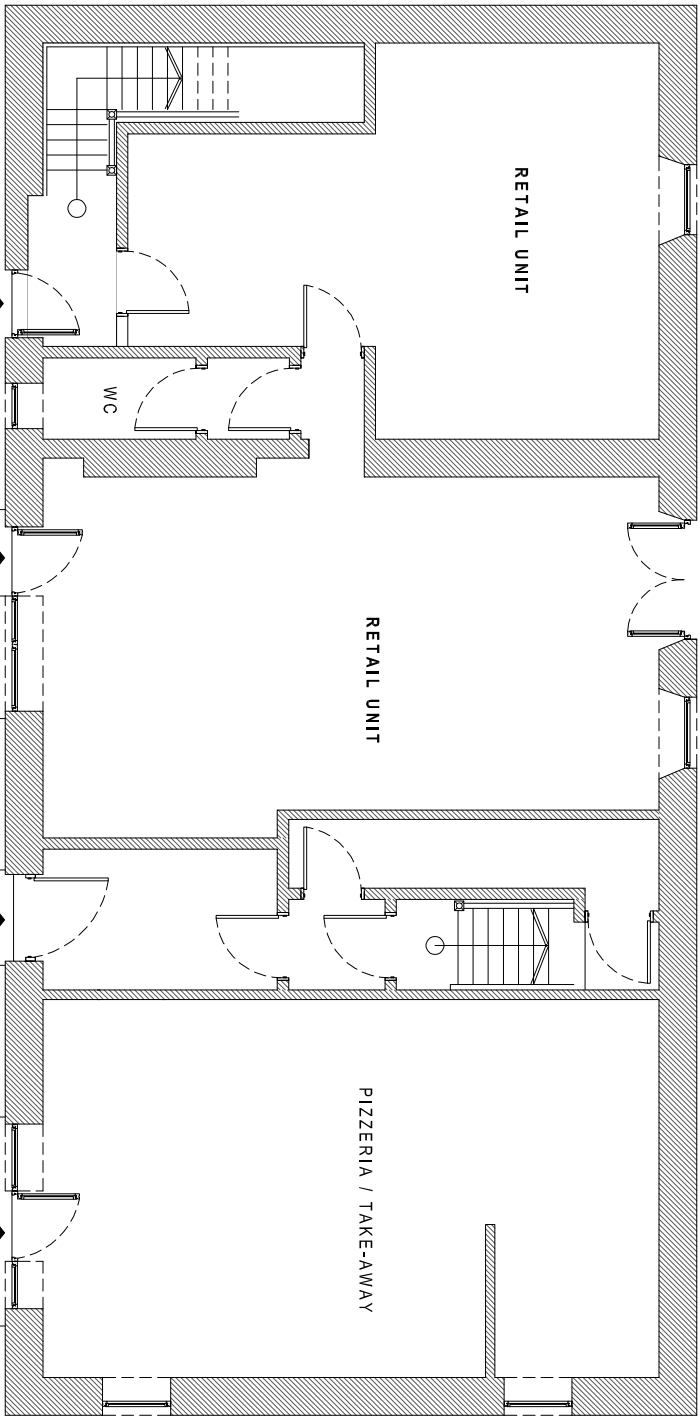

EXISTING GROUND FLOOR PLAN  
Scale 1:100

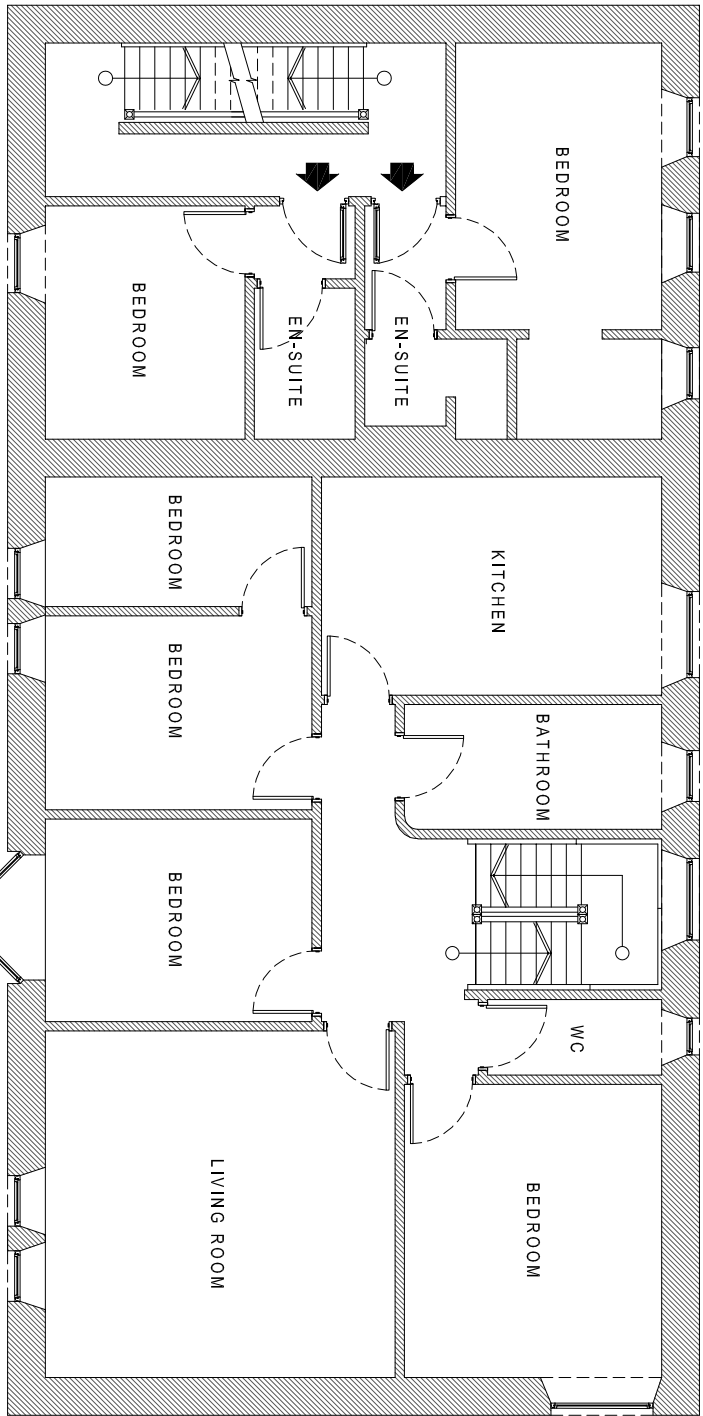

EXISTING FIRST FLOOR PLAN  
Scale 1:100

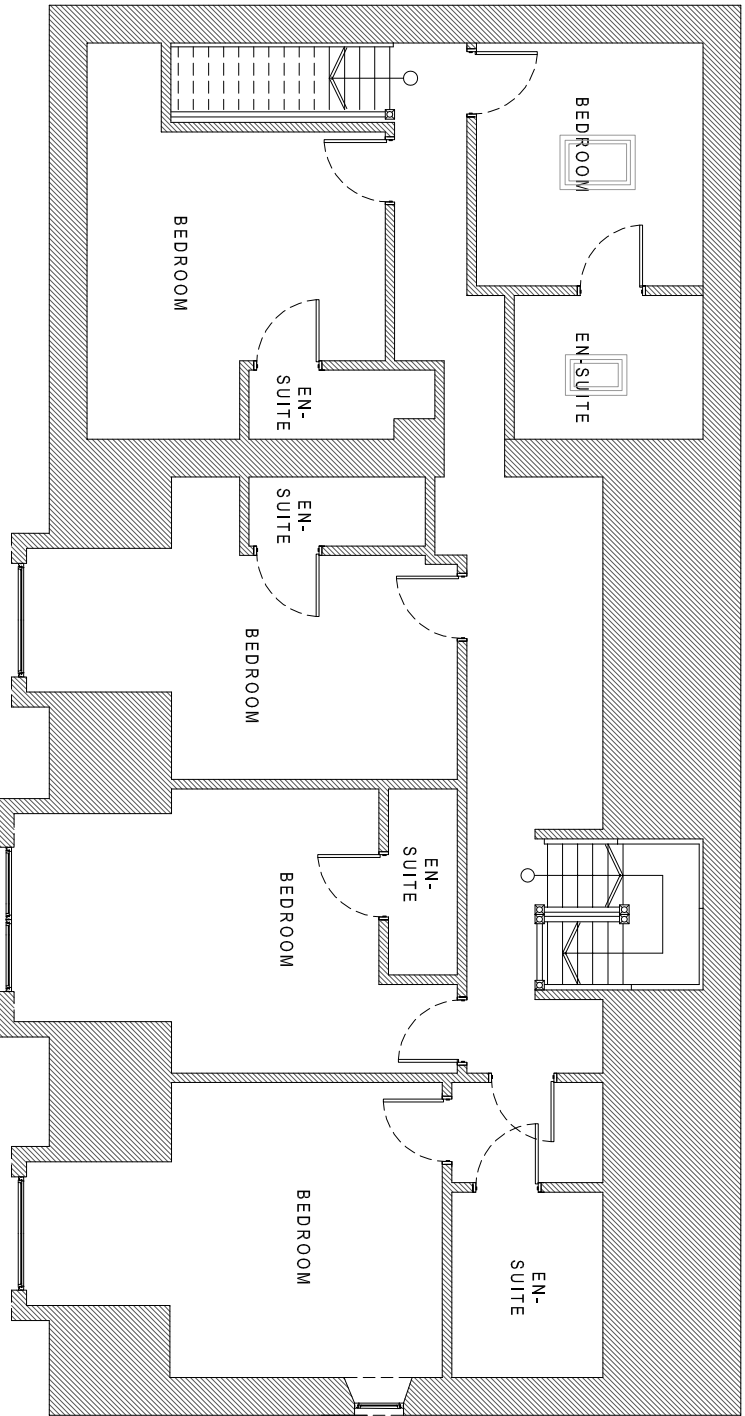

EXISTING SECOND FLOOR PLAN  
Scale 1:100

Client:

Mr. B. R. Worrall  
Park Hall  
Park Street  
Lower Brynamman  
Ammanford  
SA18 1TF

Project Title:

PROPOSED (part) REDEVELOPMENT  
OF CROWN HOTEL  
25 - 27 Park Street  
Lower Brynamman

General Notes:

1. Do not scale from this drawing. Take figure dimensions only.

2. Dimensions are in millimetres unless otherwise stated.

Drawing Issue:

PLANNING

Drawing Title:

EXISTING FLOOR PLANS

Drawing No:

002

Revision: A

Date:

03-02-2020

Revised: 13-10-2023

Scale(s):

1:100

Paper Size:

A2



**Cwm Planning & Design Ltd.**  
(architectural and Draughting Services)