

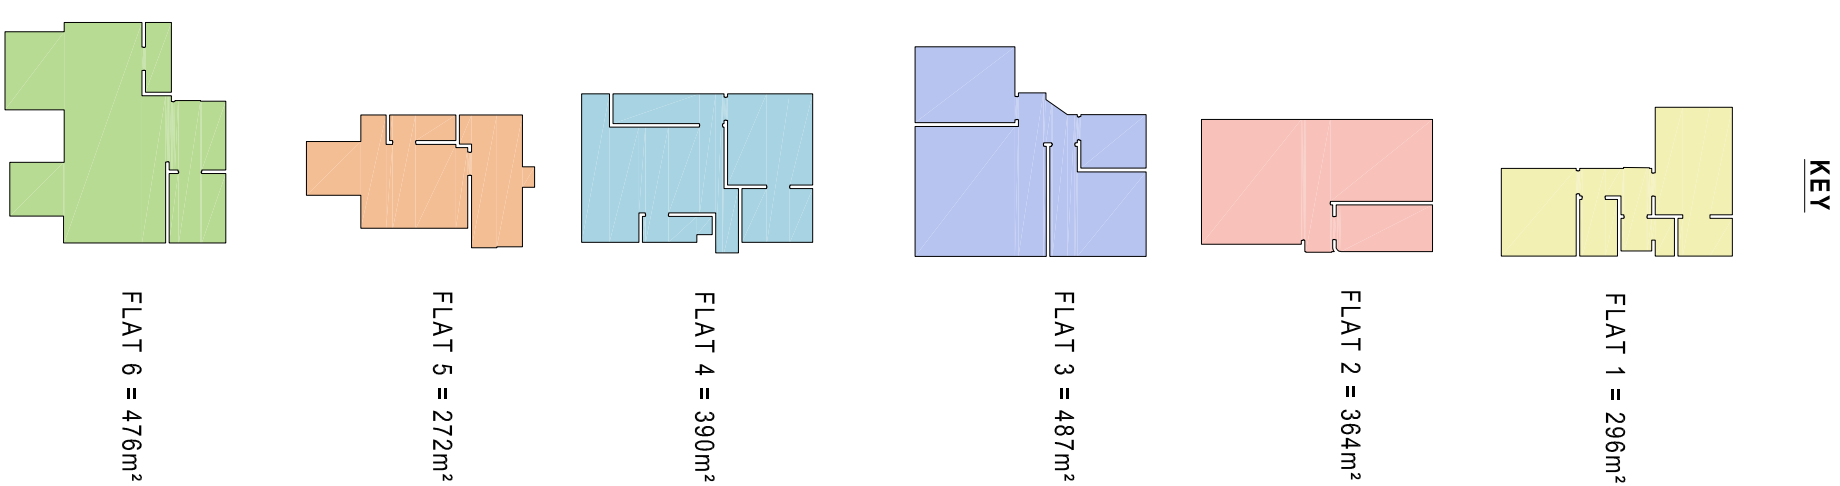
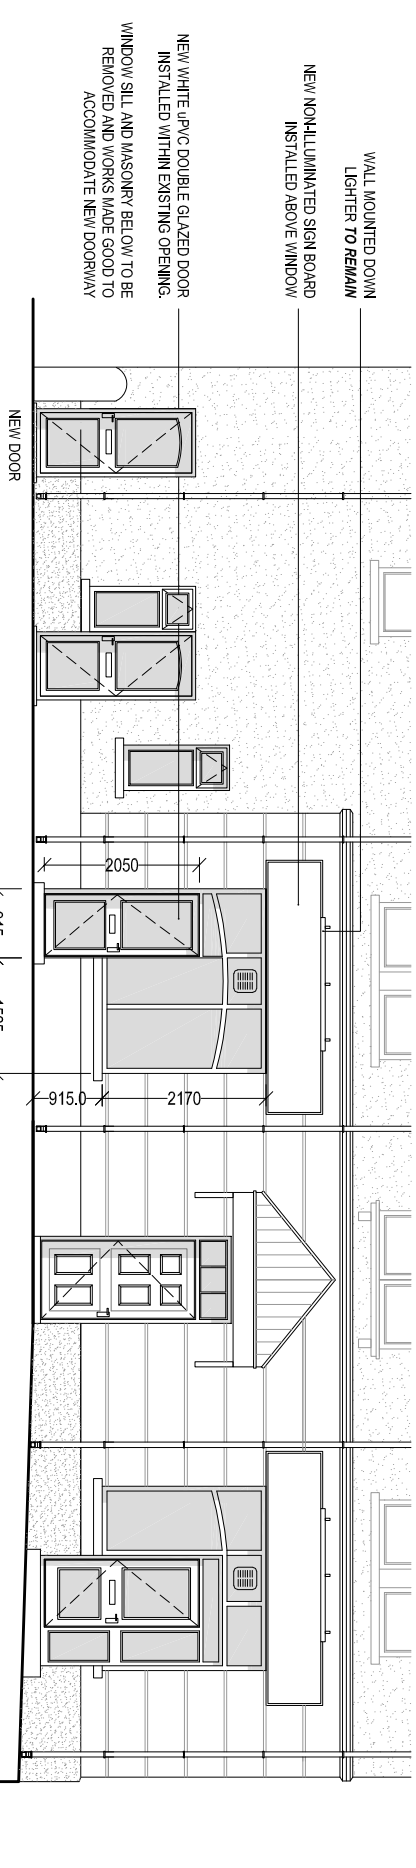
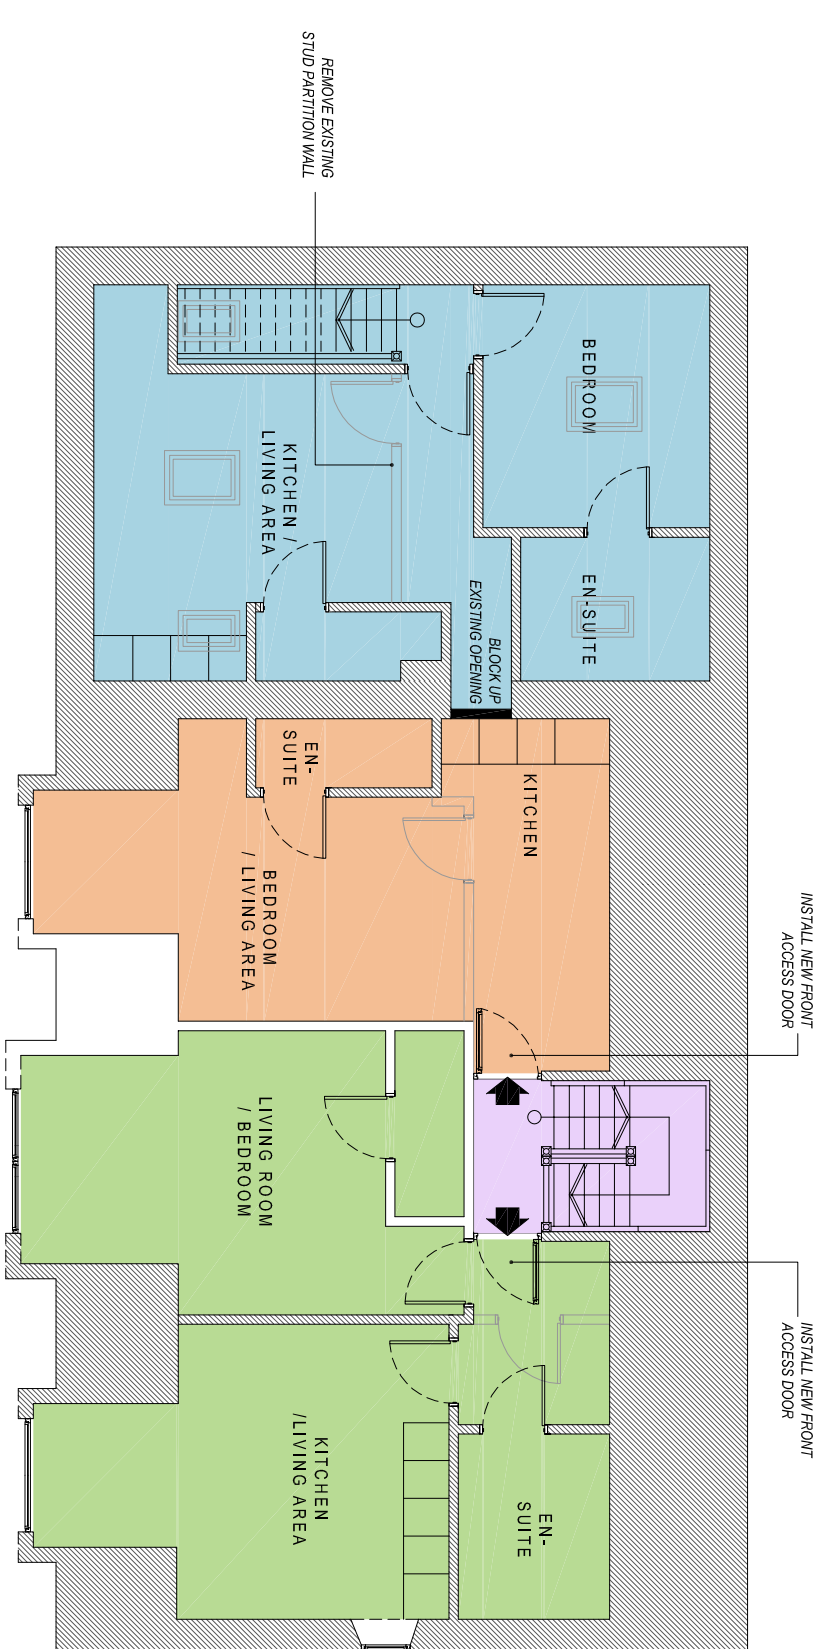


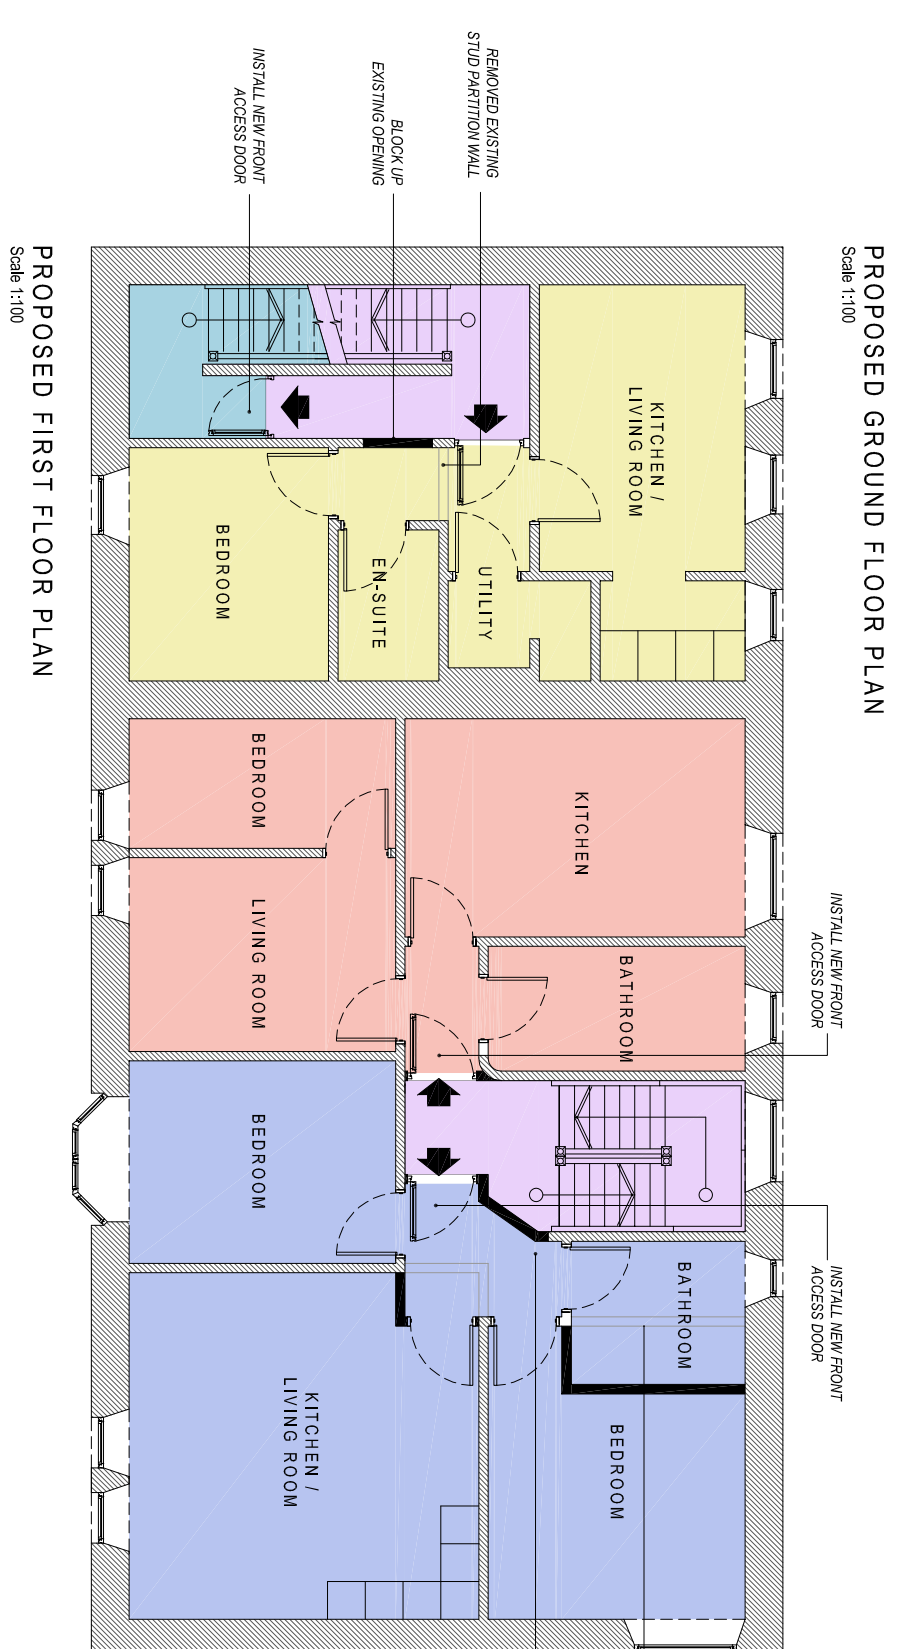

Client:		Mr. B. R. Worrall Park Hall Park Street Lower Brynhamm Ammantford SA18 1TF	
Project Title:		PROPOSED (part) REDEVELOPMENT OF CROWN HOTEL 25 - 27 Park Street Lower Brynhamm	
General Notes:		1. Do not scale from this drawing. Use as general dimensions only. 2. Consultation with the relevant authority is advised. Referenced details.	
Drawing Name:		PLANNING	
Drawing Title:		PROPOSED FLOOR PLANS	
Drawing No:	003	Revision:	B
Date:	03-02-2020	Revised:	13-10-2023
Scale:	1:100	Paper Size:	A2

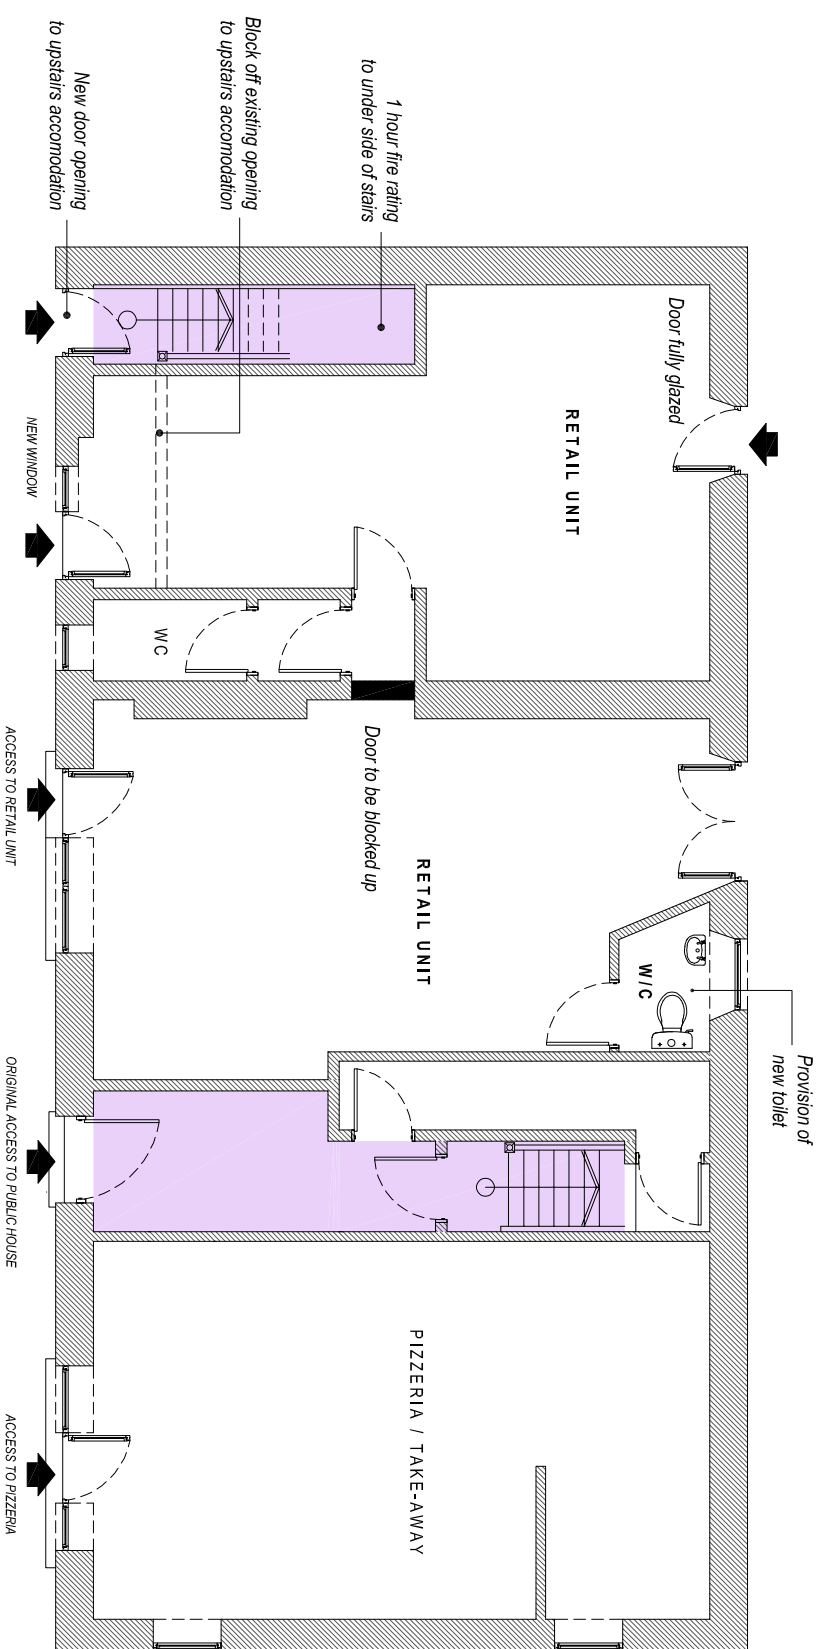