


Reproduced from an Ordnance Survey map with the permission of the
Controller of Her Majesty's Stationary Office.
©Crown Copyright. All rights reserved.



SITE LOCATION PLAN
Scale 1:1250

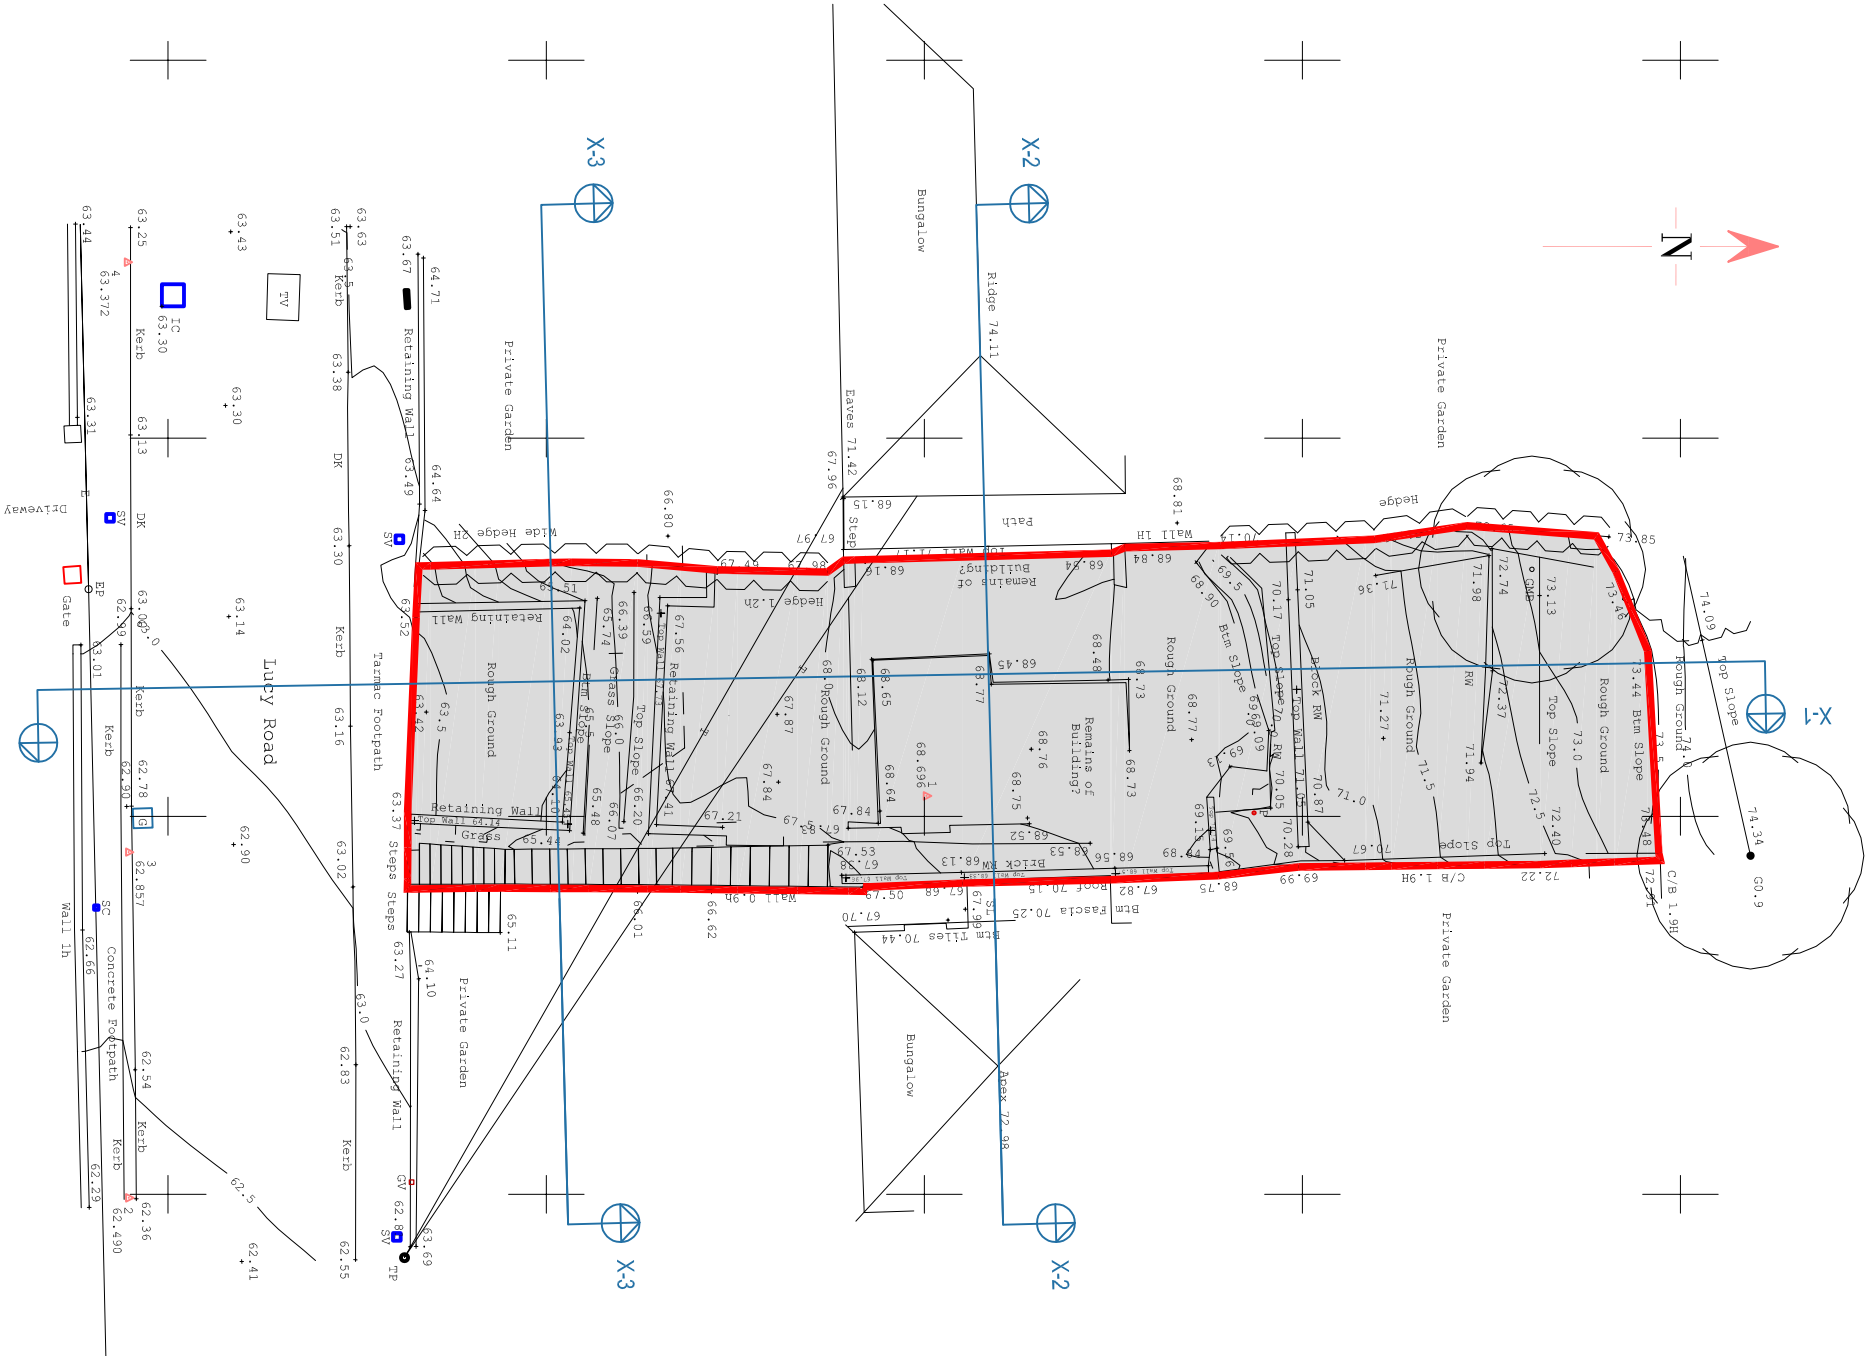

EXISTING SITE SURVEY
Scale 1:200

Client:

Mr. Bradley Lewis
54 Lucy Road,
Skewen,
Neath,
SA10 6RR

Project Title:

**PROPOSED
DETACHED BUNGALOW
AND GARAGE**

General Notes:
1. Draw and scale from this drawing. Take figures from drawings only.
2. Dimensions are in millimetres unless otherwise stated.

Drawing Issue:

PLANNING

Drawing Title:
EXISTING SITE PLAN & SURVEY

Drawing No:	Revision:
CPD-001	B
Date:	Revised:
06-09-2023	20-10-2023
Scale(s):	Paper Size:
1:1250 / 1:200	A3



Cwm Planning & Design Ltd.
(architectural and draughting services)